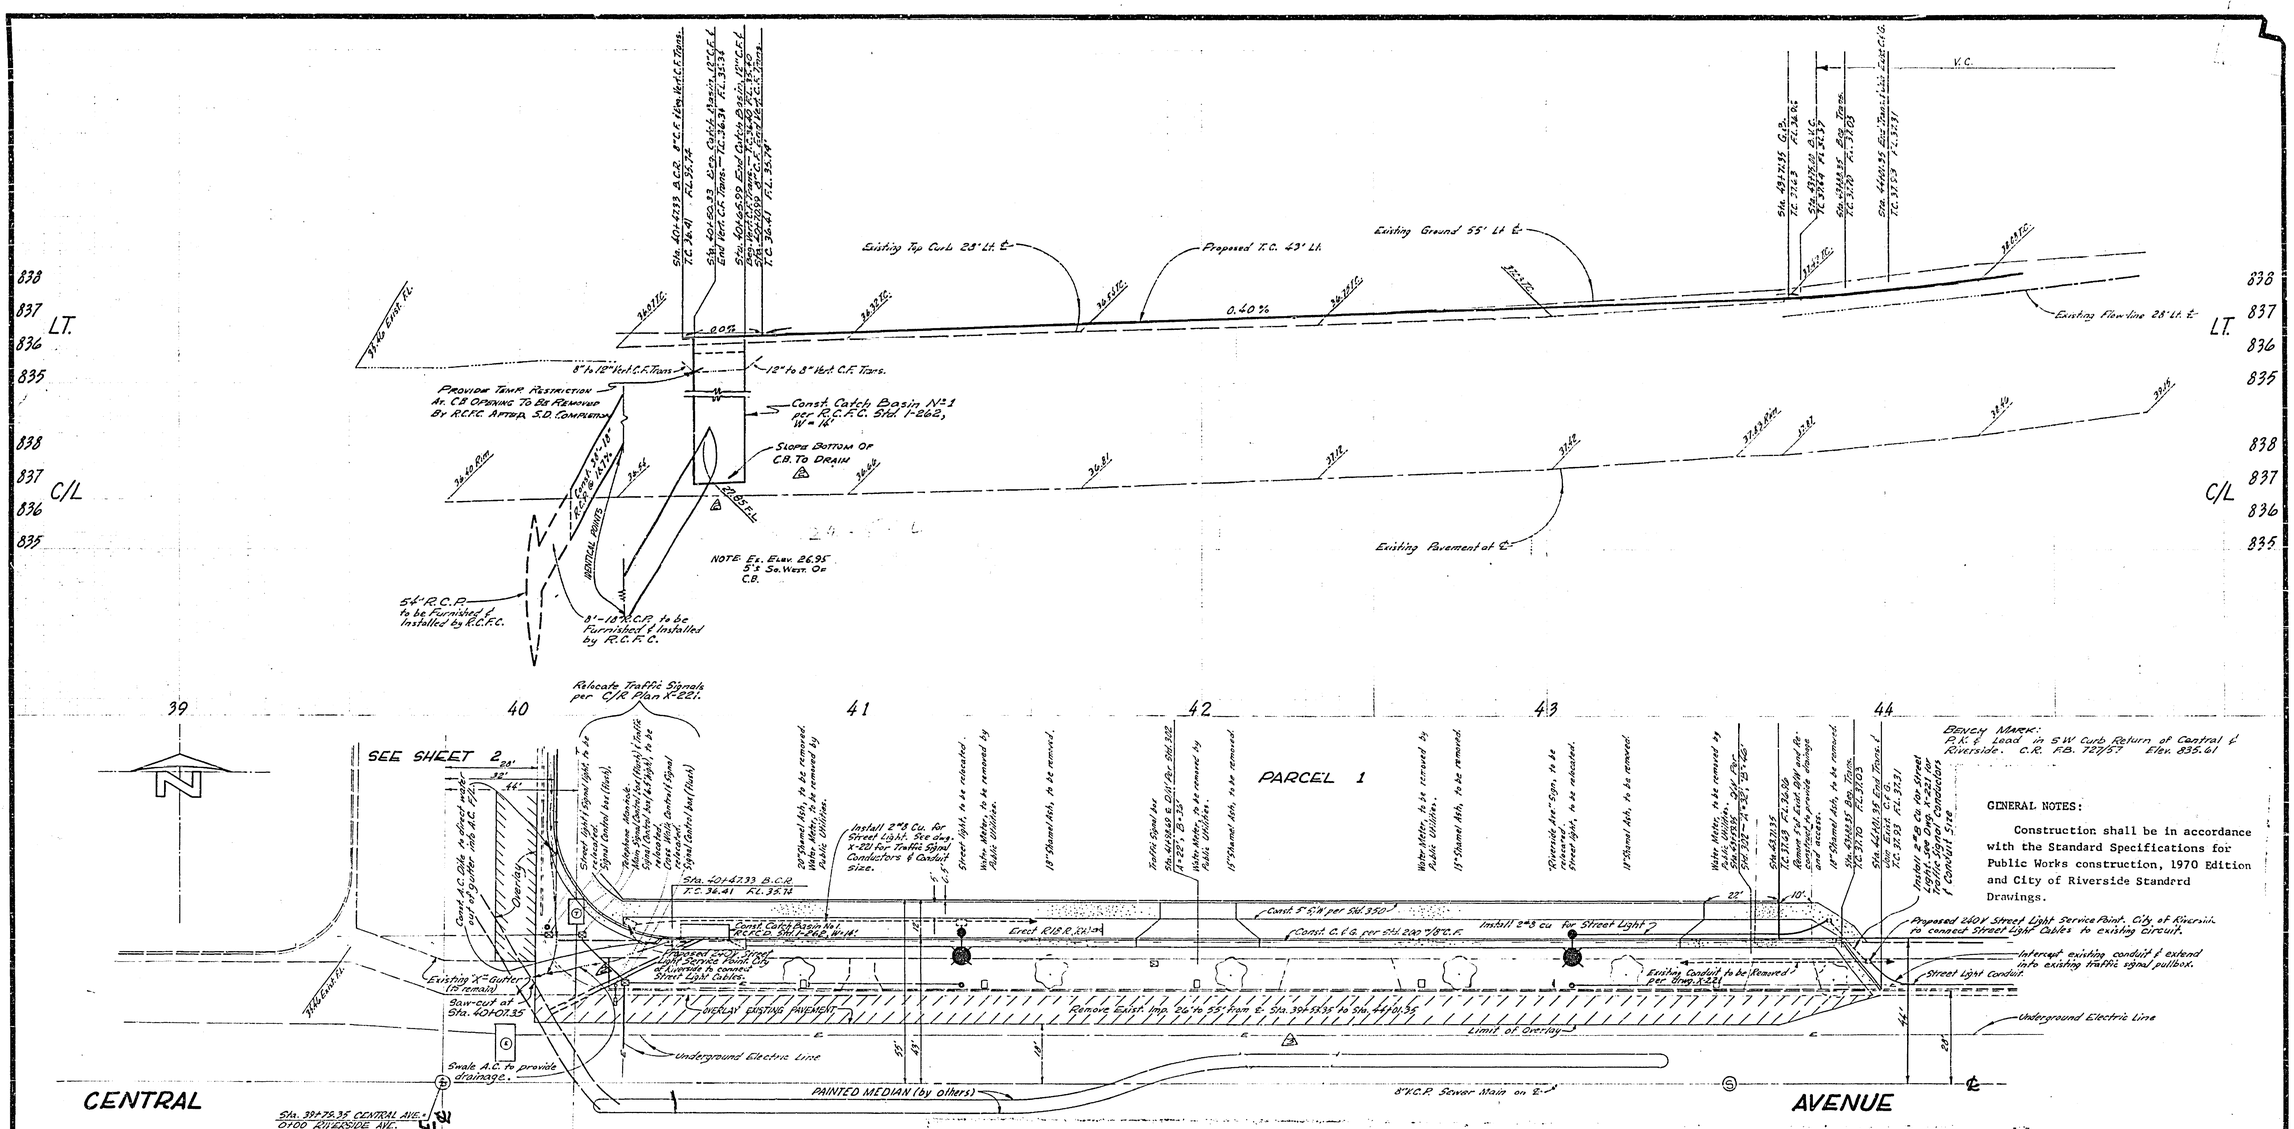

GENERAL NOTES:

Construction shall be in accordance with the Standard Specifications for Public Works construction, 1970 Edition and City of Riverside Standard Drawings.

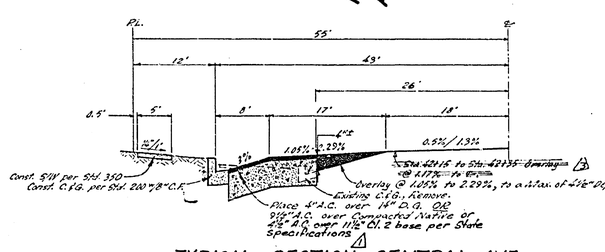

TYPICAL SECTION - CENTRAL AVE.

Not to Scale

T.I. = 7.0

STREET LIGHT NOTES

1. All construction to comply with the latest revision of the City of Riverside Public Utilities Department Street Light Specification No. 119.
2. All street light standards shall be checked for clearance of driveways, fire hydrants, and radius returns.
3. Excavation for street light standard bases, pullboxes, and conduits must be done after installation of curbs and gutters, but before installation of sidewalks.
4. Contractor to obtain a street opening permit from the City of Riverside Public Works Department prior to any excavation in proposed or dedicated street right of way. Notify Public Works Department 24 hours in advance of any backfilling operations.
5. Backfill to be type and compacted as specified in the Standard Specifications for Public Works Construction, 1970 Edition and all supplements thereto.
6. This is a two-wire 240 volt multiple system.
7. Feed point to be confirmed at the time of construction.
8. See City of Riverside Installation Dwg. No. UGS-801 for Light Standard Details and Dwg. No. LI-13003 for Pullbox Details.
9. City of Riverside to connect street light cable in Pullboxes as indicated.
10. Concrete for street light foundations shall be 6.3 sack mix, 3,000 P.S.I., C/R No. 4001 per City of Riverside UGS-015.
11. Contractor shall obtain daily circuit clearances from the Public Utilities Department prior to working on any existing circuits. Call 787-7511 for clearance.

STREET LIGHT LEGEND

Indicates relocated marbelite street light standard installed per City of Riverside Installation Drawing LI-13011.

Indicates 1" rigid steel conduit with 2 No. 8 copper cables per City of Riverside Street Light Specification No. 119.

~~NOTE: If prior to construction as shown on this plan, the Riverside County Flood Control District contractor has begun construction of the storm drain at Central Ave. and Riverside Ave., these plans will have to be revised.~~

Ref. Dwg. L5-0790

—CAUTION—
PACIFIC TELEPHONE
CABLES UNDERGROUND
BEFORE EXCAVATING
CALL COLLECT:

	7:30 A.M. to 5 P.M.	After Hours & Holidays
Orange County	714-633-0811	714-547-6606
Riverside County	714-684-0071	714-547-6606
Inyo County	714-684-0071	714-547-6606
San Bernardino County	714-684-0071	714-547-6606
Los Angeles County	213-621-3111	← 24 HOUR SERVICE
Ventura County	213-621-3111	
San Diego County	714-298-0595	714-232-0027

FOR FREE CABLE LOCATING SERVICE

APPROVED FOR STREET LIGHTS ONLY

UTILITIES ENGINEER

DATE: 6-3-71

J. F. DAVIDSON ASSOCIATES
CIVIL ENGINEERS - SURVEYORS - PLANNERS
RIVERSIDE, CALIFORNIA
APPROVED BY [signature] DATE 3-19-71
R.E. No. 19208
W.O. 2847-71 FOR: Continental Services P.O.

MARK	REVISIONS	APPR.	DATE
1	Deleted Douglas 18'ø & Sta. 42+15/42+35	[illegible]	11-12-71
2	Lowered C.I.G. Bottom To Meet Ex. [illegible]	[illegible]	[illegible]
3	Revised S.D. Layout To Reflect Dwg. 80	[illegible]	[illegible]
4	Added paving alternate BB	[illegible]	4-3-71

DESIGNED BY A.W. DRAWN BY [illegible] CHECKED BY [illegible]

CITY OF RIVERSIDE, CALIFORNIA
DEPARTMENT OF PUBLIC WORKS

APPROVED BY	BY	DATE
OFFICE ENGINEER	[illegible]	7/72
PARK DEPARTMENT	[illegible]	11-7
TRAFFIC DIVISION	[illegible]	[illegible]
ASSISTANT CITY ENG.	[illegible]	7-23

APPROVED BY [illegible]
DIRECTOR OF PUBLIC WORKS
DATE: 7-22-71

STREET PLAN AND PROFILE
CENTRAL AVENUE
NORTH SIDE
RIVERSIDE AVENUE TO 400' ± E'ly
P.M. 24

PROJECT NO. L5 - 13451
R-1501
SHEET 1 OF 2

HORIZ. SCALE: 1" = 20' VERT. SCALE: 1" = 2'
FILE NO. 3399

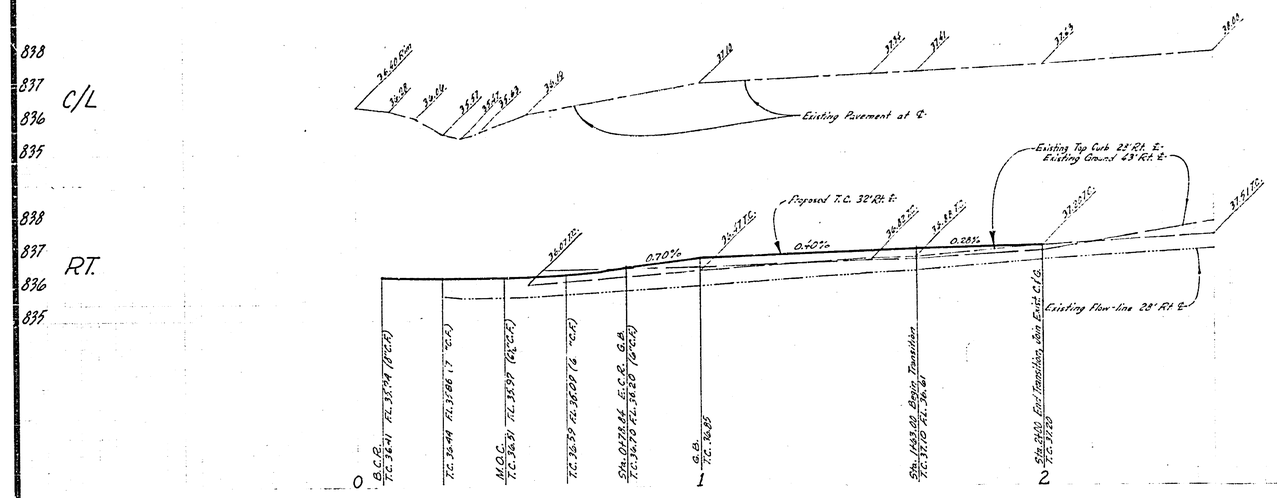

NOTE:
1. For Traffic Signal Relocation, see City of Riverside Dwg. X-221
2. Pacific Telephone Co. to be contacted one (1) week prior to curb return construction for adjustment of Man-Hole Cover to grade.

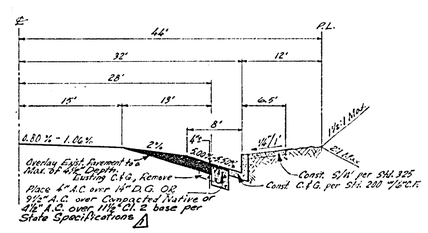

TYPICAL SECTION - RIVERSIDE AVE.
Not to Scale
T.I. = 7.0

-CAUTION-
PACIFIC TELEPHONE
CABLES UNDERGROUND
BEFORE EXCAVATING
CALL COLLECT:

	7:30 A.M. to 5 P.M.	After Hours & Holidays
Orange County	714-633-0811	714-547-6606
Riverside County	714-684-0071	714-547-6606
Inyo County	714-684-0071	714-547-6606
San Bernardino County	714-684-0071	714-547-6606
Los Angeles County	213-621-3111	24 HOUR SERVICE
Ventura County	213-621-3111	
San Diego County	714-298-0595	714-232-0027

FOR FREE CABLE LOCATING SERVICE

J. F. DAVIDSON ASSOCIATES
CIVIL ENGINEERS - SURVEYORS - PLANNERS
RIVERSIDE, CALIFORNIA
ASSEMBLED BY Robert S. Kiam DATE 3-19-71
R.E. No. 13681
W.O. 2847-71 FOR: Continental Services F.B.

MARK	REVISIONS	APPR.	DATE

DESIGNED BY A.W. DRAWN BY D.W.C. CHECKED BY BB

CITY OF RIVERSIDE, CALIFORNIA
DEPARTMENT OF PUBLIC WORKS

APPROVED BY	BY	DATE
OFFICE ENGINEER	[illegible]	7/22
PARK DEPARTMENT	[illegible]	11-9
TRAFFIC DIVISION	[illegible]	7/15
ASSISTANT CITY ENG.	[illegible]	7/20

APPROVED BY [illegible]
DIRECTOR OF PUBLIC WORKS
DATE 7-23-71

STREET PLAN AND PROFILE
RIVERSIDE AVENUE
EAST SIDE
CENTRAL AVENUE TO 150' N'ly
P.M. 24

HORIZ. SCALE: 1" - 20' VERT. SCALE: 1" - 2'

PROJECT NO. LS-13451
R-1501
SHEET 2 OF 2
FILE NO. 3399