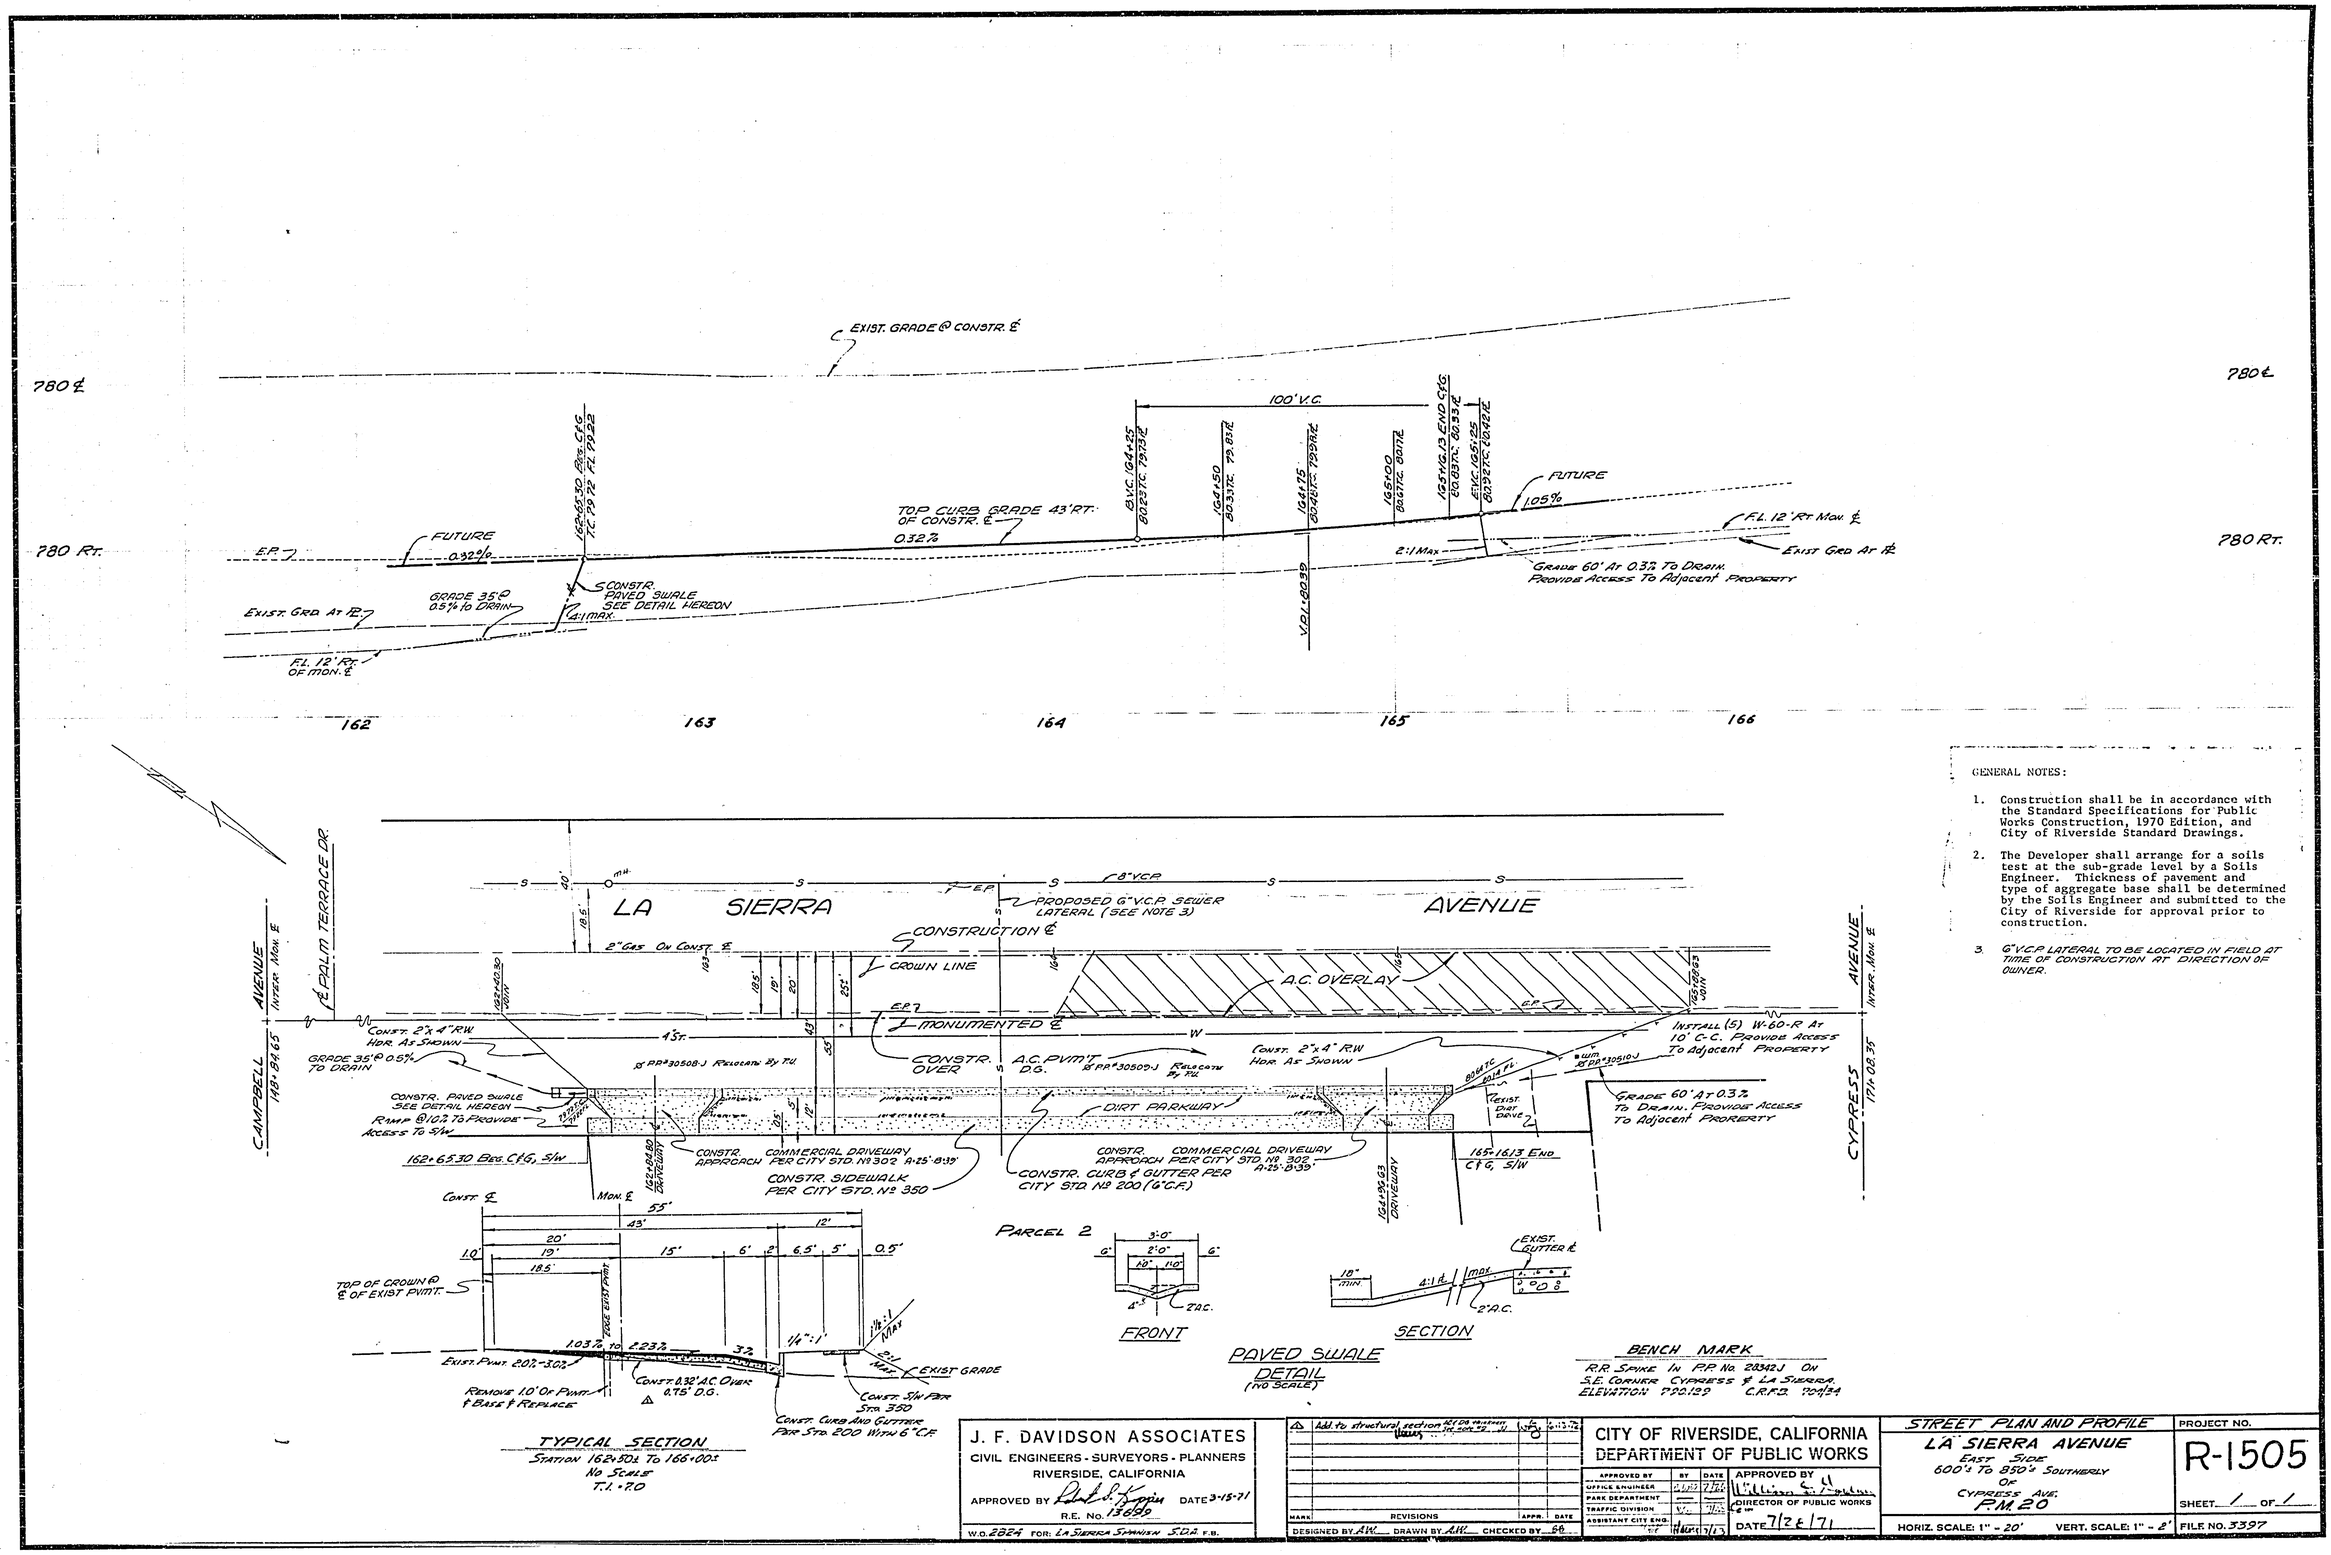

GENERAL NOTES:

1. Construction shall be in accordance with the Standard Specifications for Public Works Construction, 1970 Edition, and City of Riverside Standard Drawings.
2. The Developer shall arrange for a soils test at the sub-grade level by a Soils Engineer. Thickness of pavement and type of aggregate base shall be determined by the Soils Engineer and submitted to the City of Riverside for approval prior to construction.
3. 6" V.C.P. LATERAL TO BE LOCATED IN FIELD AT TIME OF CONSTRUCTION AT DIRECTION OF OWNER.

J. F. DAVIDSON ASSOCIATES
CIVIL ENGINEERS - SURVEYORS - PLANNERS
RIVERSIDE, CALIFORNIA
APPROVED BY [signature] DATE 3-15-71
R.E. No. 13690
W.O. 2824 FOR: La Sierra Spanish S.D.2 F.B.

MARK	REVISIONS	APPR.	DATE
1	Add to structural section per DD requests (Hayes)	JOD	6-15-72

DESIGNED BY A.W. DRAWN BY A.W. CHECKED BY GB

CITY OF RIVERSIDE, CALIFORNIA
DEPARTMENT OF PUBLIC WORKS

APPROVED BY	BY	DATE
OFFICE ENGINEER	[illegible]	7/7/71
PARK DEPARTMENT	—	—
TRAFFIC DIVISION	[illegible]	7/7/71
ASSISTANT CITY ENG.	[illegible]	7/7/71
CITY ENGINEER	[illegible]	7/13/71

APPROVED BY [signature]
DIRECTOR OF PUBLIC WORKS & CITY ENGINEER
DATE 7/26/71

STREET PLAN AND PROFILE
LA SIERRA AVENUE
EAST SIDE
600'± TO 850'± SOUTHERLY OF CYPRESS AVE.
PM 20

HORIZ. SCALE: 1" = 20' VERT. SCALE: 1" = 2'

PROJECT NO. R-1505
SHEET 1 OF 1
FILE NO. 3397