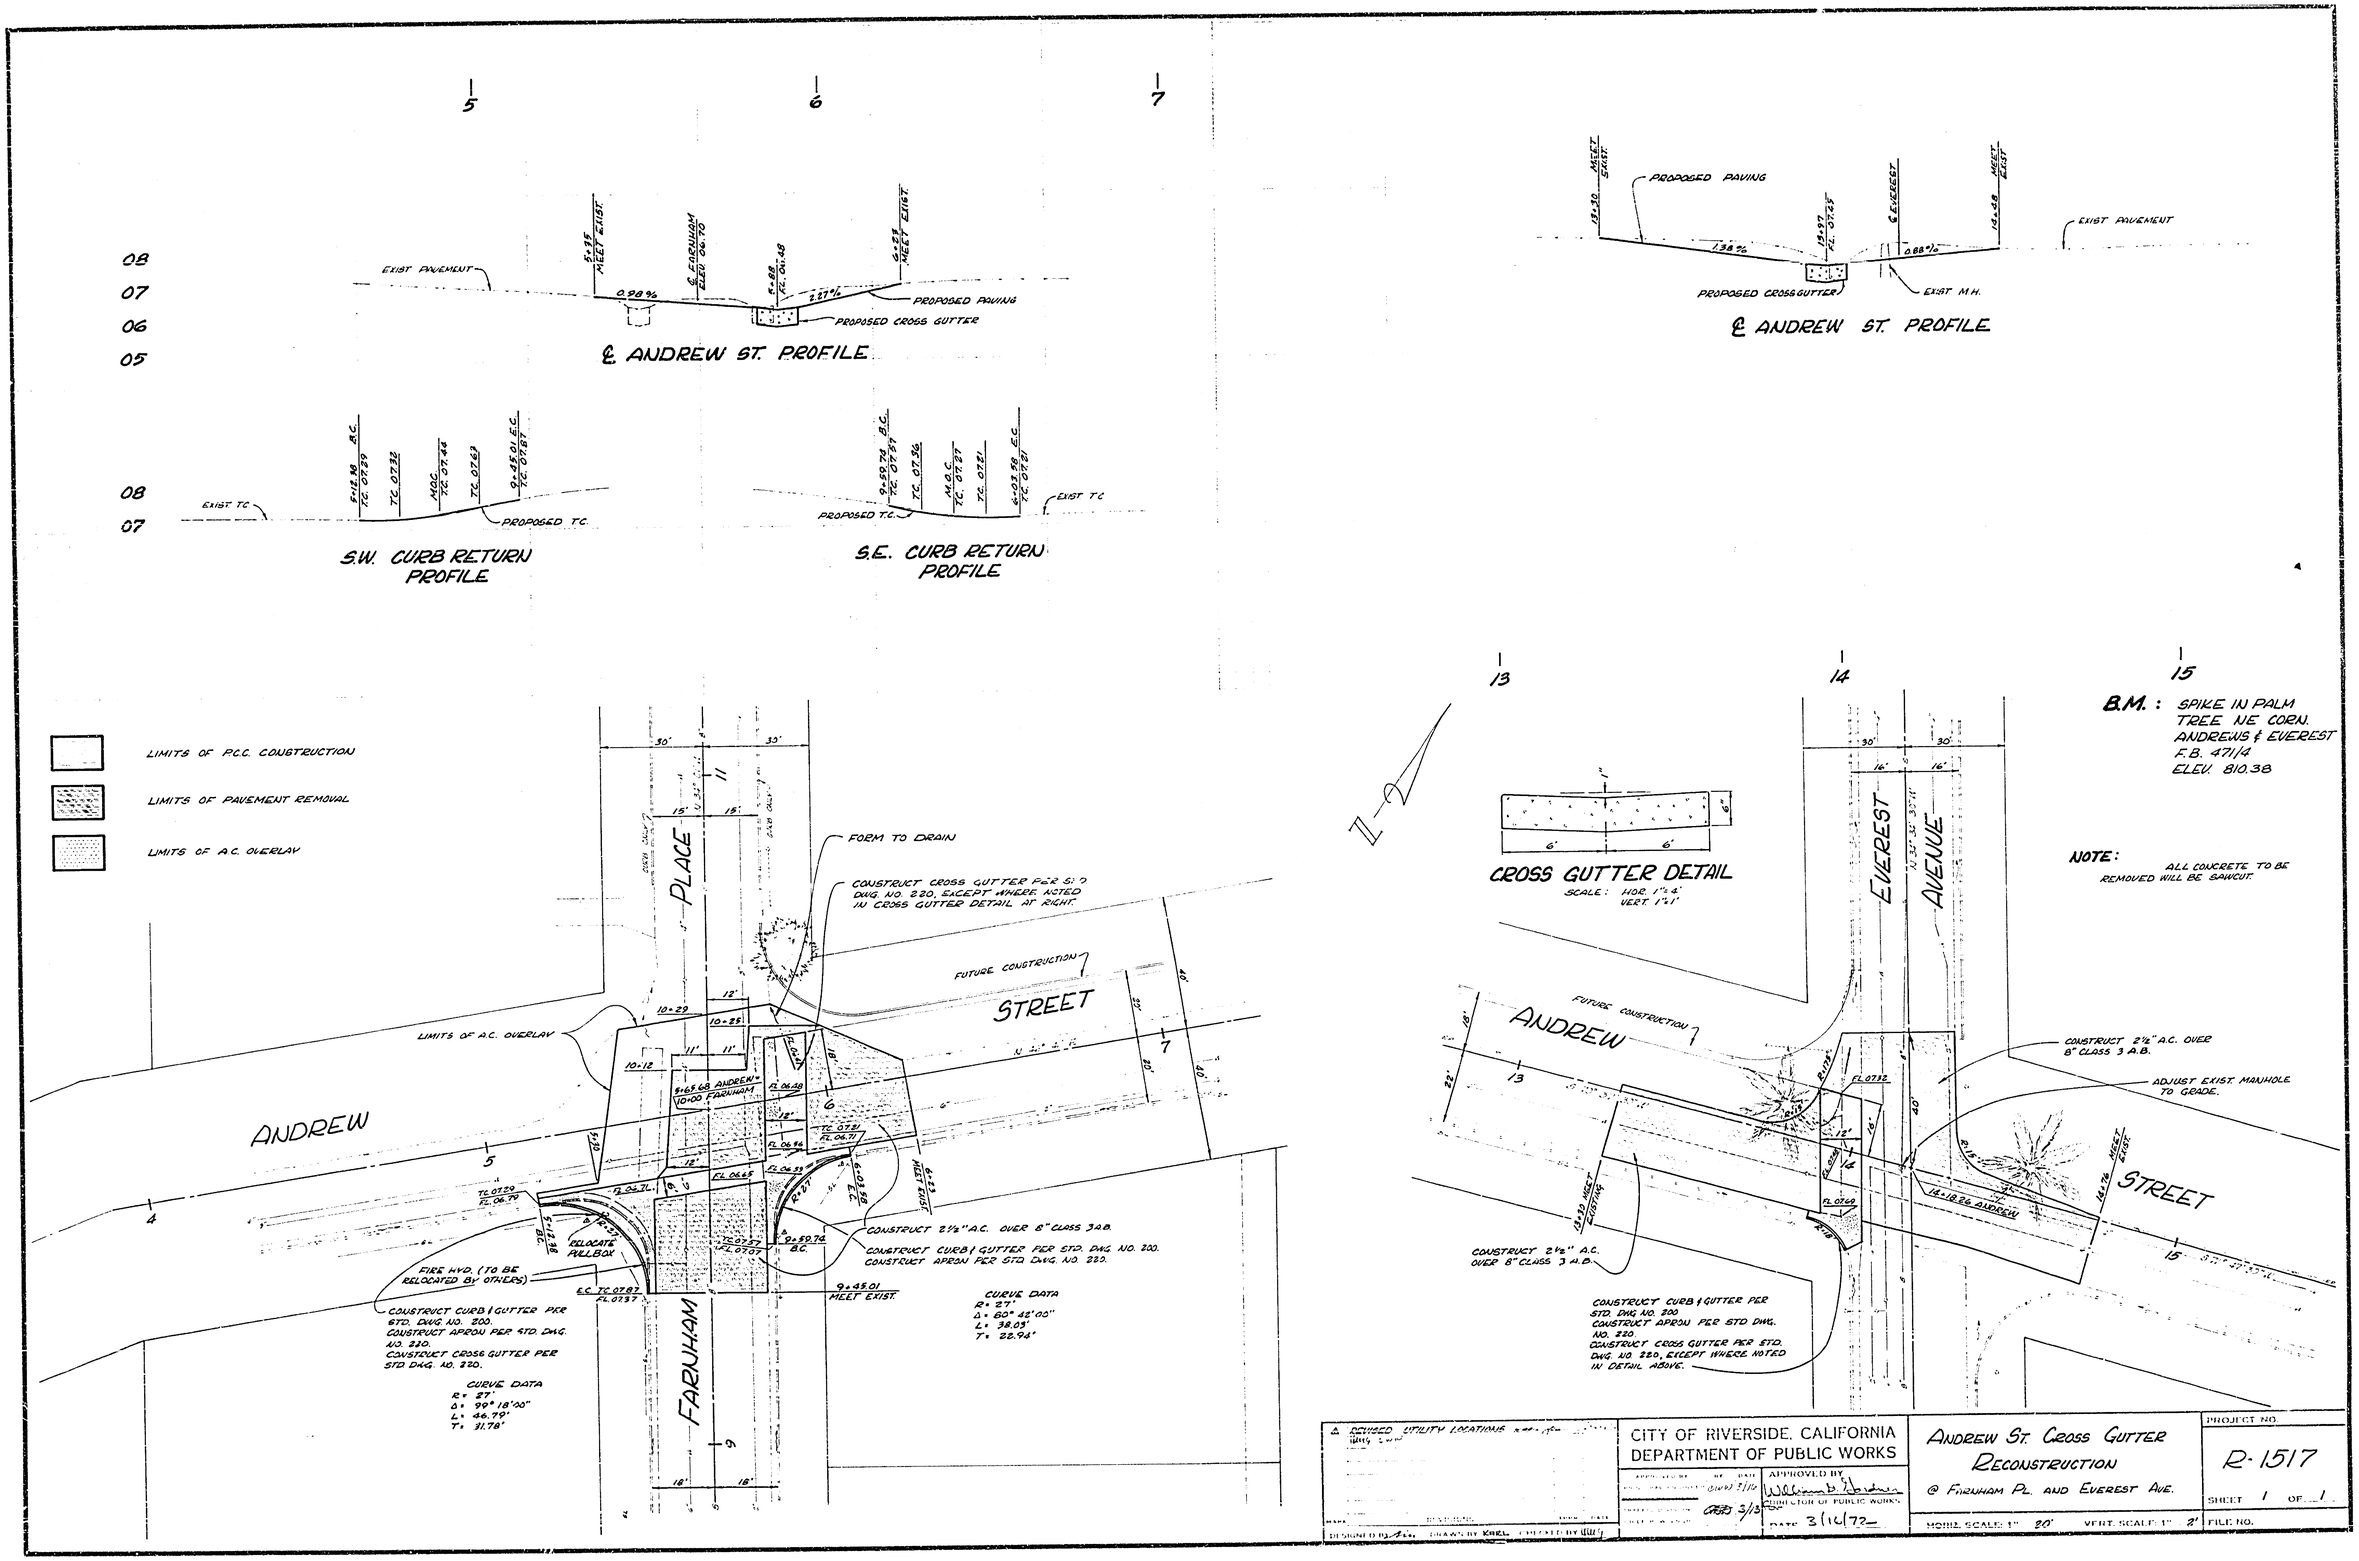

B.M.: SPIKE IN PALM TREE NE CORN. ANDREWS & EVEREST F.B. 471/4 ELEV. 810.38

NOTE: ALL CONCRETE TO BE REMOVED WILL BE SAWCUT.

REVISED UTILITY LOCATIONS

CITY OF RIVERSIDE, CALIFORNIA
DEPARTMENT OF PUBLIC WORKS

APPROVED BY William B. Gardner
DIRECTOR OF PUBLIC WORKS
DATE 3/16/72

ANDREW ST. CROSS GUTTER RECONSTRUCTION
@ FARNHAM PL. AND EVEREST AVE.

PROJECT NO. R-1517
SHEET 1 OF 1
HORIZ. SCALE: 1" 20' VERT. SCALE: 1" 2'
FILE NO.