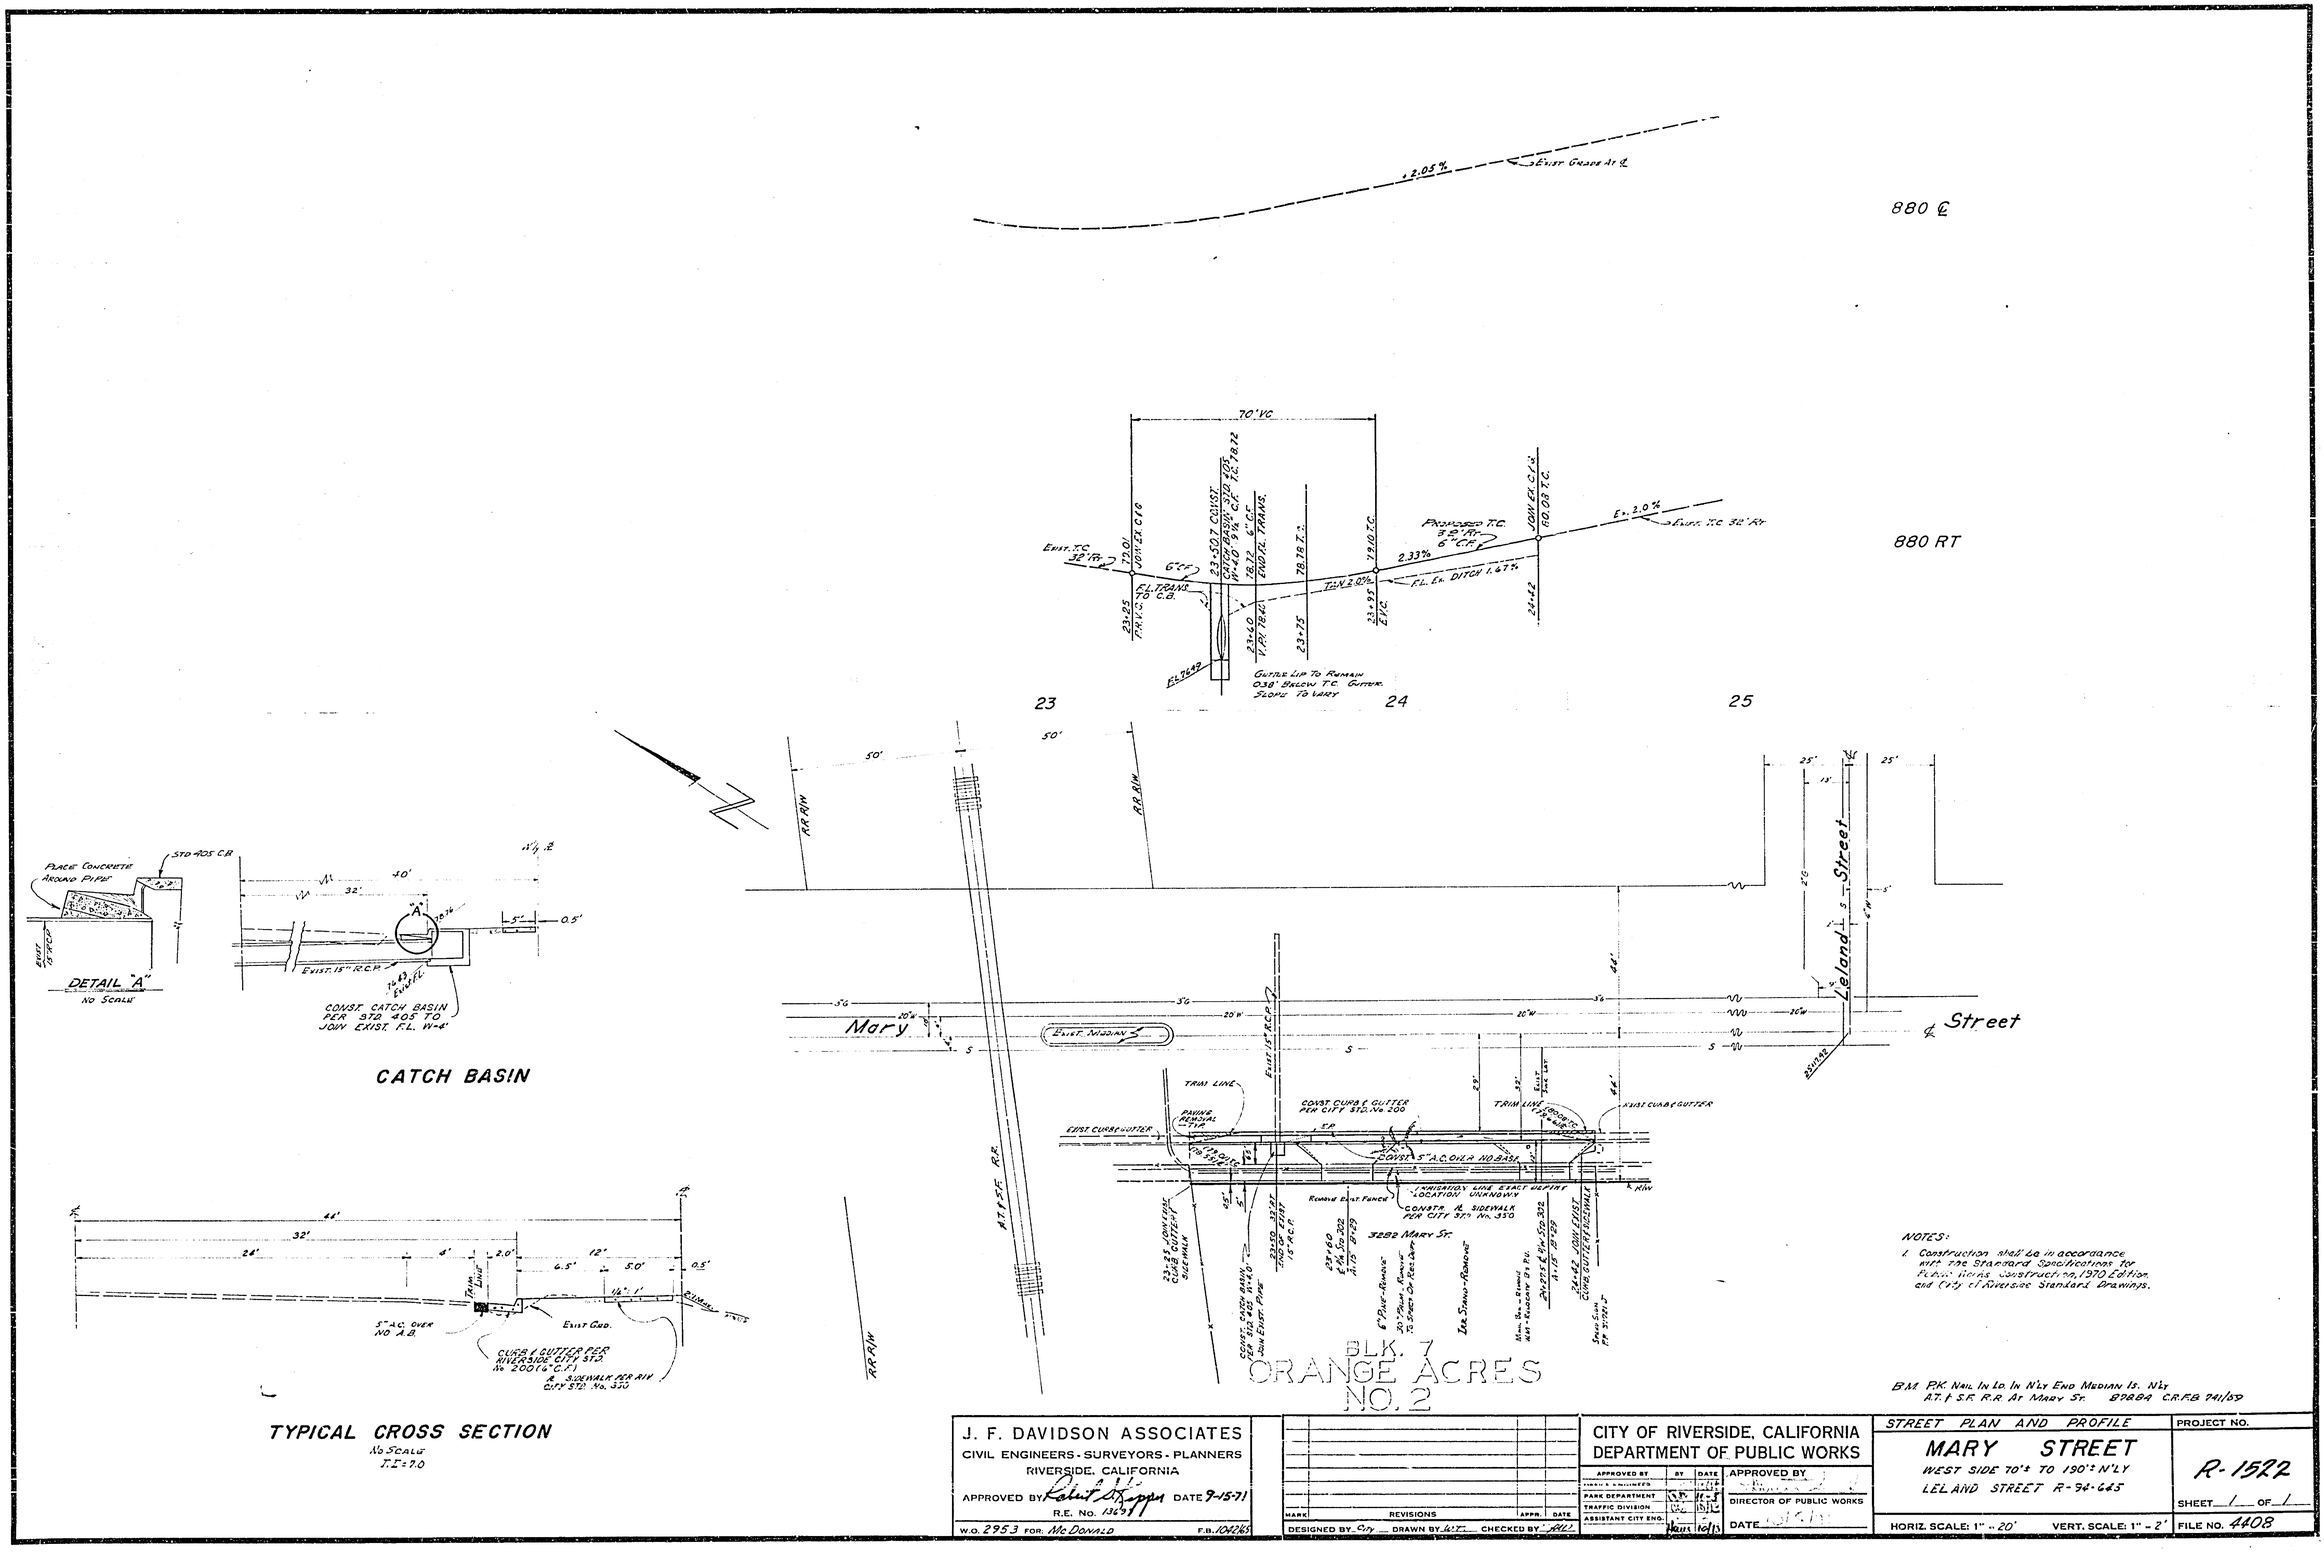

NOTES:

1. Construction shall be in accordance with the Standard Specifications for Public Works Construction, 1970 Edition, and City of Riverside Standard Drawings.

B.M. P.K. Nail In Ld. In N'ly End Median Is. N'ly A.T. & S.F. R.R. At Mary St. 87884 C.R.F.B. 741/69

J. F. DAVIDSON ASSOCIATES
CIVIL ENGINEERS - SURVEYORS - PLANNERS
RIVERSIDE, CALIFORNIA
APPROVED BY Robert A. Kepper DATE 9-15-71
R.E. No. 13697
W.O. 2953 FOR: McDONALD F.B. 1042/65

MARK	REVISIONS	APPR.	DATE

DESIGNED BY City DRAWN BY W.T. CHECKED BY RAL

CITY OF RIVERSIDE, CALIFORNIA
DEPARTMENT OF PUBLIC WORKS

APPROVED BY	BY	DATE
PARK DEPARTMENT		
TRAFFIC DIVISION		
ASSISTANT CITY ENG.		

APPROVED BY
DIRECTOR OF PUBLIC WORKS
DATE

STREET PLAN AND PROFILE
MARY STREET
WEST SIDE 70'± TO 190'± N'LY
LELAND STREET R-94-645
HORIZ. SCALE: 1" = 20' VERT. SCALE: 1" = 2'

PROJECT NO. R-1522
SHEET 1 OF 1
FILE NO. 4408