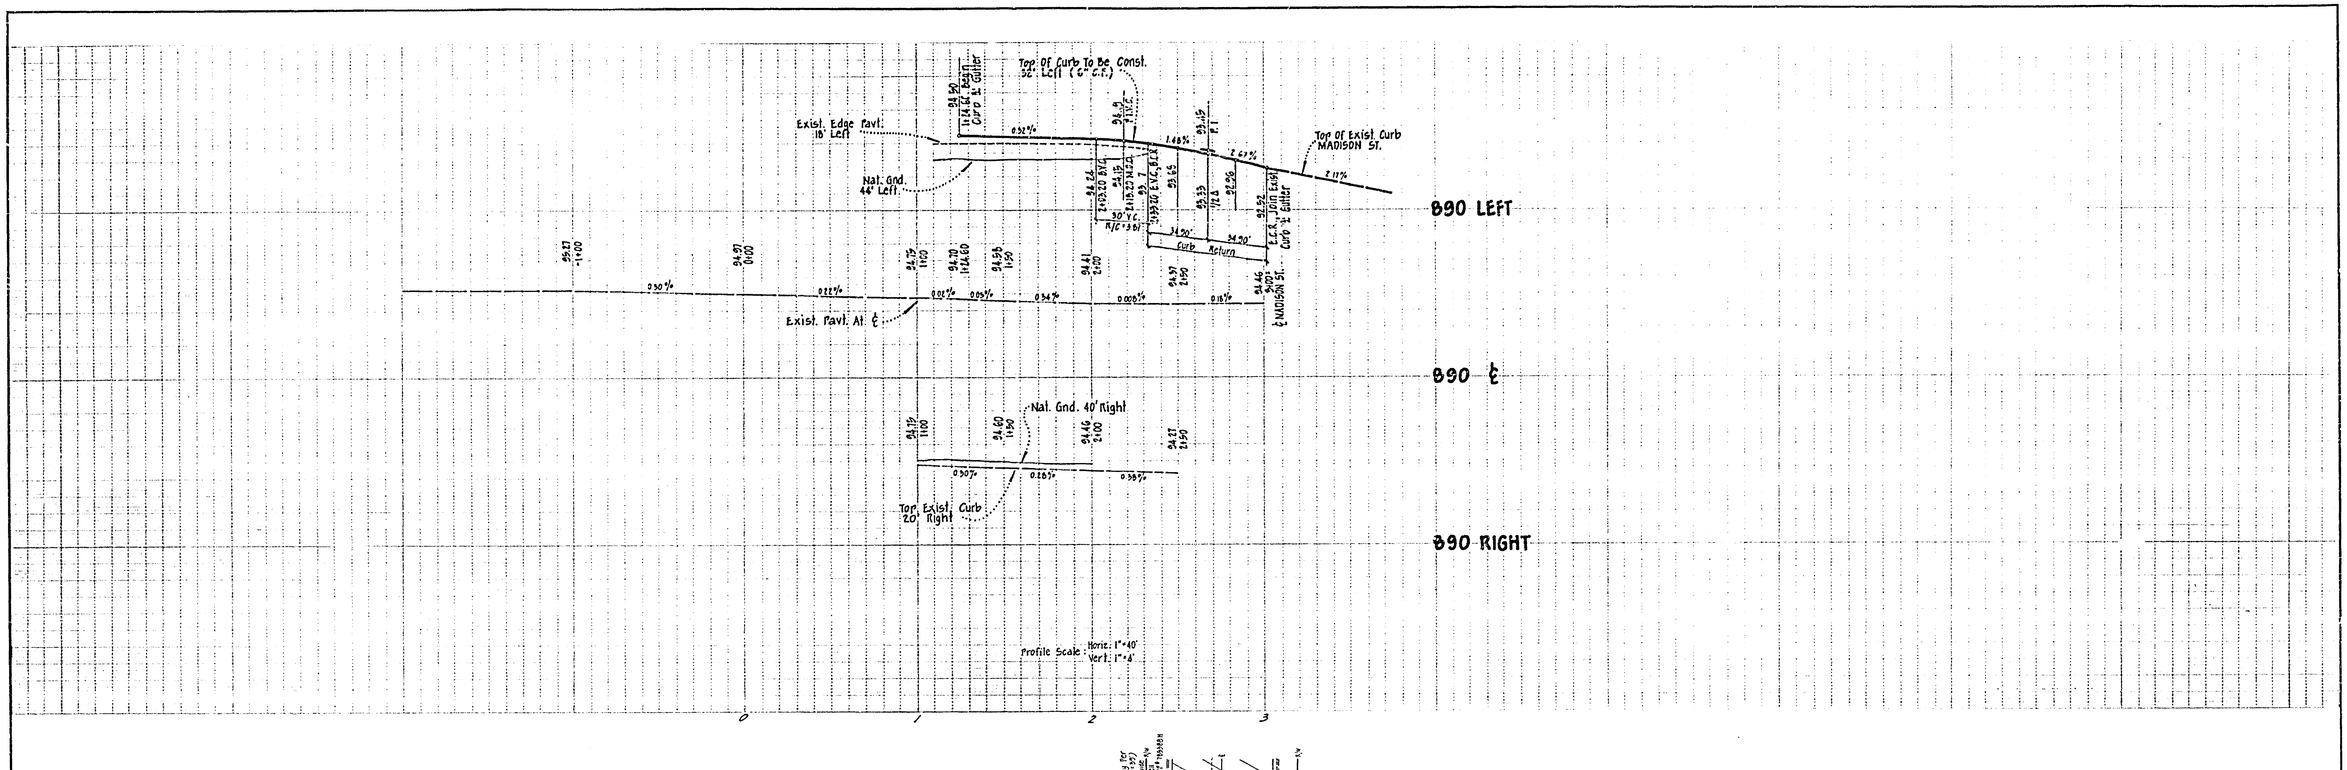

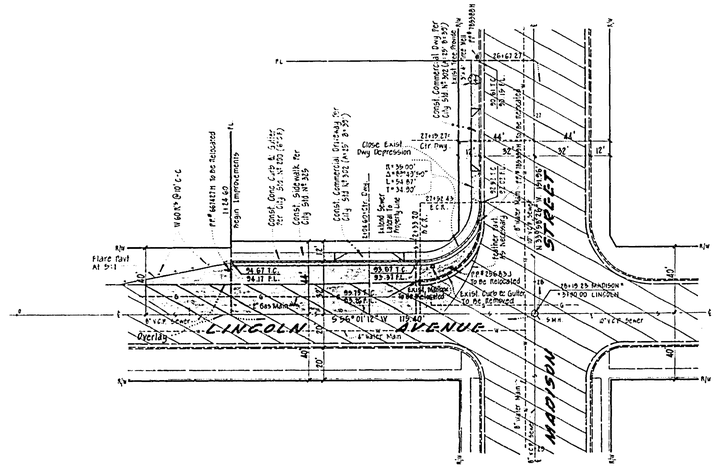

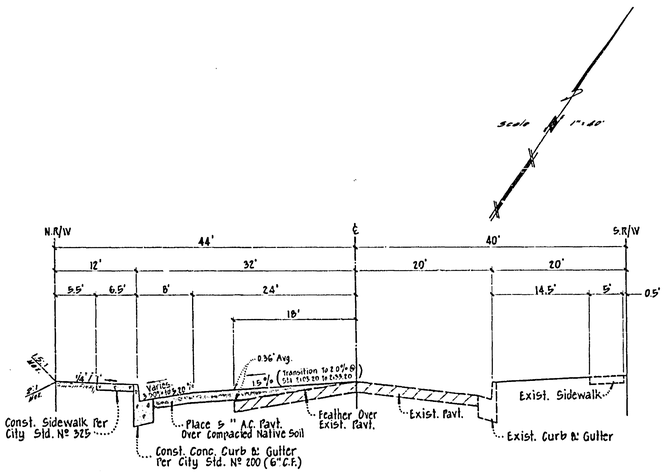

· TYPICAL SECTION ·

Scale: 1"=10', No. Vert. Scale
T.I. = 7

GENERAL NOTES

1. Construction shall be done in accordance with the Standard Specifications for Public Works Construction, 1970 Edition, and the City of Riverside Standard Drawings.
2. It shall be the Contractor's responsibility to familiarize himself with the jobsite and any underground facilities shown or not shown on this plan. The Engineer will not be responsible for any damage to underground facilities.
3. The engineer estimates A.C. overlay to be 43 tons.

BENCH MARK: PK Nail Center S.W. Curb Return Lincoln & Madison. ELEV. = 894.515

GARNER · TEE · TRACADAS & TROY, INC.
CIVIL ENGINEERING · LAND SURVEYING
357 West Second Street
San Bernardino, California
Phone: TU 5-0266
Frank Tracadas — Date 9/17/71
Frank Tracadas — R.C.E. 11447

MARK	REVISIONS	APPR.	DATE

DESIGNED BY W.H.A. DRAWN BY C.J.M. CHECKED BY W.H.A.

CITY OF RIVERSIDE, CALIF.
DEPARTMENT OF PUBLIC WORKS

APPROVED	BY	DATE
CITY ENGINEER		
PARK DEPARTMENT		
TRAFFIC DIVISION		
ASS'T. CITY ENG.		

APPROVED BY William E. Hardman
DIRECTOR OF PUBLIC WORKS
DATE Oct. 26, 1971

PLAN AND PROFILE
LINCOLN AVENUE
From MADISON STREET To 175' SWly.
R-51-701
HORIZ. SCALE 1" = 40' VERT. SCALE 1" = 4'

PROJECT NO. R-1524
SHEET 1 OF 1
FILE NO.