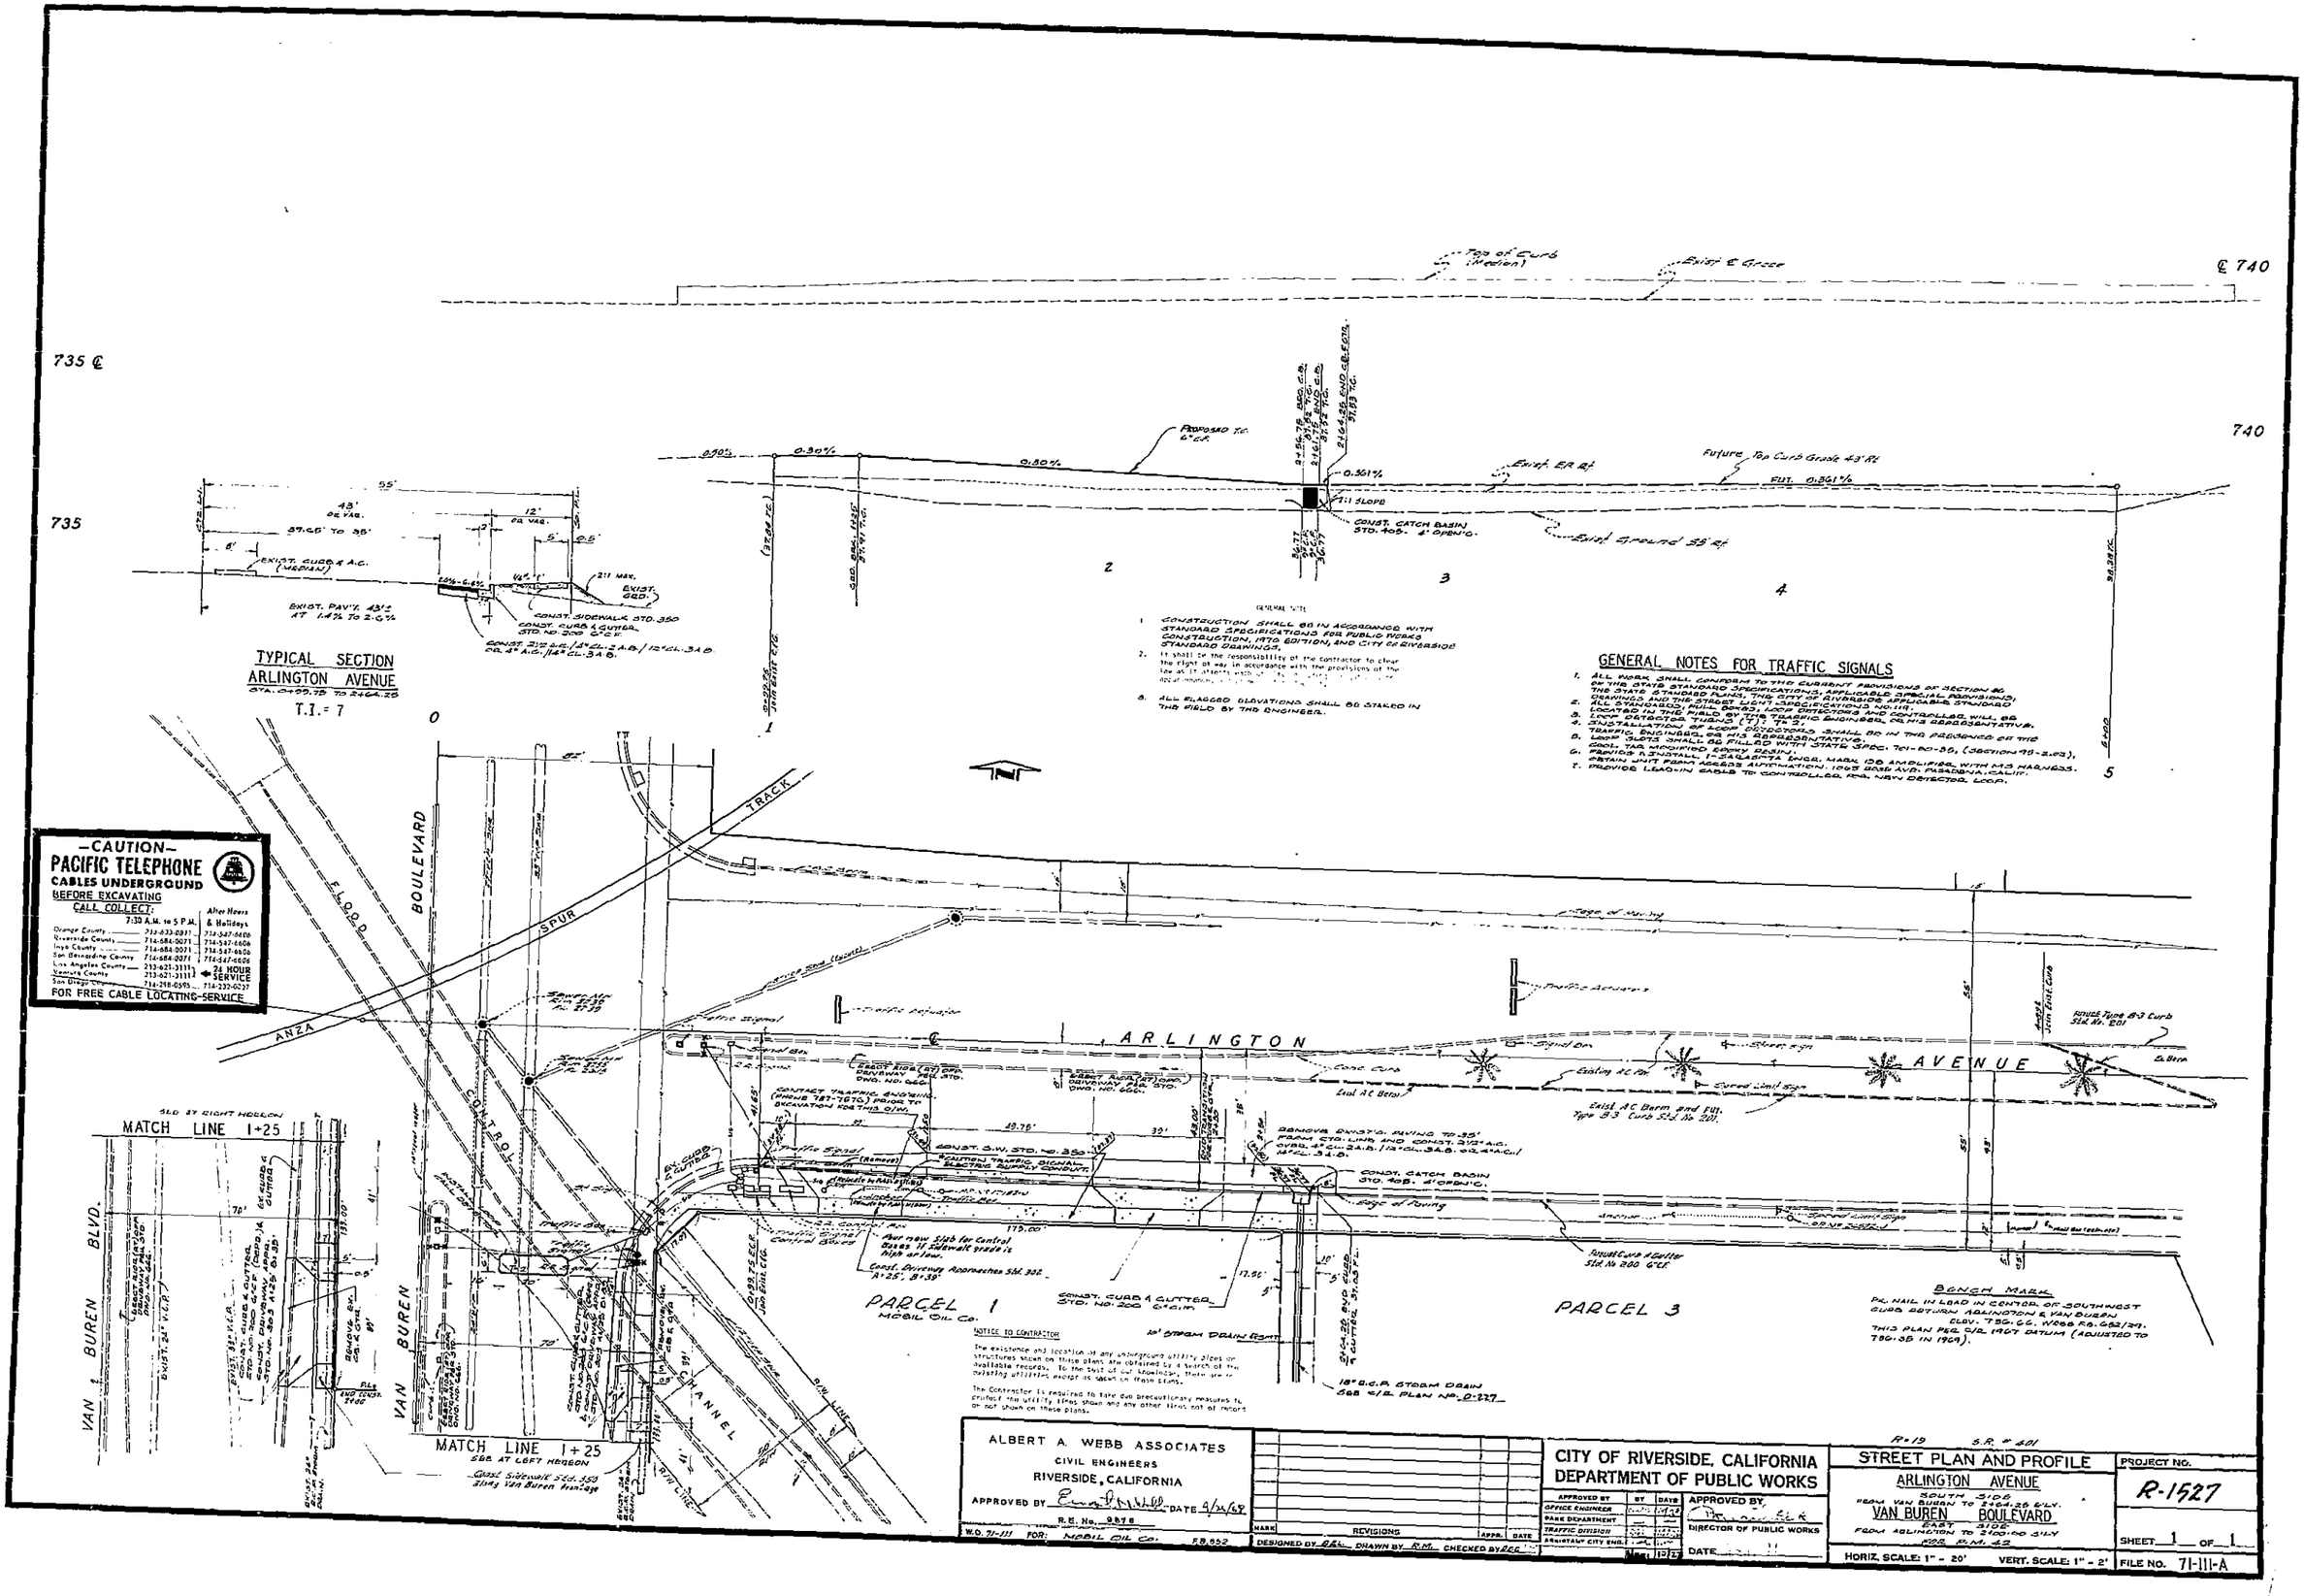

TYPICAL SECTION
ARLINGTON AVENUE
T.I. = 7
GENERAL NOTES FOR TRAFFIC SIGNALS
-CAUTION-
PACIFIC TELEPHONE
CABLES UNDERGROUND
BEFORE EXCAVATING
CALL COLLECT:
FOR FREE CABLE LOCATING-SERVICE
ARLINGTON AVENUE
VAN BUREN BLVD.
FLOOD CONTROL CHANNEL
ANZA SPUR TRACK
MATCH LINE 1+25
PARCEL 1
MOBIL OIL CO.
PARCEL 3
BENCH MARK
ALBERT A. WEBB ASSOCIATES
CIVIL ENGINEERS
RIVERSIDE, CALIFORNIA
CITY OF RIVERSIDE, CALIFORNIA
DEPARTMENT OF PUBLIC WORKS
STREET PLAN AND PROFILE
ARLINGTON AVENUE
VAN BUREN BOULEVARD
PROJECT NO.
R-1527
SHEET 1 OF 1
FILE NO. 71-111-A