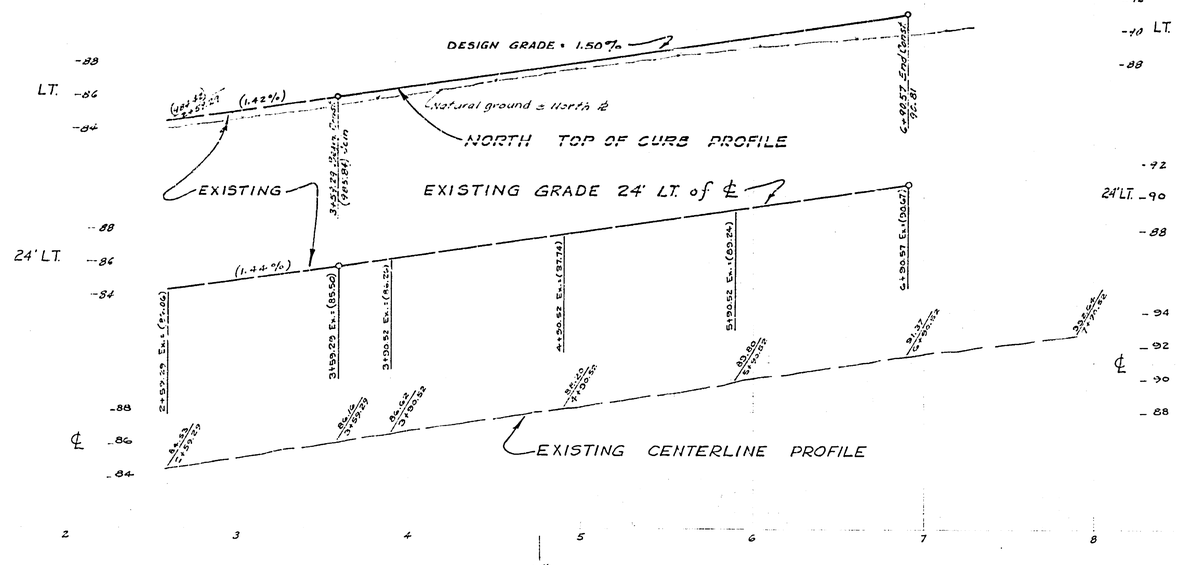

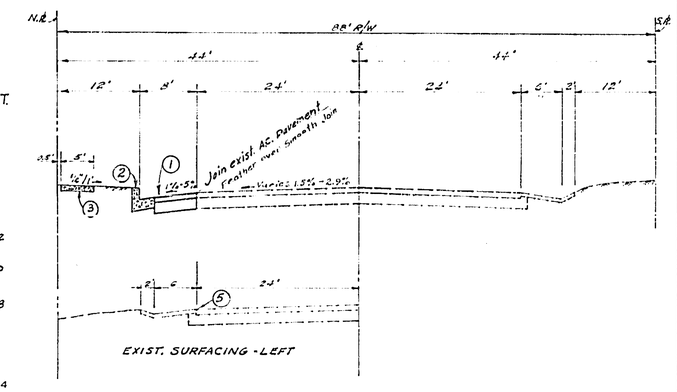

TYPICAL SECTIONS

BLAINE STREET

STA. 3+58.53 - STA. 6+90.57

NO SCALE

T.I.: 7

CONSTRUCTION NOTES

1. Const. 4" A.C. over 10" D.G. Base
2. Const. P.C.C. Curb & Gutter, 6" curb face per Std. Dwg. No 200
3. Const. P.C.C. Sidewalk per City of Riverside Std Dwg. No. 350
4. Const P.C.C. Driveway Approach per City of Riverside Std. Dwg. No. 302
5. Sawcut exist. A.C. pavement, feather over smooth Joint.

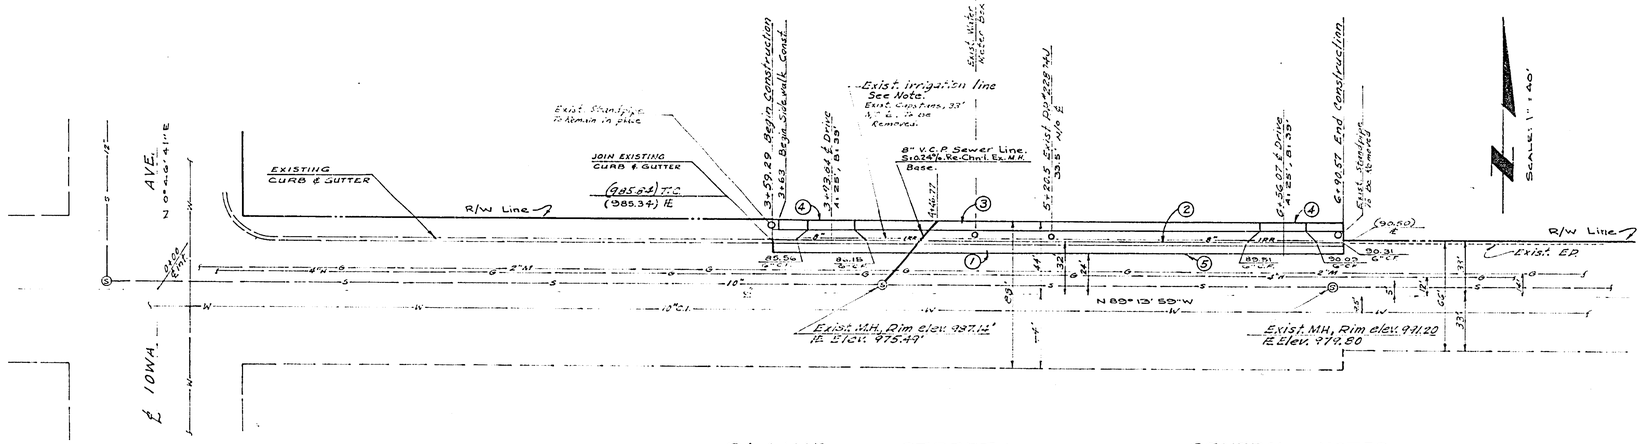

BLAINE STREET

QUANTITY ESTIMATE

1.	4" A.C. over 10" Imported Base Material.	1990 Sq. ft.
2.	P.C.C. Curb & Gutter, Type B	332 L.F.
3.	P.C.C. Sidewalk, 3 5/8" thick	1410 Sq. ft.
4.	P.C.C. Driveway Approach	710 Sq. ft.
5.	Sawcut exist. A.C. pavement, Feather over smooth joint	332 L.F.
	Remove exist. A.C. pavement	2650 Sq. ft.

The City of Riverside is not in anyway responsible for the accuracy of the Quantity Estimate shown on this sheet.

GENERAL NOTES

1. Constuction shall be in accordance with Standard Specifications for Public Works Construction, 1970 Edition, and City of Riverside Standard Drawings.

NOTE CONCERNING IRRIGATION LINES:

An "Active" Irrigation Line Exists ≈ 30' N/O the ℄ of Blaine St. The exact location of this line is unknown. It will be the responsibility of the Street Improvement Contractor to protect this line from damage. Any relocation required will be to the satisfaction of the Engineer, Water Div., Public Utilities Dept.

BENCH MARK

Elev. 921.005 Brass disk stamped (17A) capped at the int. of ℄ of Third St and ℄ Chicago Ave.

APPROVED BY:

CHIEF PUBLIC UTILITIES ENGINEER-WATER 11-24-71

MARK	REVISIONS	APPR.	DATE

DESIGNED BY ____ DRAWN BY ____ CHECKED BY ____

Prepared under the supervision of: Philip A. Gustafson 11-24-71
Philip A. Gustafson R.C.E. No. 13875 Date

CITY OF RIVERSIDE, CALIFORNIA
DEPARTMENT OF PUBLIC WORKS

APPROVED BY	BY	DATE
OFFICE ENGINEER		
PARK DEPARTMENT		
TRAFFIC DIVISION		
ASSISTANT CITY ENG.		

APPROVED BY: DIRECTOR OF PUBLIC WORKS

DATE 12-5-71

BLAINE STREET
FROM 358.53 FEET EAST OF IOWA AVE. TO 690.57 FEET EAST OF IOWA AVE.
C-17-701

HORIZ. SCALE: 1" = 40' VERT. SCALE: 1" = 4'

PROJECT NO. R-1537

SHEET 1 OF 1

FILE NO.