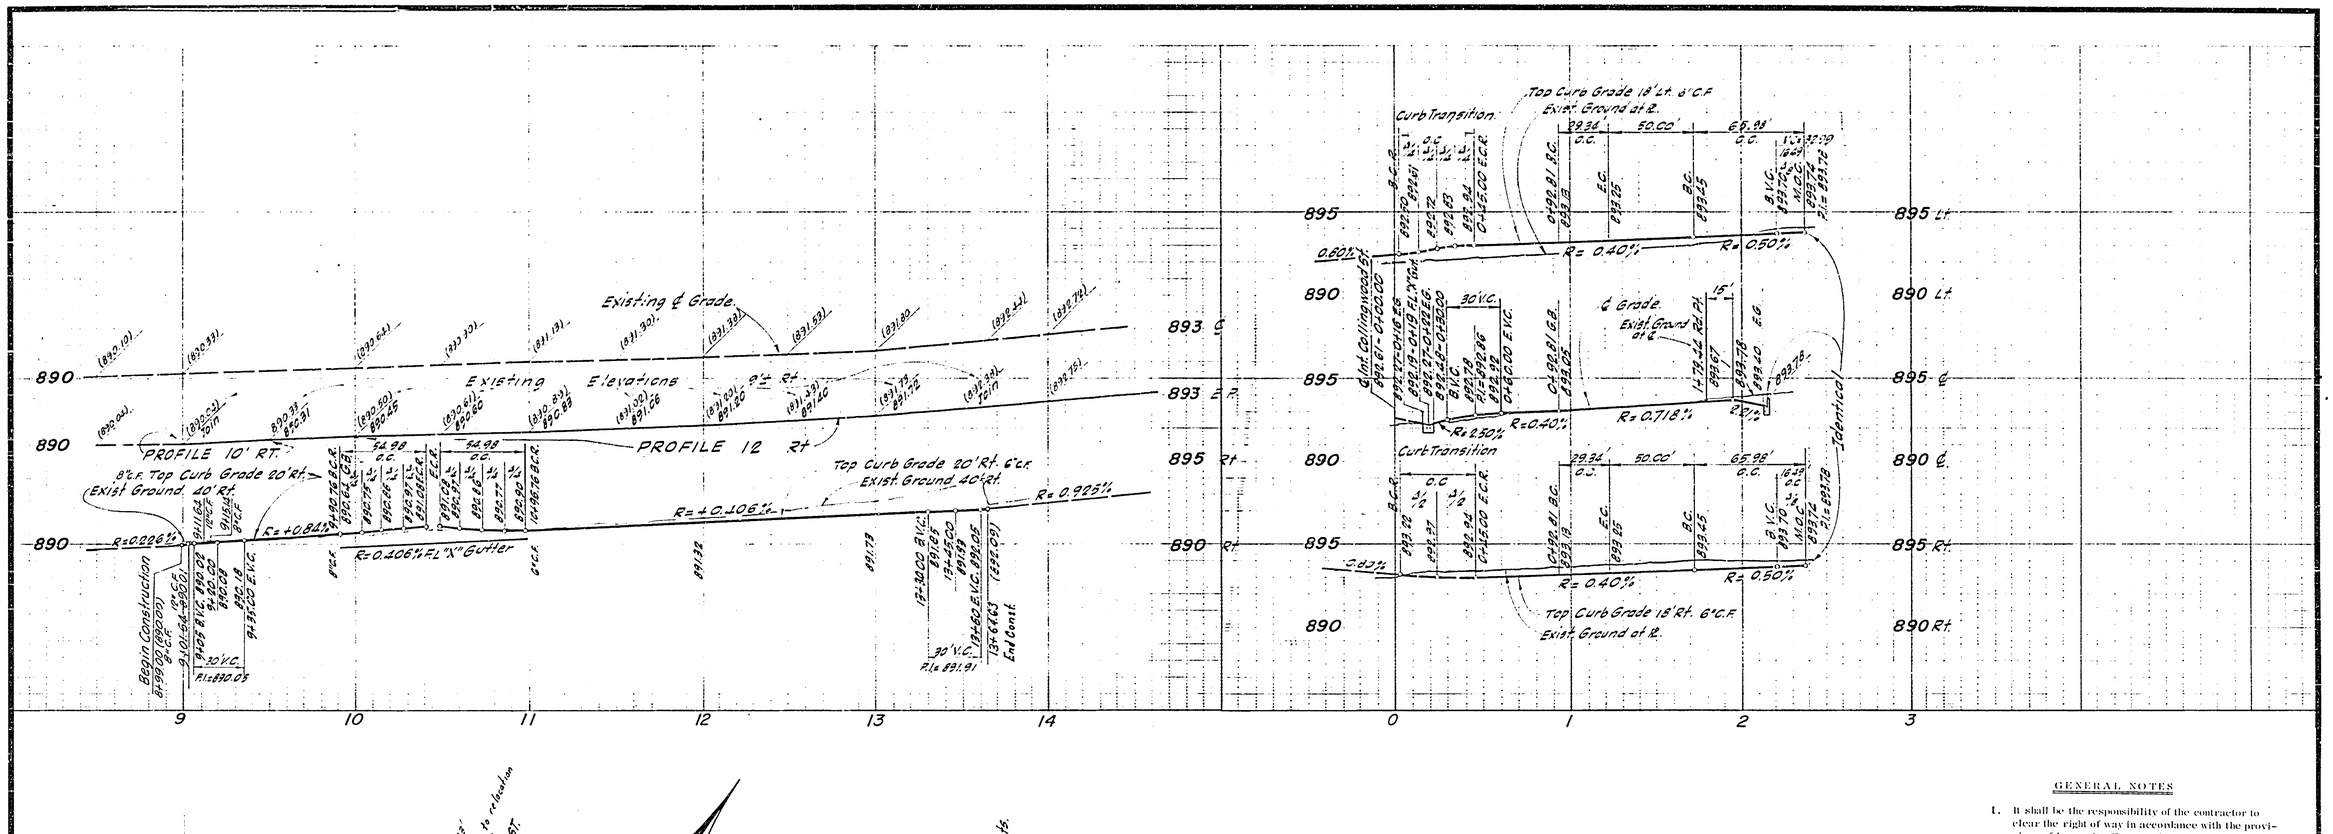

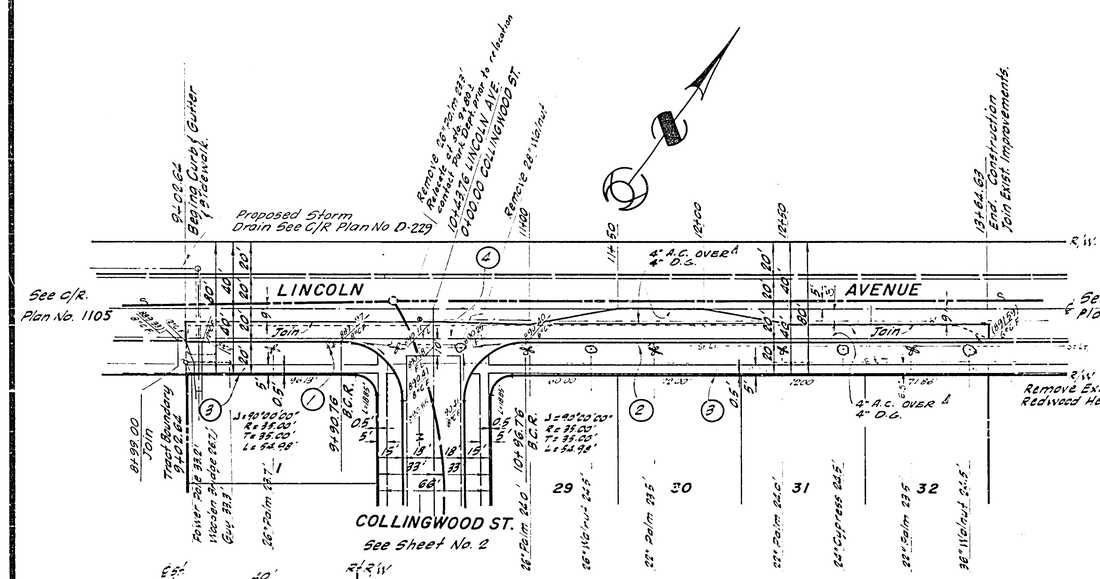

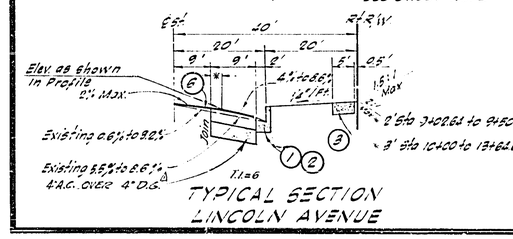

TYPICAL SECTION
LINCOLN AVENUE

CONSTRUCTION LEGEND

ITEM	DESCRIPTION
1	Curb & Gutter - Std. 200 8" C.F.
2	Curb & Gutter - Std 200 6" C.F.
3	Sidewalk - Std. 350
4	Cross Gutter - Std. 220
5	2½" A.C on 8" D.G.
6	A.C. Overlay

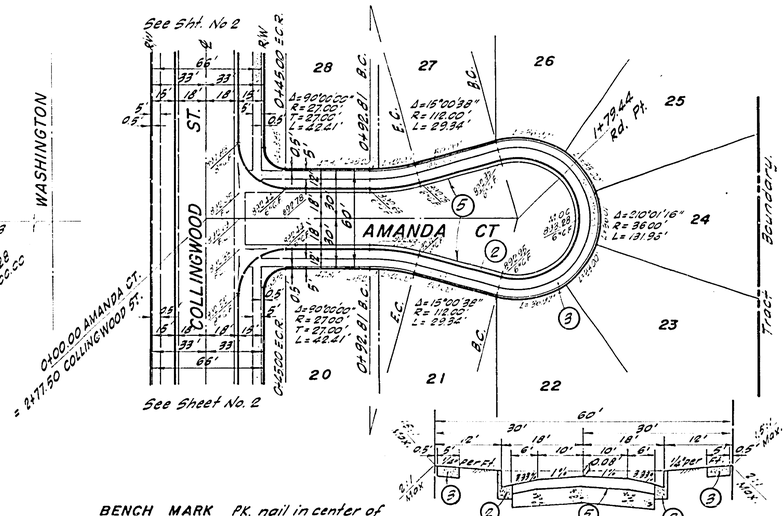

BENCH MARK PK. nail in center of curb return of the N.W. corner of Washington St. & Lincoln Ave. El. 912.805 C/R F.B. 610/52.

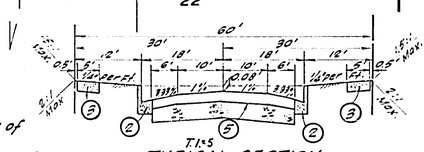

TYPICAL SECTION
AMANDA COURT

GENERAL NOTES

1. It shall be the responsibility of the contractor to clear the right of way in accordance with the provisions of law as it affects each utility, including irrigation lines and appurtenances, and at no cost to the City.
2. Construction shall be in accordance with Standard Specifications for Public Works Construction 1970 Edition and City of Riverside Standard Drawings.
3. Prime coat, seal coat, and paint binder are required.
4. Grading will require a permit under the Uniform Building Code.
5. The subdivider shall arrange for a soil test to be made by Soils Engineer after the streets have been prepared to rough grade. Depth of base material and A.C. paving shall be determined by City of Riverside Design Standards and Test Procedures.
6. Trim edge of existing pavement, where new paving joins existing pavement, to a clean, straight line. Construct match-up paving as shown and overlay paving as directed in the field to produce a smooth crown section.
7. Contractor shall not place rock larger than 6" within 5' of proposed sewer as on City of Riverside Plan No. - S-B164 -.
8. Street name and Traffic control signs & posts to be furnished and installed by Subdivider per City specifications and Standard Drawing Nos. 662 and 666.
9. Engineer estimates the overlay to be approximately 6 tons.
10. Driveways to be constructed per Std. 302 and located in the field at time of construction.
11. Streets shall not be open to public until all traffic control signs are in place.
12. Engineer shall stake all rough grade elevations.

PLANS PREPARED BY:
T.A. SHINN & ASSOCIATES
715 DUNN WAY, PLACENTIA, CALIF.
714 / 524-1430
APPROVED BY: R.E. No 8648 DATE 9-30-71
J.N.: E-71-1

MARK	REVISIONS	APPR.	DATE
A	Added [illegible]		3-17-72

DESIGNED BY ____ DRAWN BY ____ CHECKED BY ____

CITY OF RIVERSIDE, CALIFORNIA
DEPARTMENT OF PUBLIC WORKS

APPROVED BY	BY	DATE
PRINCIPAL ENGINEER		1-17
PARK DEPARTMENT		1-3
TRAFFIC DIVISION		
CHIEF P. W. ENGR.		1-10

APPROVED BY
DIRECTOR OF PUBLIC WORKS
DATE

STREET PLAN & PROFILE
LINCOLN AVENUE
AMANDA COURT
TRACT No. 3942
HORIZ. SCALE: 1" = 40' VERT. SCALE: 1" = 4'

PROJECT NO. R-1547
SHEET 1 OF 2
FILE NO.

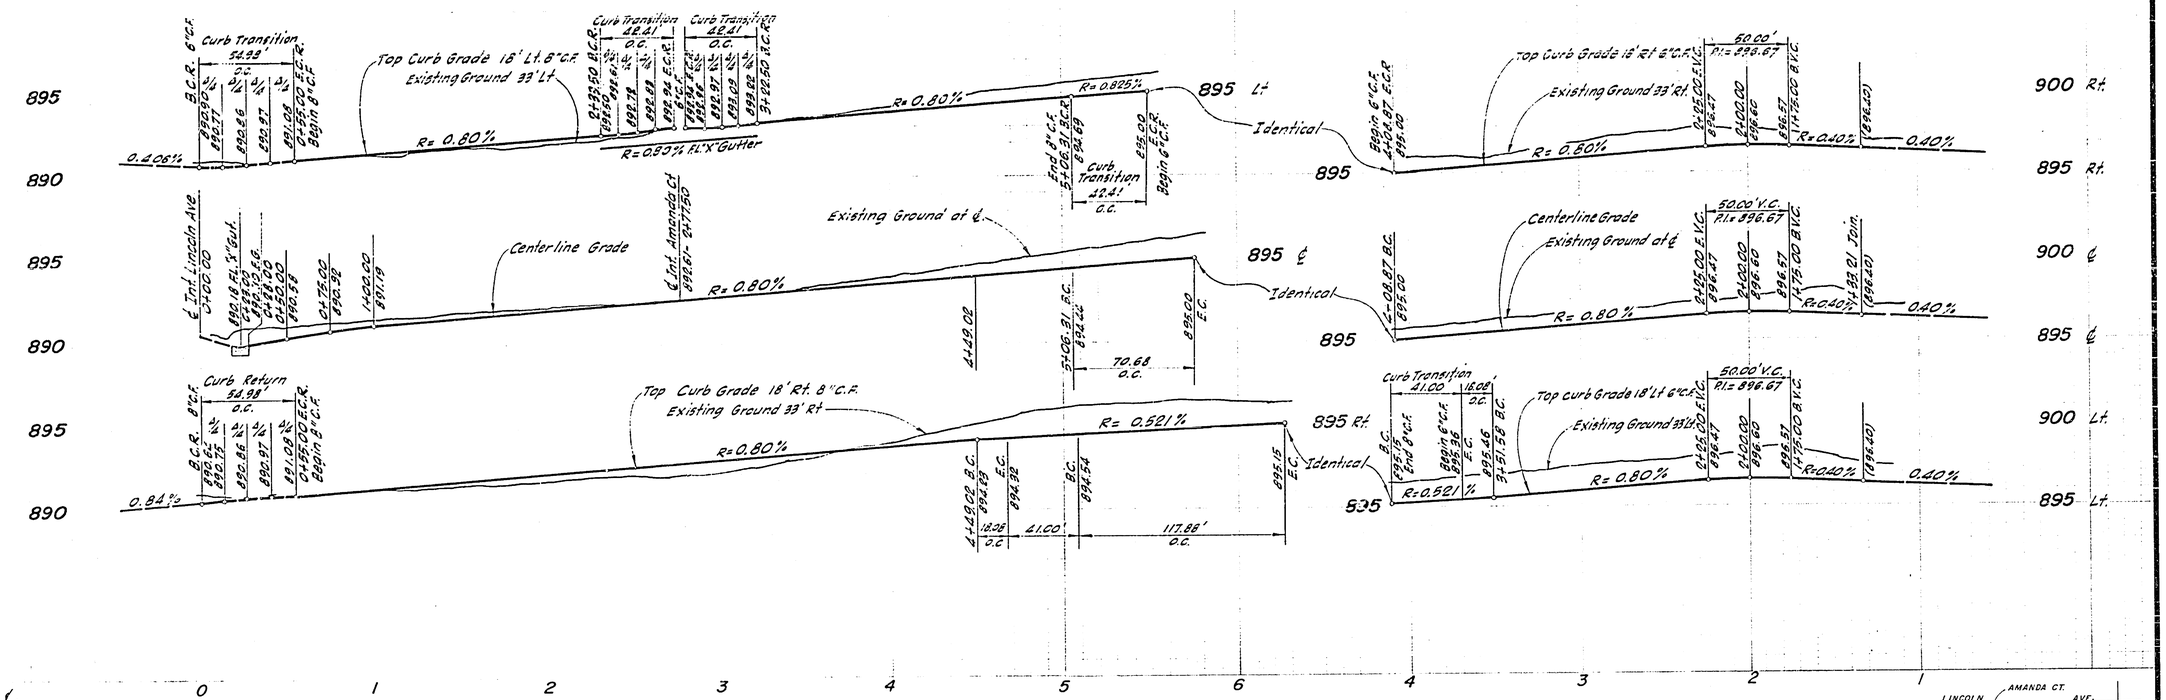

Street Name ℄
Traffic Control Sign Schedule

A	Lincoln Ave	7300
	Collingwood St	2800
B	Amanda Ct	7300
	Collingwood St	2800
C	Collingwood St	2800
	Lydia Ave	7300
D	RIR 30" Octagon (Stop Sign)	

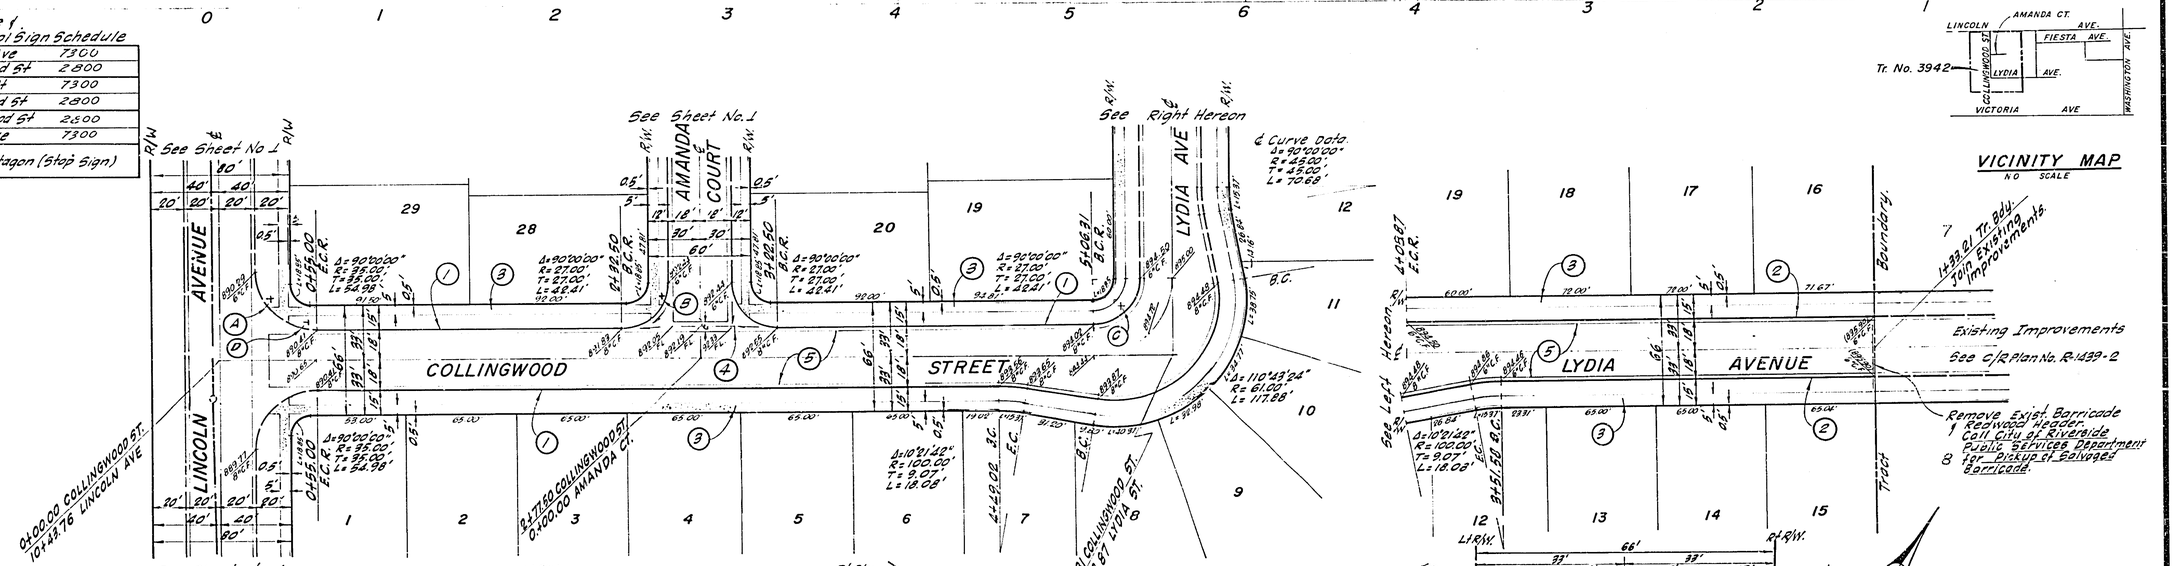

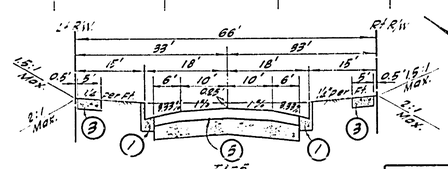

TYPICAL SECTION
COLLINGWOOD STREET

BENCH MARK Pk. nail in center of curb return of the N.W. corner of Washington St. & Lincoln Ave. El. 912.605 C/R F.B. 610/50.

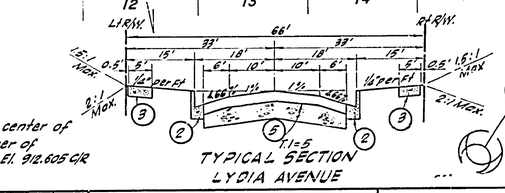

TYPICAL SECTION
LYDIA AVENUE

CONSTRUCTION LEGEND.

ITEM	DESCRIPTION:
1	Curb & Gutter - Std. 200 8" C.F.
2	Curb & Gutter - Std. 200 6" C.F.
3	Sidewalk - Std. 350
4	Cross Gutter - Std. 220
5	2½" A.C. on "D.G.
6	A.C. Overlay.

PLANS PREPARED BY:
T. A. SHINN & ASSOCIATES
715 DUNN WAY, PLACENTIA, CALIF.
714 / 524-1430
APPROVED BY Shinn & Associates DATE 2-20-71
J.N.: E-71-1 R.E. No. 8646

MARK	REVISIONS	APPR.	DATE

DESIGNED BY ____ DRAWN BY ____ CHECKED BY ____

CITY OF RIVERSIDE, CALIFORNIA
DEPARTMENT OF PUBLIC WORKS

APPROVED BY	BY	DATE
PRINCIPAL ENGINEER		1/15
PARK DEPARTMENT		1-7
TRAFFIC DIVISION		1-10
CHIEF P. W. ENGR.		1-10
		1/76

APPROVED BY Hinan Lined
DIRECTOR OF PUBLIC WORKS
DATE 1/12/72

STREET PLAN & PROFILE
COLLINGWOOD STREET
LYDIA AVENUE
TRACT No. 3942
HORIZ. SCALE: 1" = 40' VERT. SCALE: 1" = 4'

PROJECT NO. R-1547
SHEET 2 OF 2
FILE NO.