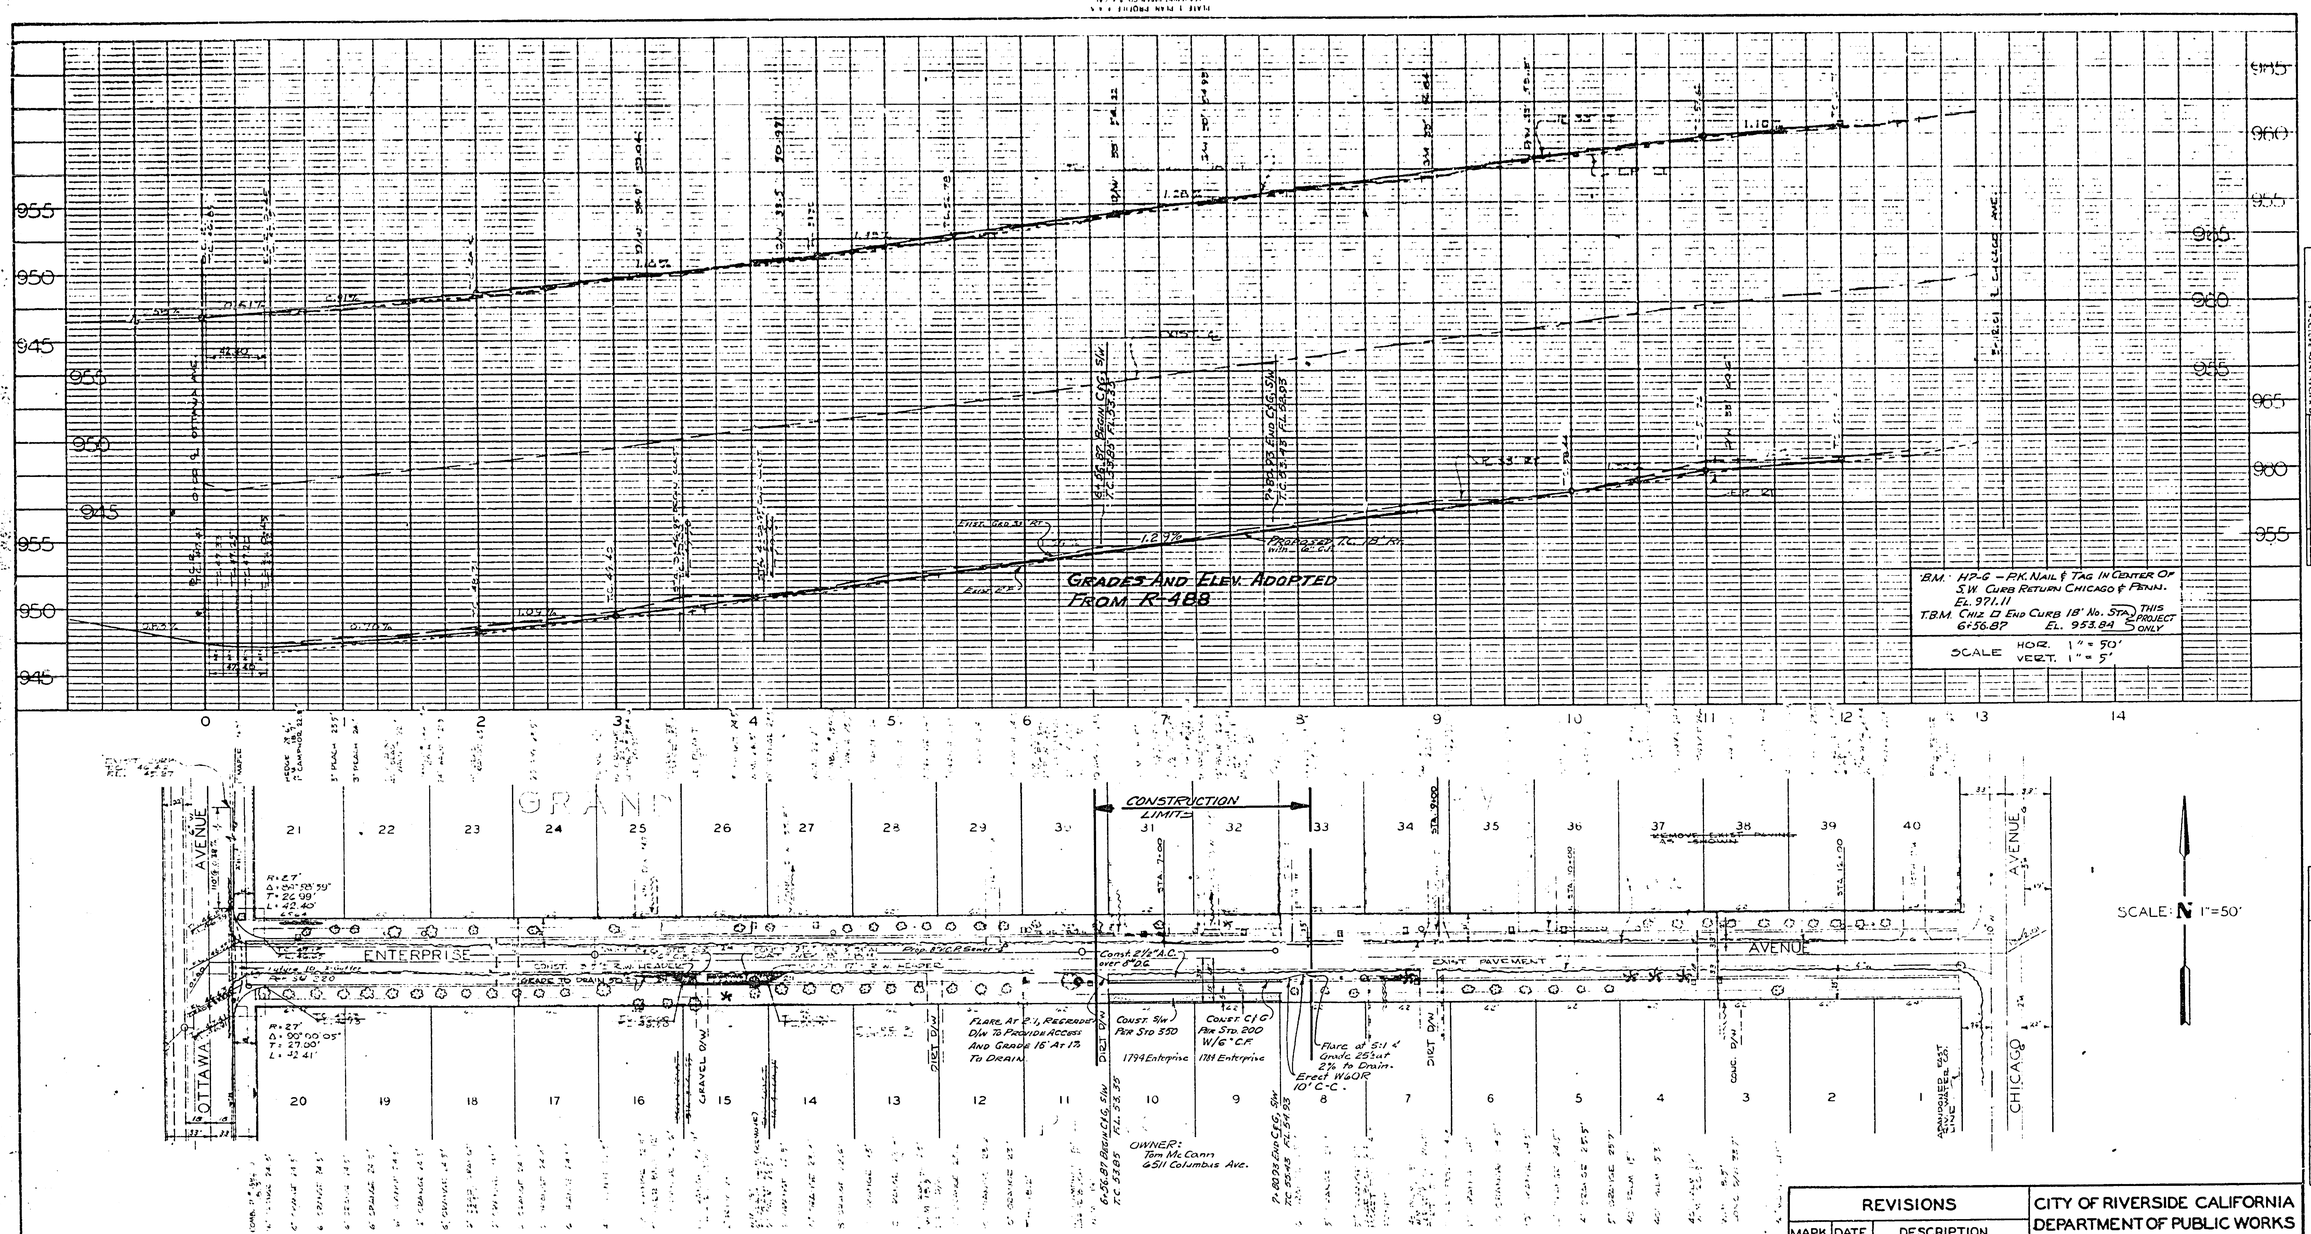

PLAN
NOTE BOOK NO.
SURVEYED
PLOTTED
G.A. CHECKED
R.S. CHECKED
ENGINEER

GENERAL NOTES

1. All construction to be in accordance with the Standard Specification For Public Works Construction 1970 Edition and Standard Drawings of the City of Riverside, Department of Public Works.
2. Driveways to be constructed per Std. 302. Size and location to be determined at the time of construction as approved by the Traffic Engineer.

J. F. DAVIDSON ASSOCIATES
CIVIL ENGINEERS - SURVEYORS - PLANNERS
RIVERSIDE, CALIFORNIA
APPROVED BY [signature] DATE 11-10-71
R.E. No. 13690
W.O. 3082 FOR: Tom McCann F.B. 1046/3

REVISIONS		
MARK	DATE	DESCRIPTION

DESIGNED BY
DRAWN BY
CHECKED BY
RECOMMENDED BY
ASSISTANT CITY ENGINEER

CITY OF RIVERSIDE CALIFORNIA
DEPARTMENT OF PUBLIC WORKS

ENTERPRISE AVENUE
OTTAWA AVE. TO CHICAGO AVE.

So. SIDE 650 Ft. ± To 800' E. OTTAWA
BUILDING PERMIT
1784 & 1794 ENTERPRISE AVE.

APPROVED BY
DIRECTOR OF PUBLIC WORKS
DATE 1/5/72

R-1549
SHEET 1 OF 1

FILE 4412