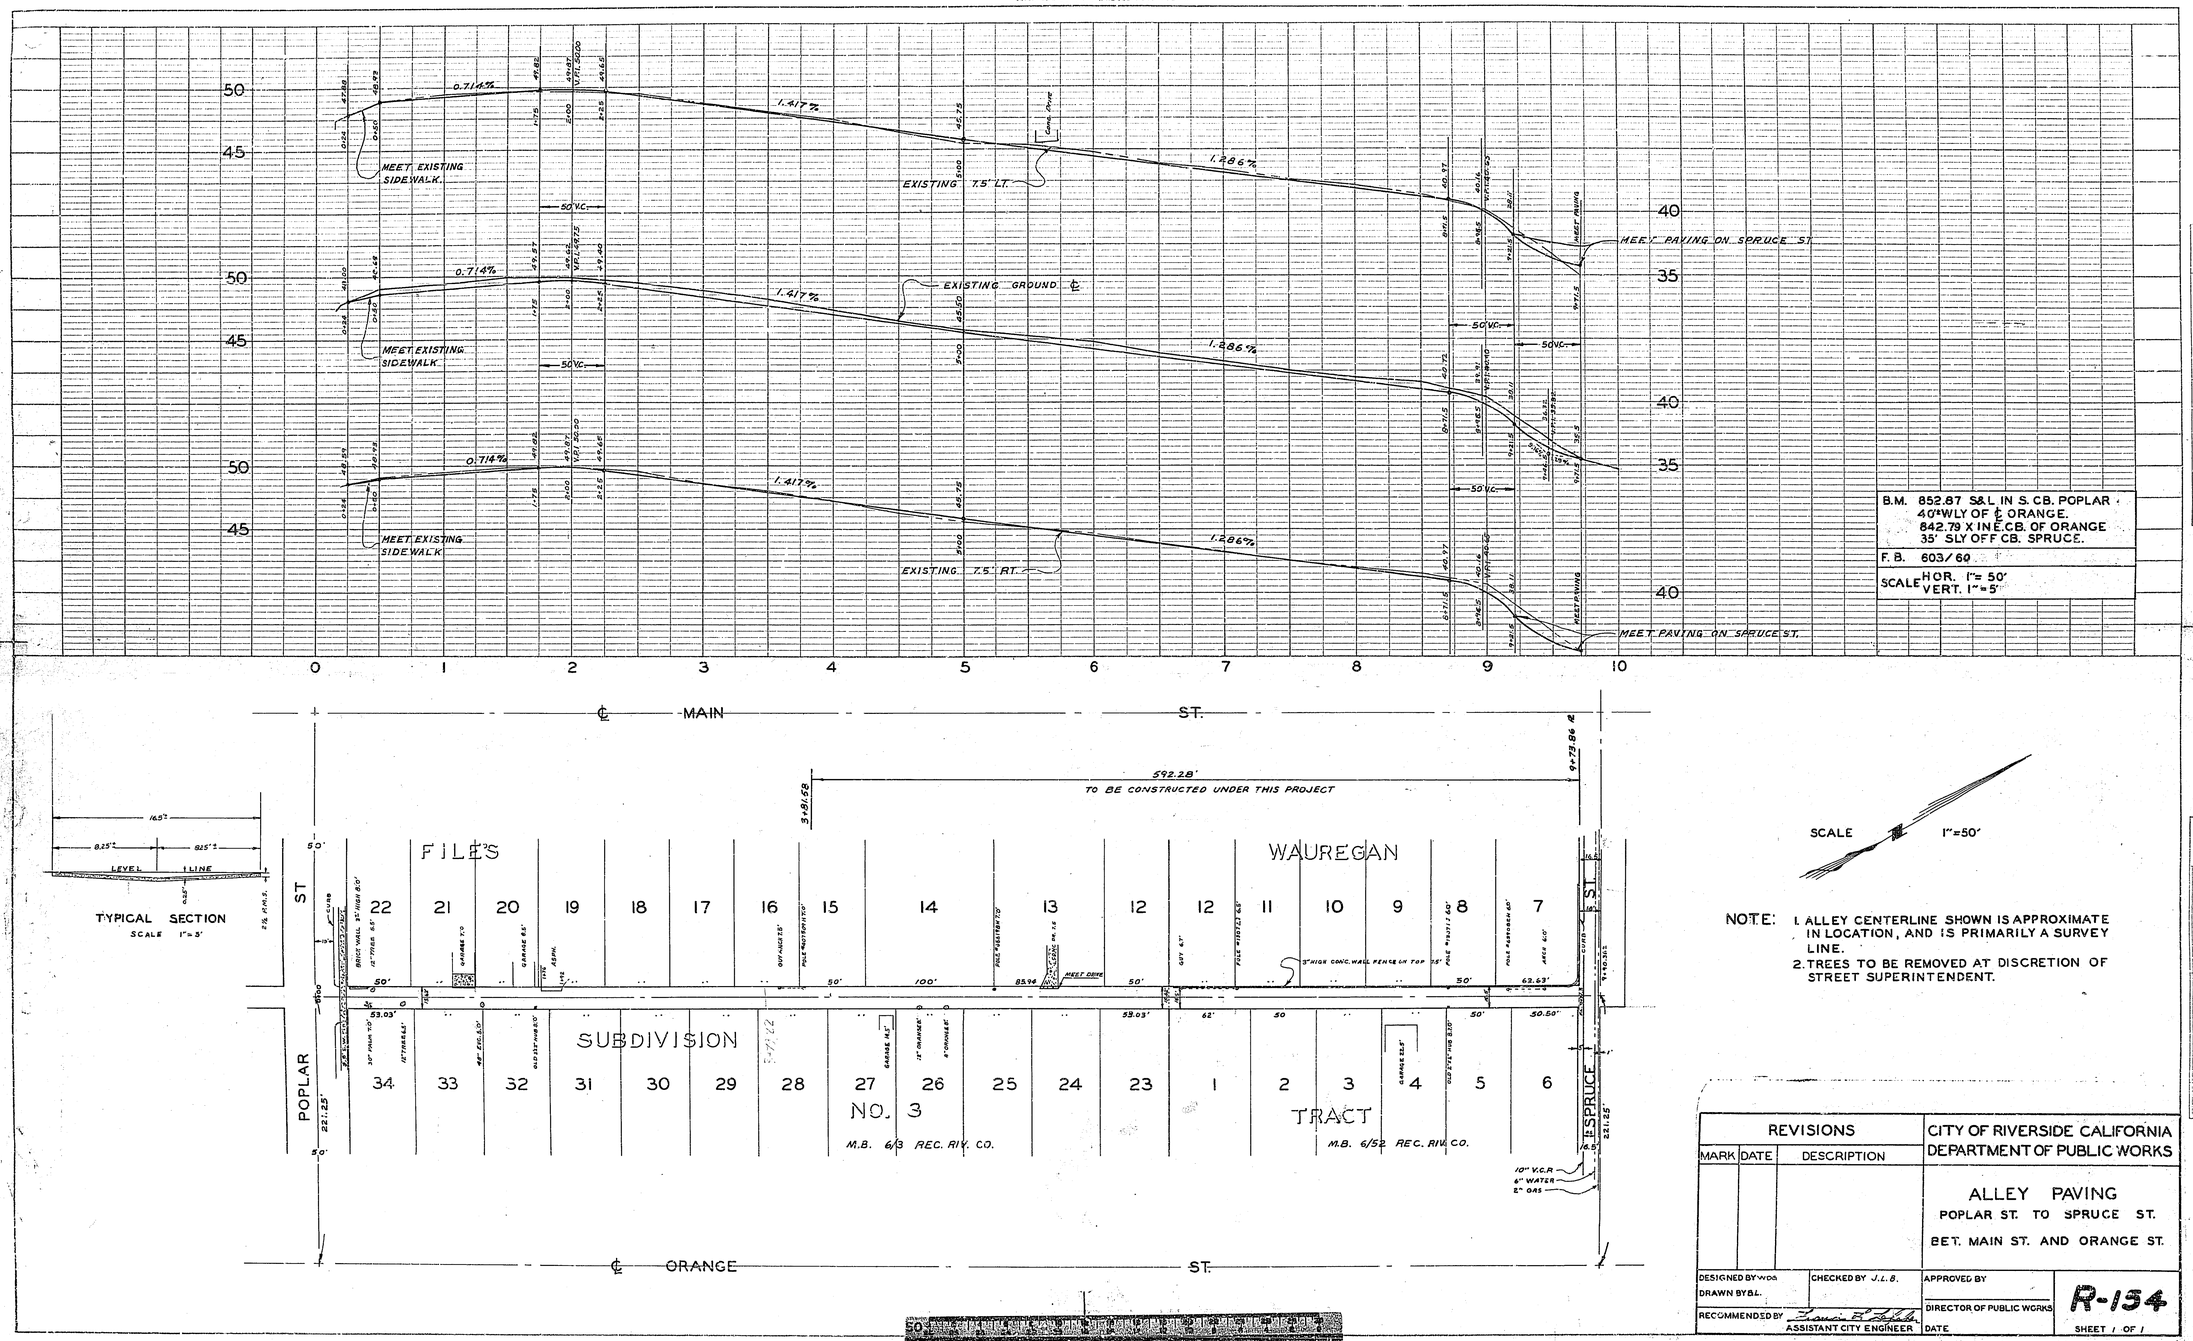

REVISIONS		
MARK	DATE	DESCRIPTION

CITY OF RIVERSIDE CALIFORNIA
DEPARTMENT OF PUBLIC WORKS

ALLEY PAVING
POPLAR ST. TO SPRUCE ST.
BET. MAIN ST. AND ORANGE ST.

DESIGNED BY W.D.B.
DRAWN BY B.L.
CHECKED BY J.L.B.
APPROVED BY
RECOMMENDED BY ASSISTANT CITY ENGINEER
DIRECTOR OF PUBLIC WORKS
DATE

R-154
SHEET 1 OF 1

PROFILE
SURVEYED
PLOTTED
GRADES CHECKED
BLUE TOPS CHECKED
STRUCTURE DETAILS CHECKED
NOTE BOOK
NO.
BY
DATE

PLAN
SURVEYED
PLOTTED
ALIGNMENT CHECKED
RT. OF WAY CHECKED
NOTE BOOK
NO.
BY
DATE