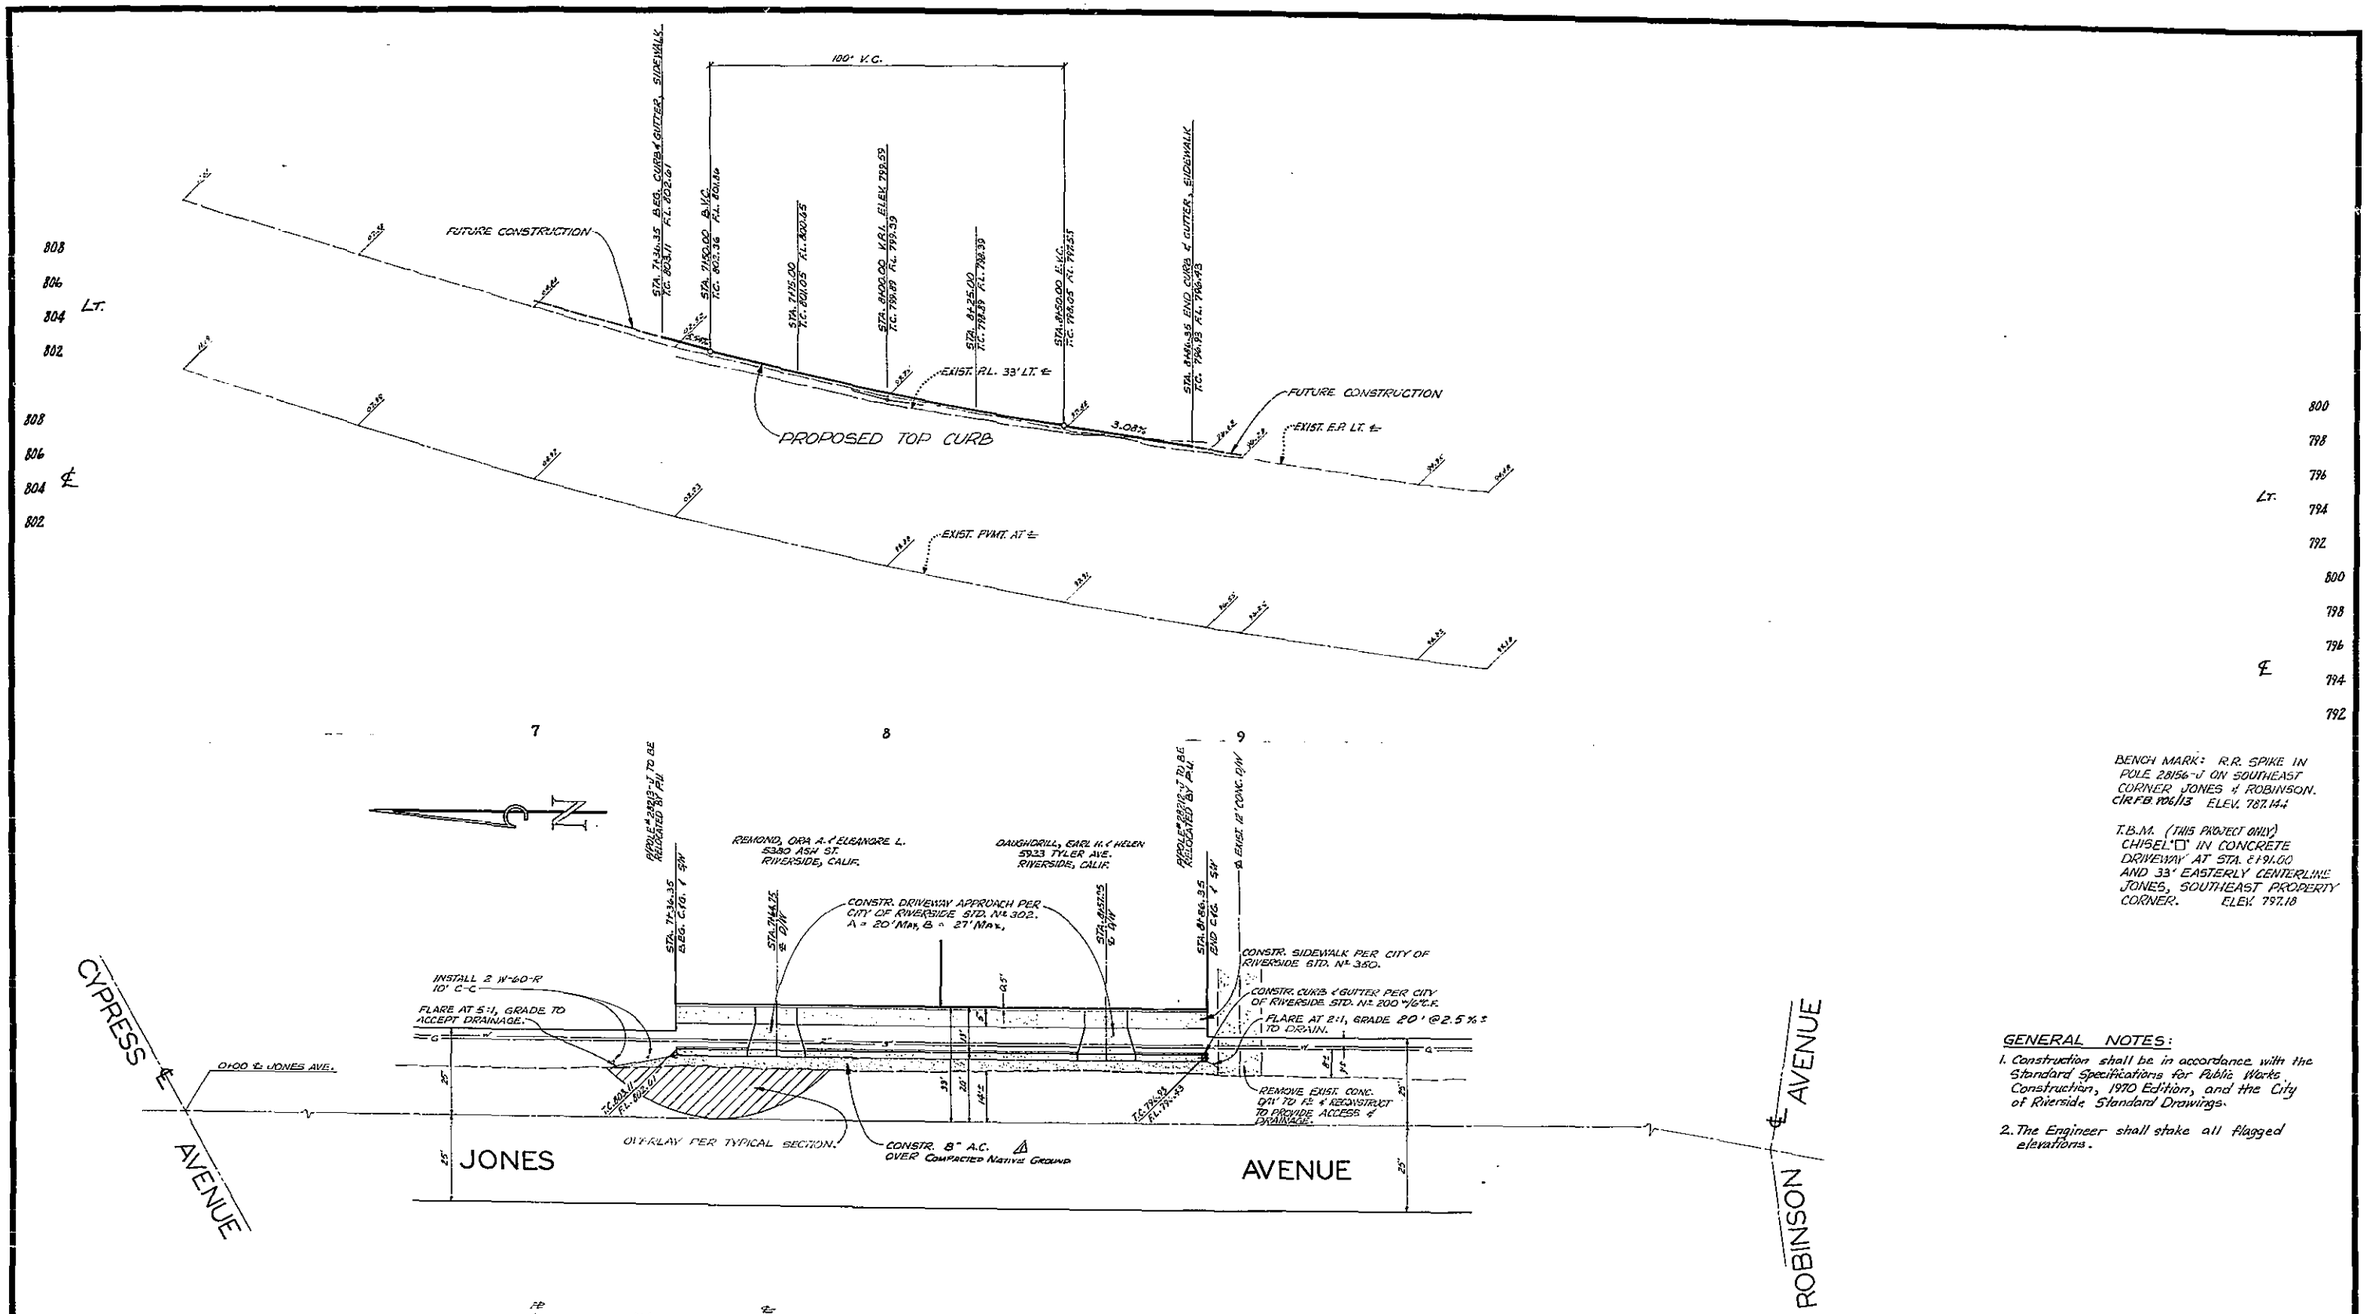

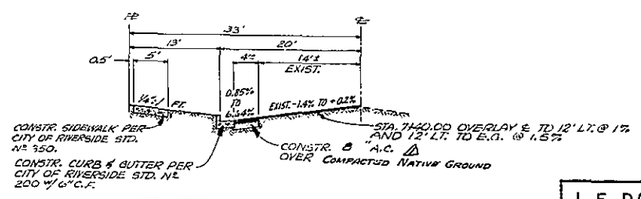

JONES AVENUE TYPICAL SECTION

NOT TO SCALE
T. I. = 6.0

BENCH MARK: R.R. SPIKE IN POLE 28156-J ON SOUTHEAST CORNER JONES & ROBINSON. CIR.FB 106/13 ELEV. 787.14.4

T.B.M. (THIS PROJECT ONLY) CHISEL "□" IN CONCRETE DRIVEWAY AT STA. 6+91.00 AND 33' EASTERLY CENTERLINE JONES, SOUTHEAST PROPERTY CORNER. ELEV. 797.18

GENERAL NOTES:

1. Construction shall be in accordance with the Standard Specifications for Public Works Construction, 1970 Edition, and the City of Riverside Standard Drawings.
2. The Engineer shall stake all flagged elevations.

J. F. DAVIDSON ASSOCIATES
CIVIL ENGINEERS - SURVEYORS - PLANNERS
RIVERSIDE, CALIFORNIA
APPROVED BY Robert E. Kipp DATE 12-28-71
ROBERT E. KIPP
R.E. No. 13692
W.O. 3144 FOR: Surfhill Devel. Co. F.B. 1141/53

MARK	REVISIONS	APPR.	DATE
Δ	Rev. Struc. Sect. For Bond Rsk.		

DESIGNED BY AW DRAWN BY MAC CHECKED BY RE

CITY OF RIVERSIDE, CALIFORNIA
DEPARTMENT OF PUBLIC WORKS

APPROVED BY	BY	DATE
OFFICE ENGINEER		
PARK DEPARTMENT		
TRAFFIC DIVISION		
ASSISTANT CITY ENG.		

APPROVED BY William E. Harden
DIRECTOR OF PUBLIC WORKS
DATE 12-28-72

STREET PLAN & PROFILE
JONES AVE.
EAST SIDE - 700' TO 900' S'LY CYPRESS
BUILDING PERMIT
5877 & 5887 JONES

HORIZ. SCALE: 1" - 20' VERT. SCALE: 1" - 2'

PROJECT NO. R-1553
SHEET 1 OF 1
FILE NO. 4419