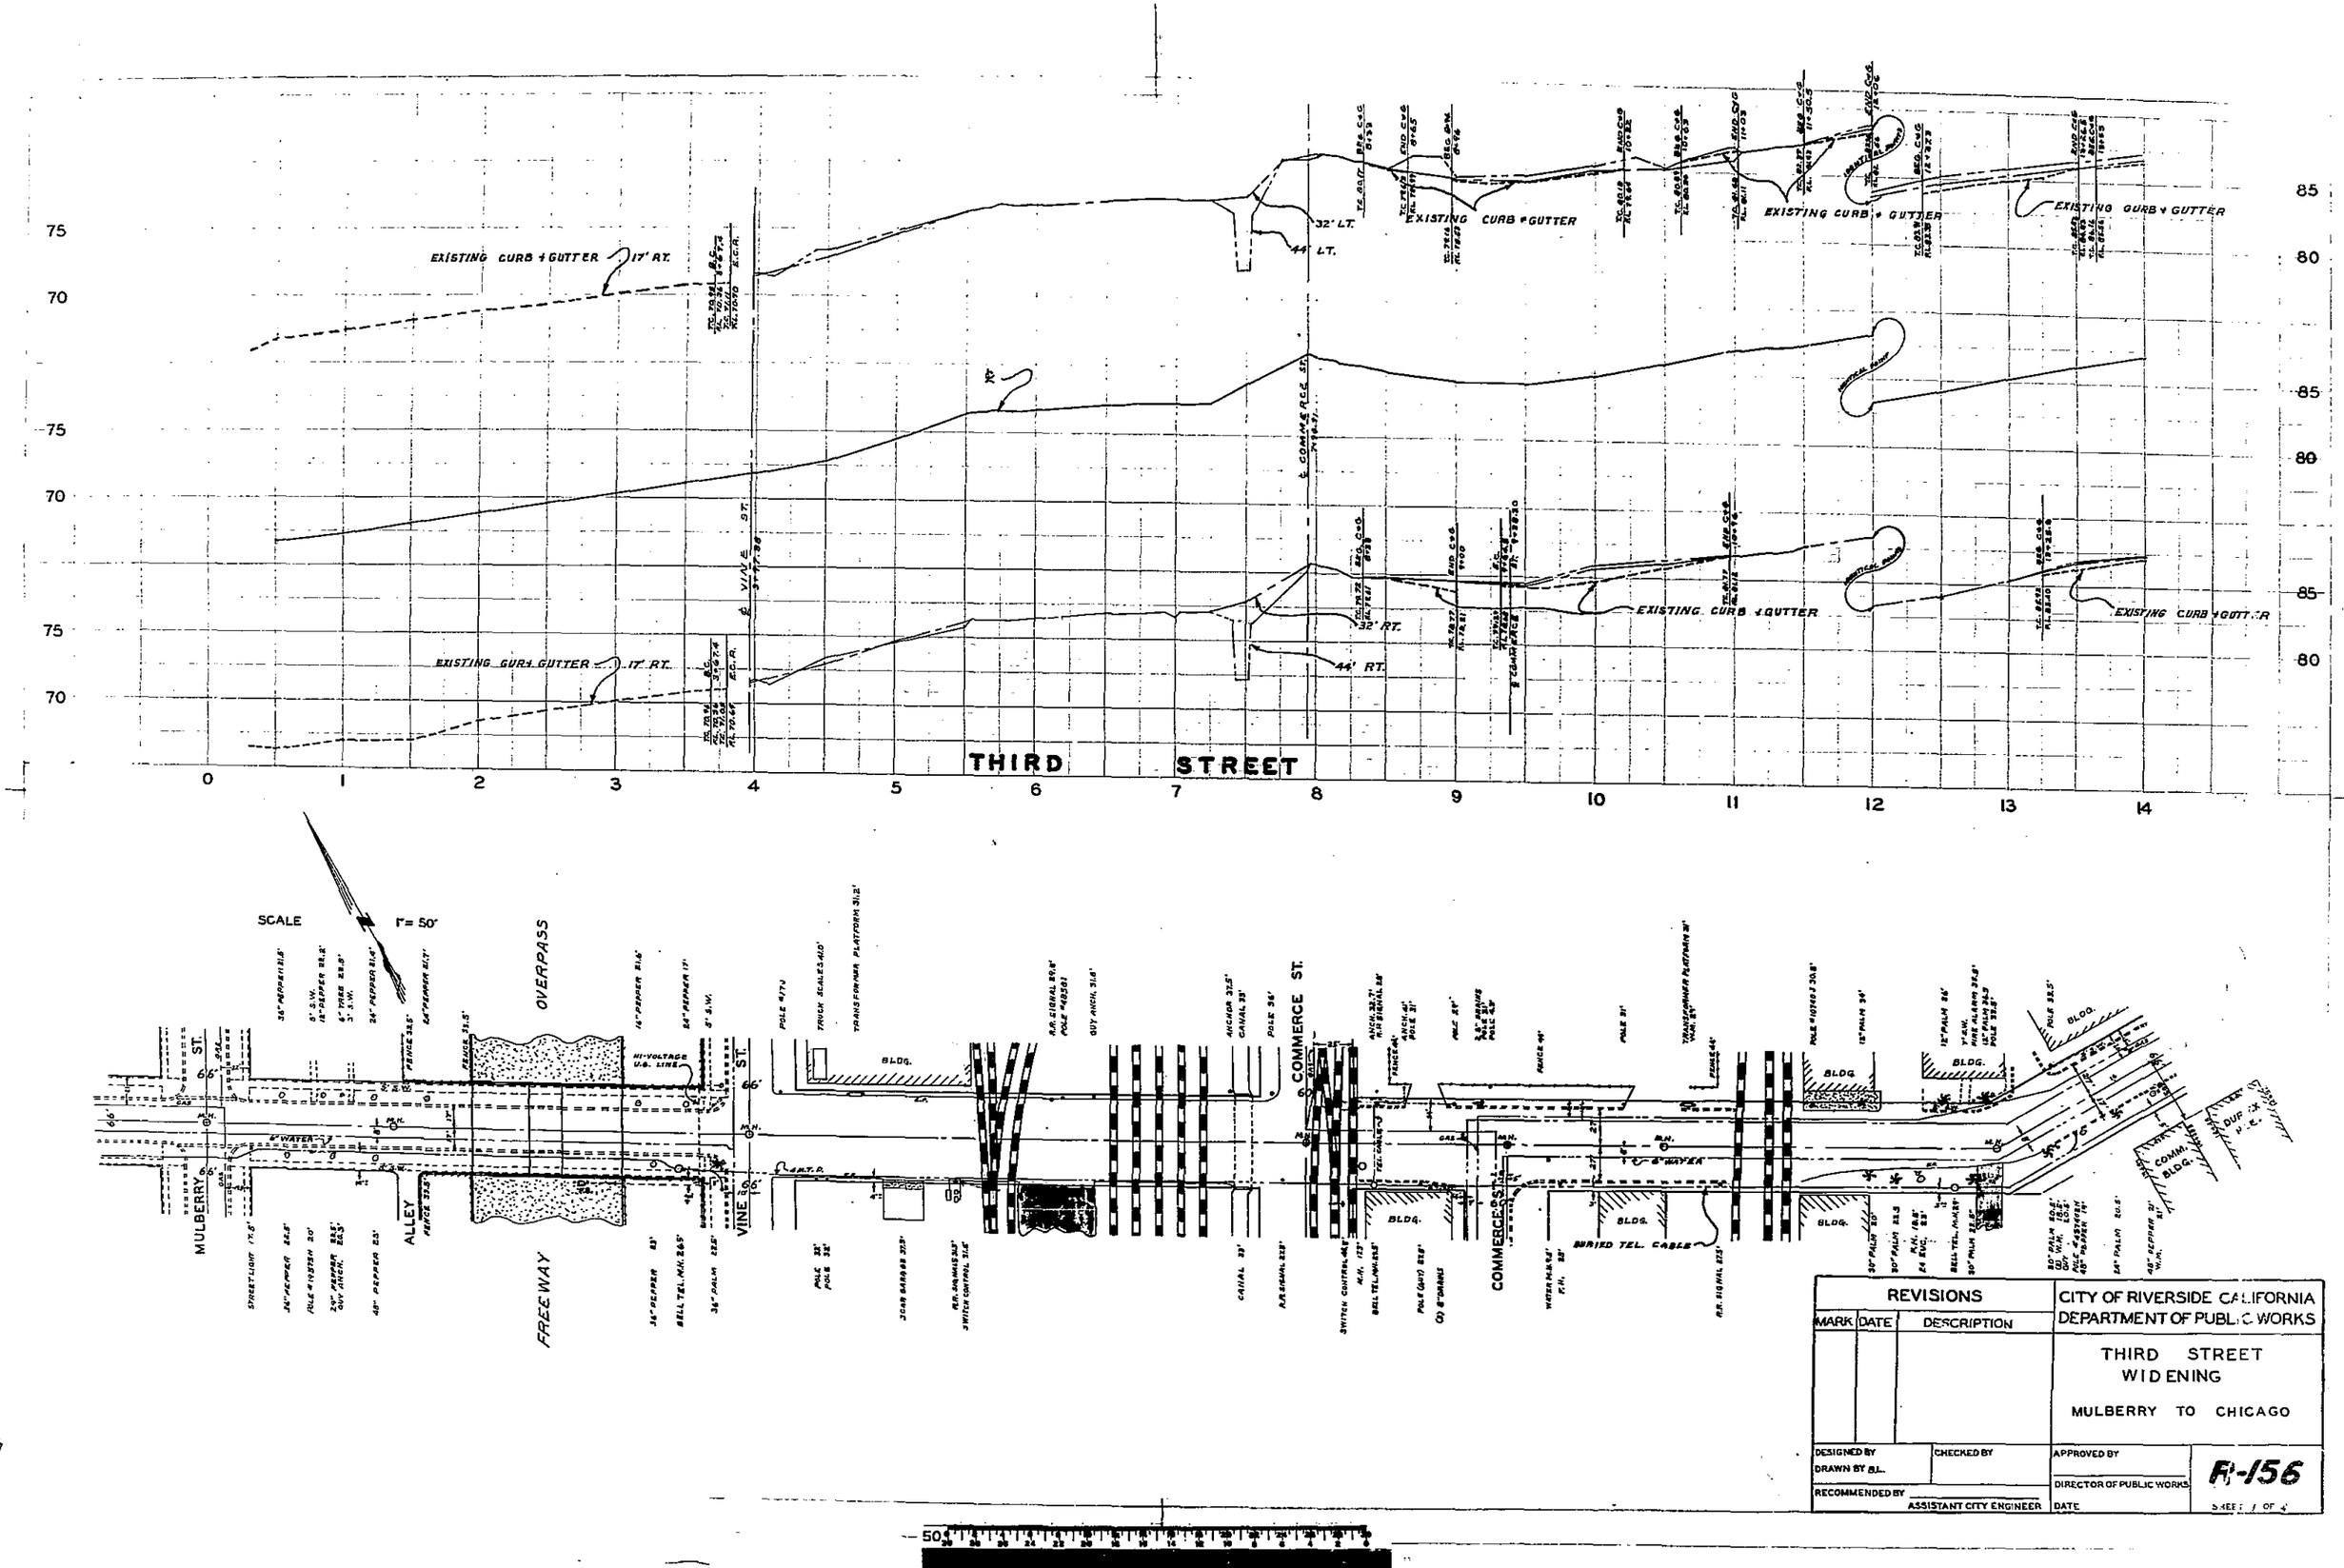
THIRD STREET
EXISTING CURB & GUTTER
17' RT.
32' LT.
44' LT.
32' RT.
44' RT.
℄ VINE ST.
℄ COMMERCE ST.
SCALE 1" = 50'
OVERPASS
FREEWAY
MULBERRY ST.
ALLEY
VINE ST.
COMMERCE ST.
BLDG.
BURIED TEL. CABLE
COMM. BLDG.
REVISIONS
MARK
DATE
DESCRIPTION
CITY OF RIVERSIDE CALIFORNIA
DEPARTMENT OF PUBLIC WORKS
THIRD STREET
WIDENING
MULBERRY TO CHICAGO
DESIGNED BY
DRAWN BY B.L.
CHECKED BY
APPROVED BY
RECOMMENDED BY
ASSISTANT CITY ENGINEER
DIRECTOR OF PUBLIC WORKS
DATE
R-156
SHEET 1 OF 4

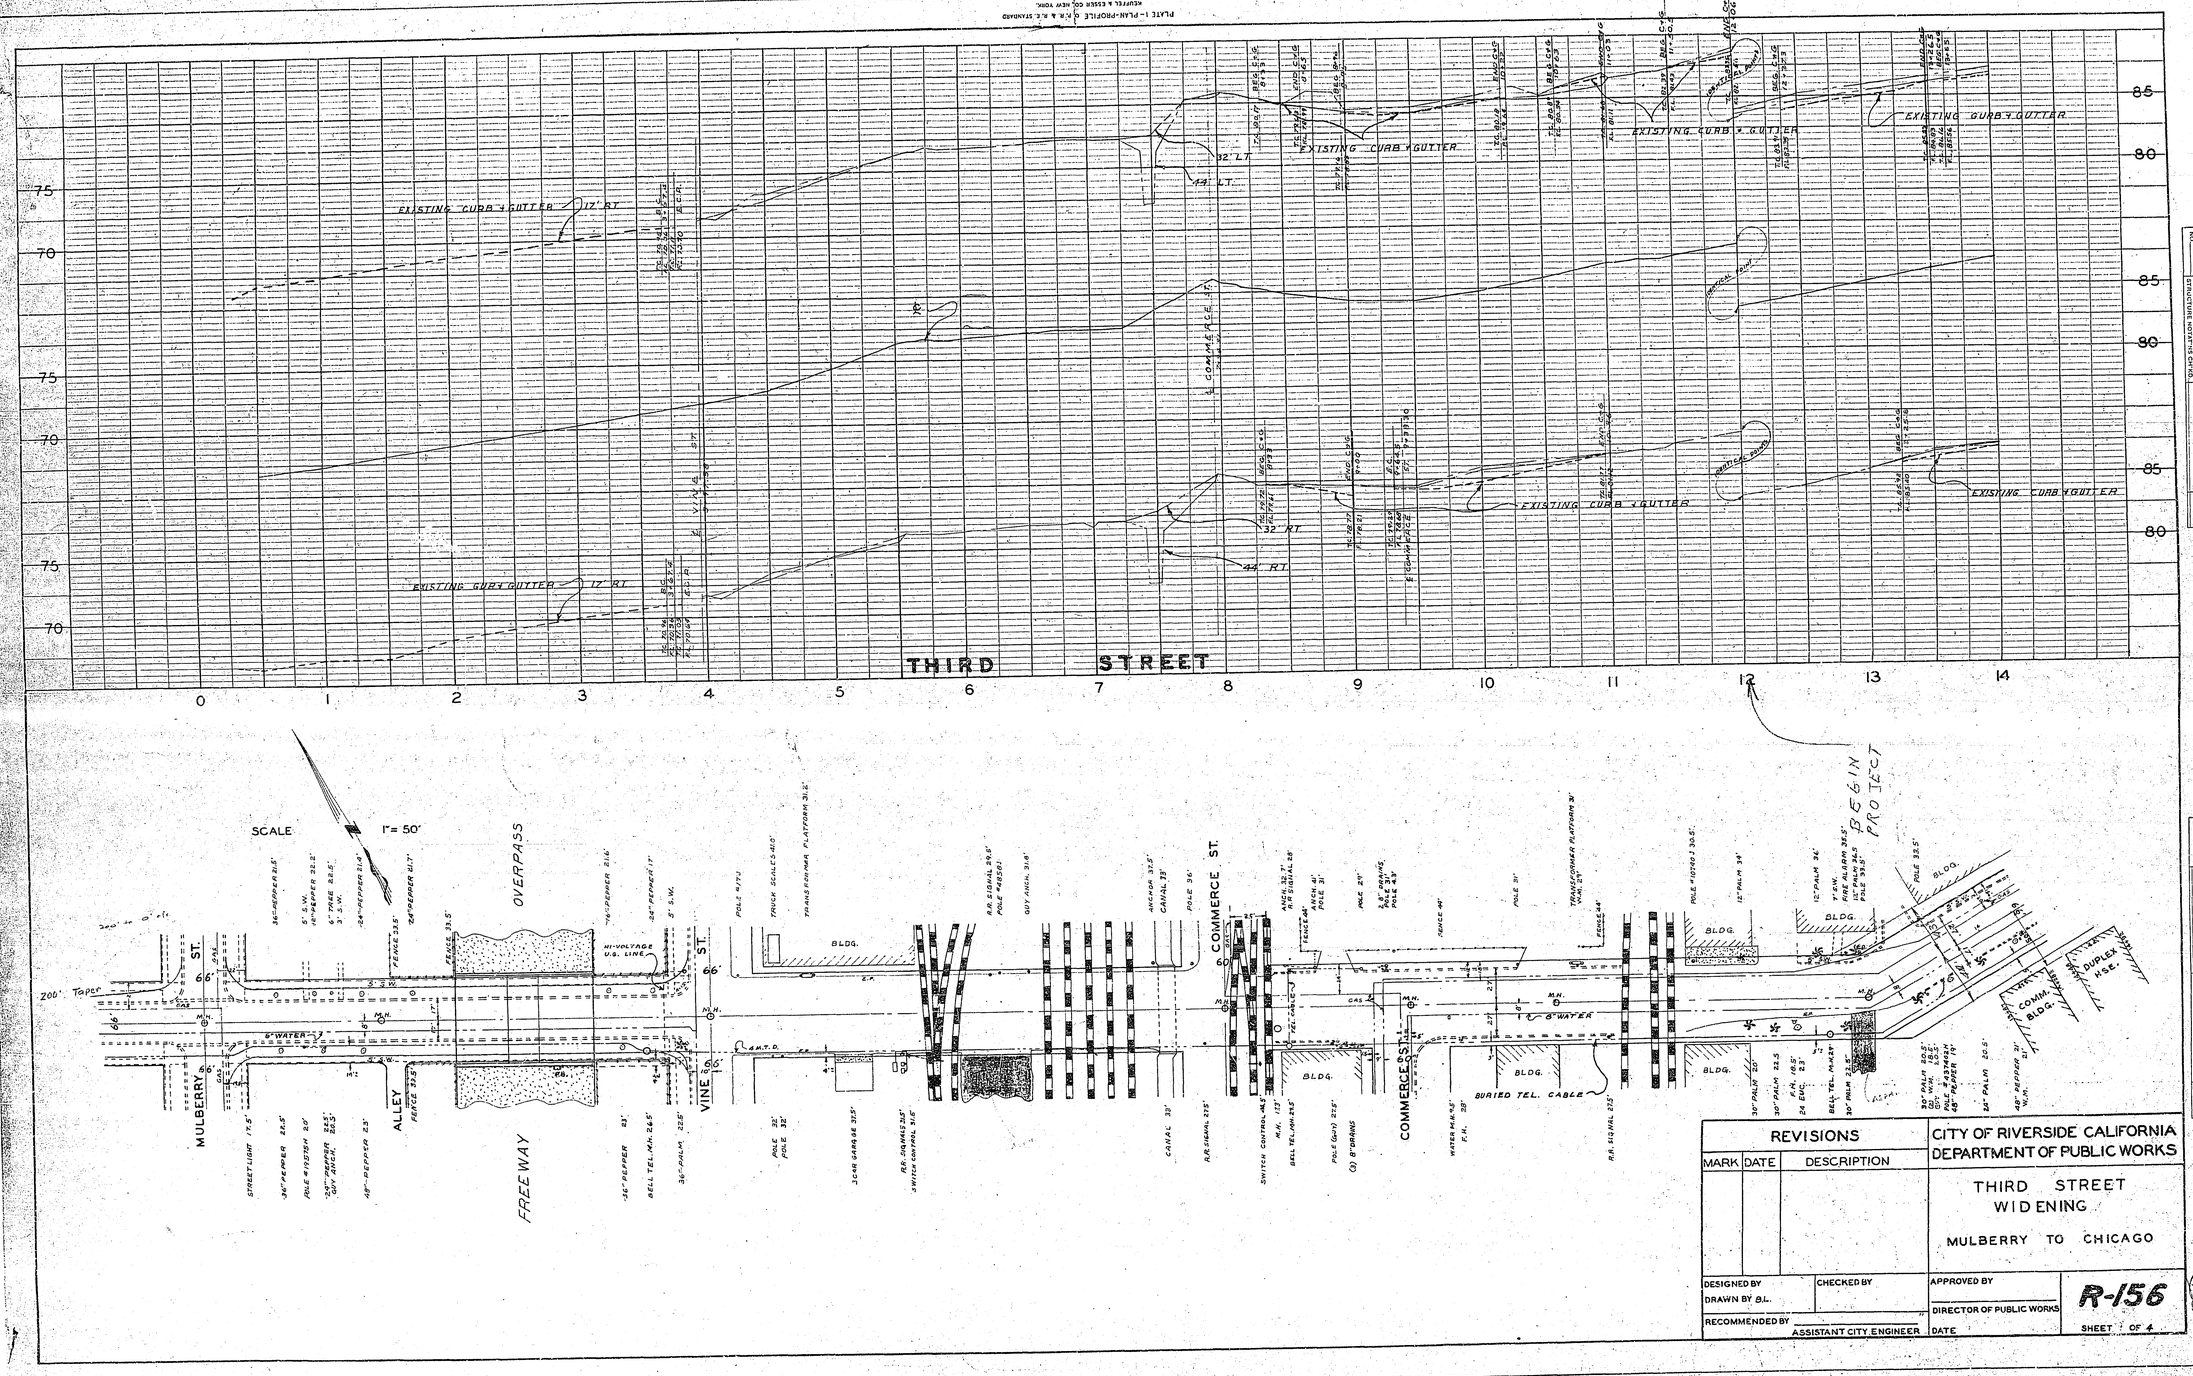

REVISIONS		
MARK	DATE	DESCRIPTION

CITY OF RIVERSIDE CALIFORNIA
DEPARTMENT OF PUBLIC WORKS

THIRD STREET
WIDENING

MULBERRY TO CHICAGO

DESIGNED BY
DRAWN BY B.L.
CHECKED BY
RECOMMENDED BY
ASSISTANT CITY ENGINEER
APPROVED BY
DIRECTOR OF PUBLIC WORKS
DATE

R-156

SHEET 1 OF 4

Keep in plan file

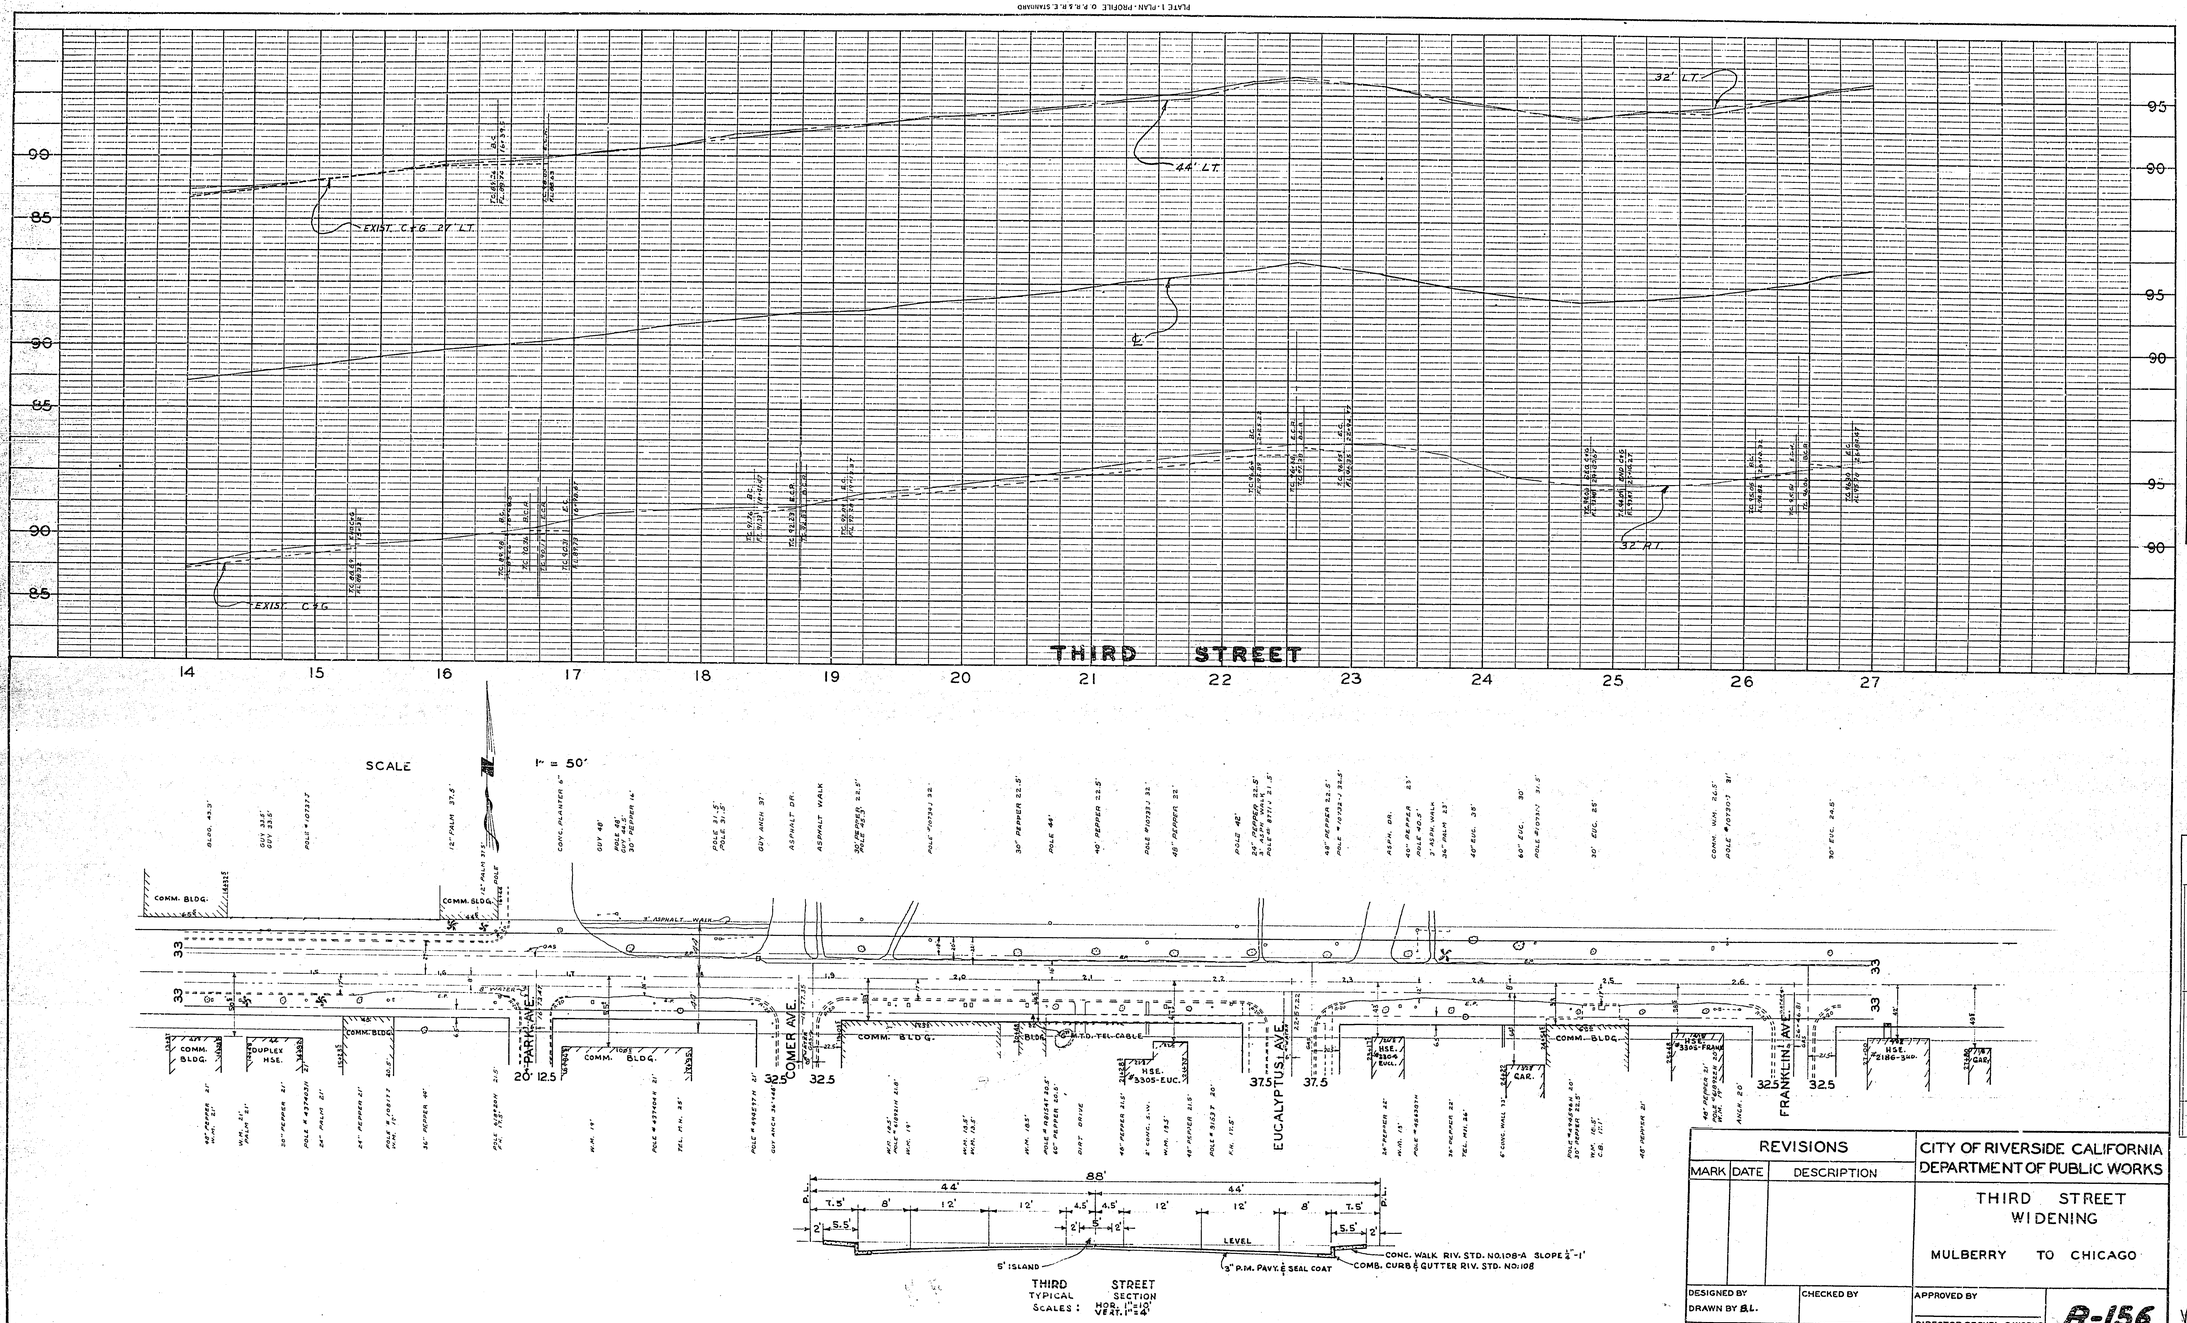

REVISIONS		
MARK	DATE	DESCRIPTION

CITY OF RIVERSIDE CALIFORNIA
DEPARTMENT OF PUBLIC WORKS

THIRD STREET
WIDENING

MULBERRY TO CHICAGO

DESIGNED BY
DRAWN BY B.L.
CHECKED BY
RECOMMENDED BY
ASSISTANT CITY ENGINEER
APPROVED BY
DIRECTOR OF PUBLIC WORKS
DATE

R-156

SHEET 2 OF 4

PROFILE
SURVEYED
PLOTTED
GRADES CHECKED
B. M.'S NOTED
STRUCTURE NOTATIONS CHKD.
NOTE BOOK
NO.
BY
DATE

PLAN
SURVEYED
PLOTTED
ALIGNMENT CHECKED
RT. OF WAY CHECKED
NOTE BOOK
NO.
BY
DATE

Keep in plan file

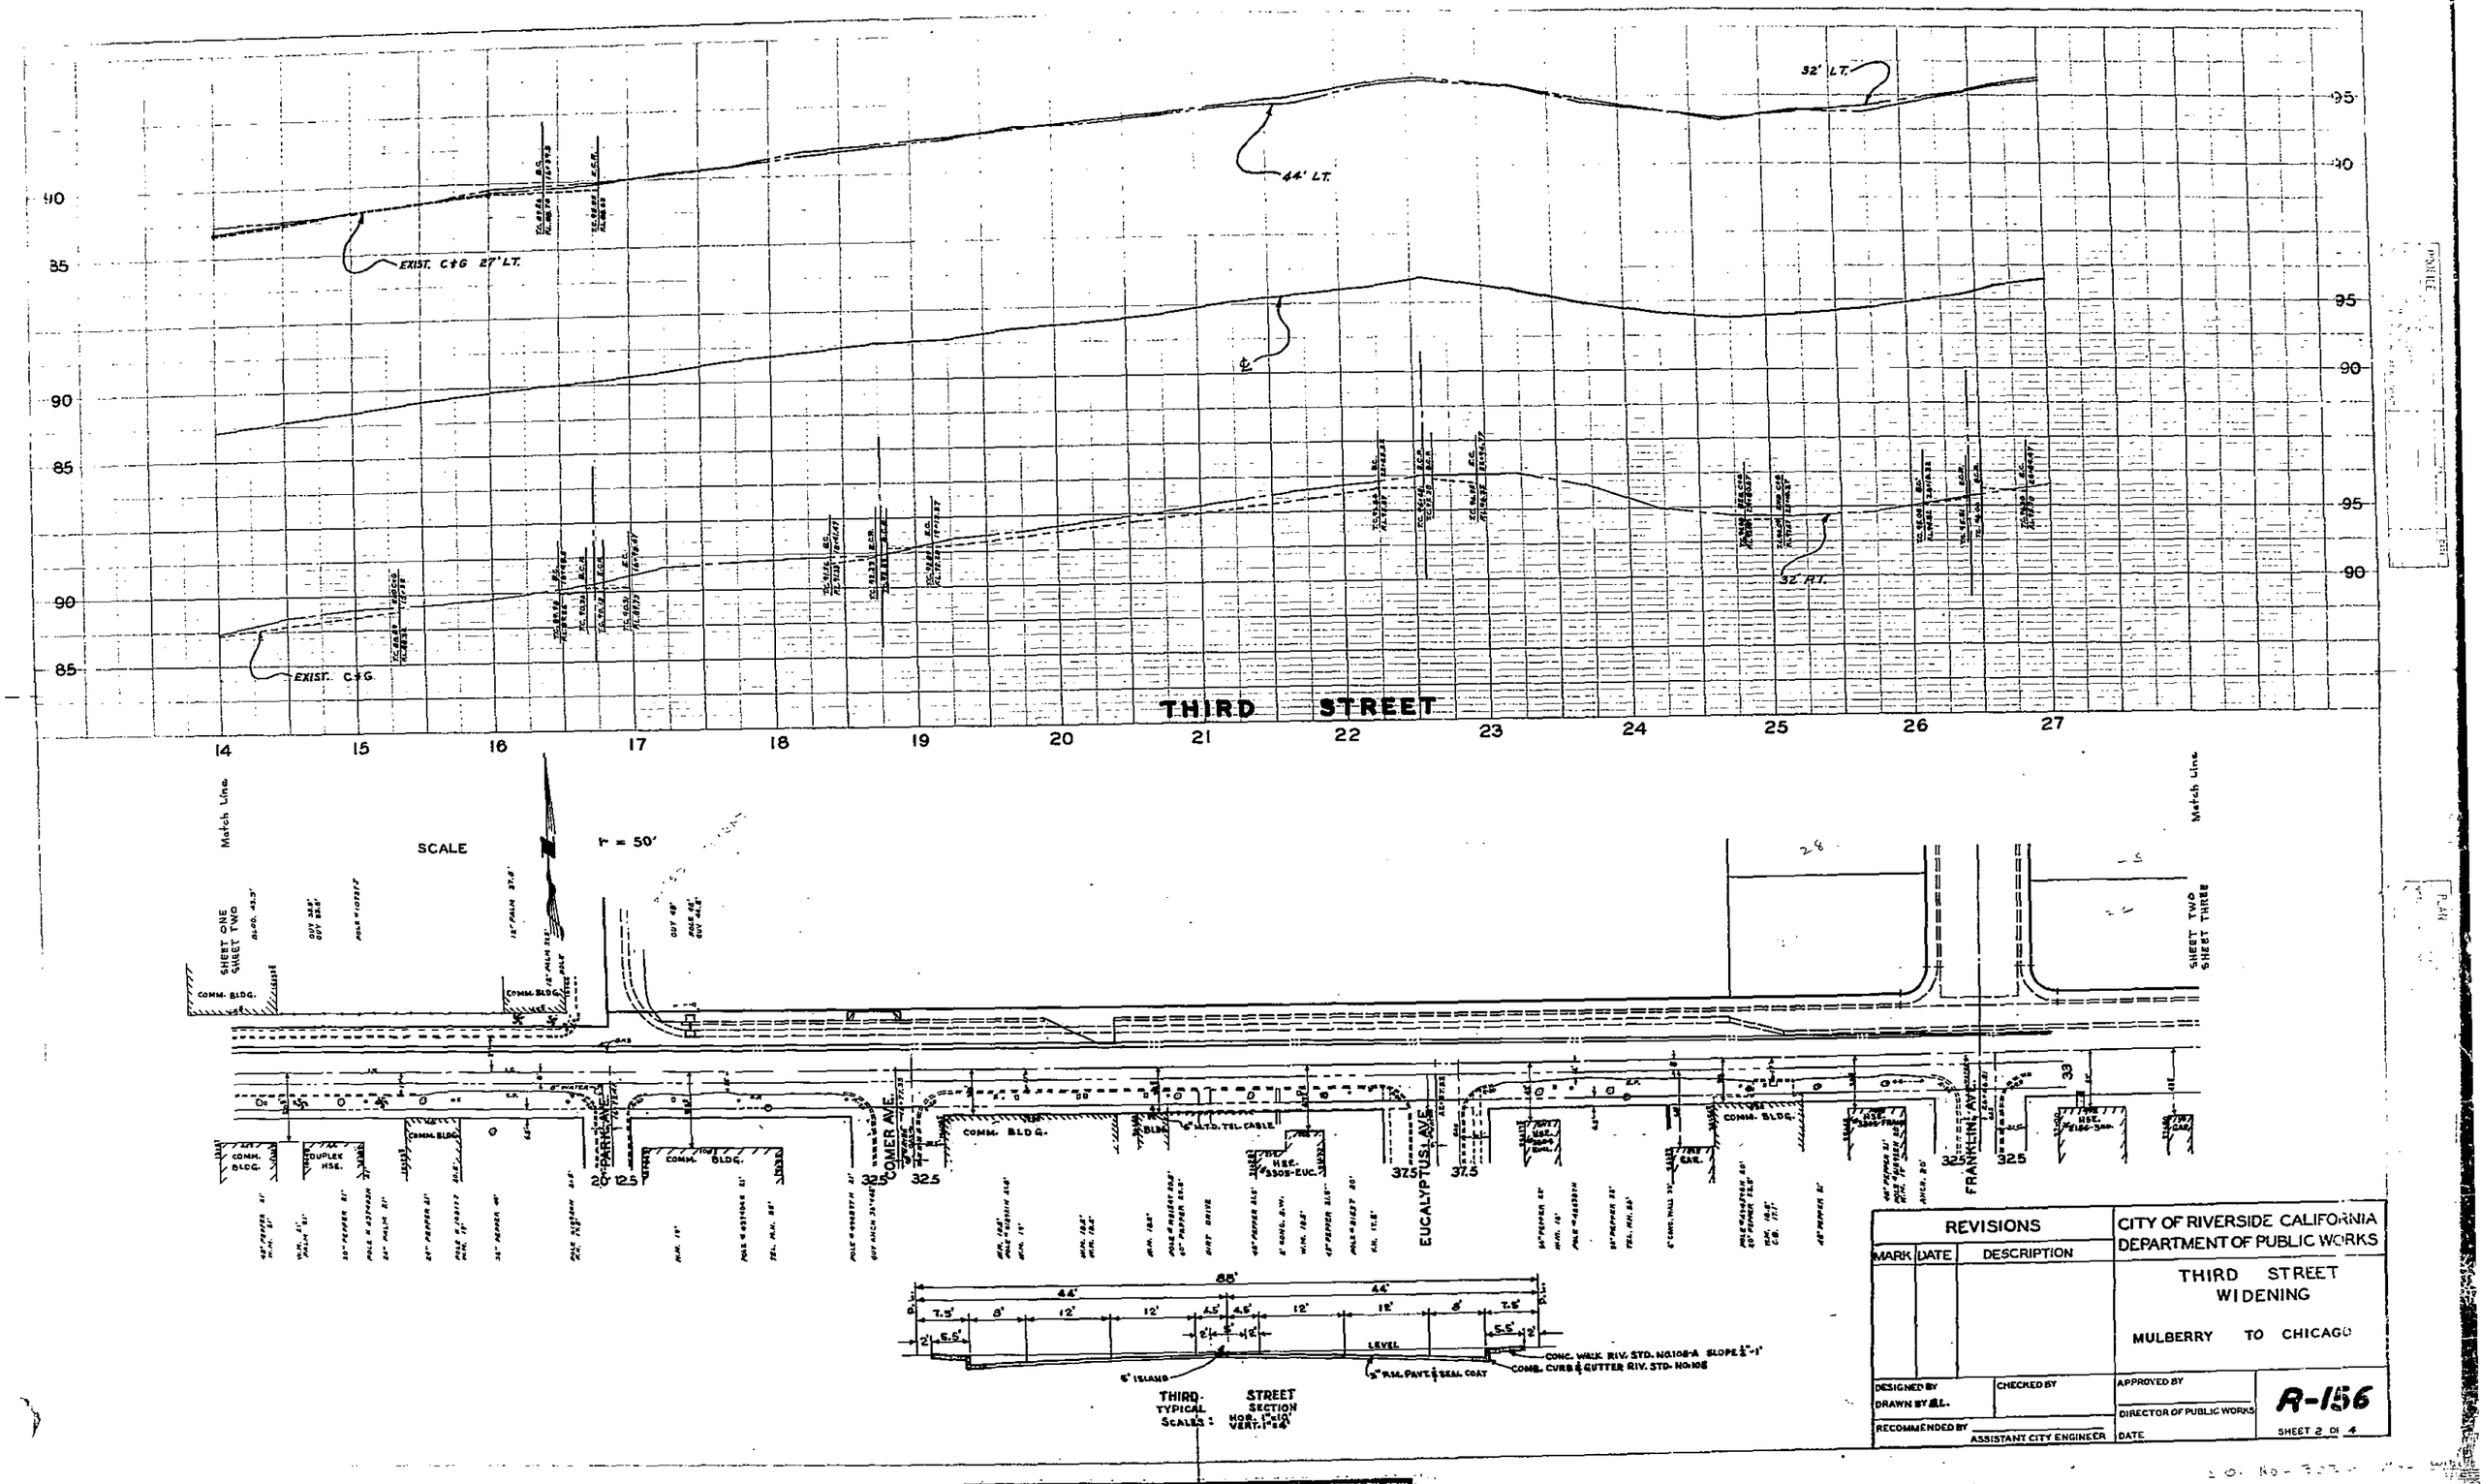

REVISIONS			CITY OF RIVERSIDE CALIFORNIA DEPARTMENT OF PUBLIC WORKS
MARK	DATE	DESCRIPTION	THIRD STREET WIDENING
			MULBERRY TO CHICAGO
DESIGNED BY		CHECKED BY	APPROVED BY
DRAWN BY			DIRECTOR OF PUBLIC WORKS
RECOMMENDED BY		ASSISTANT CITY ENGINEER	DATE

R-156

SHEET 2 OF 4

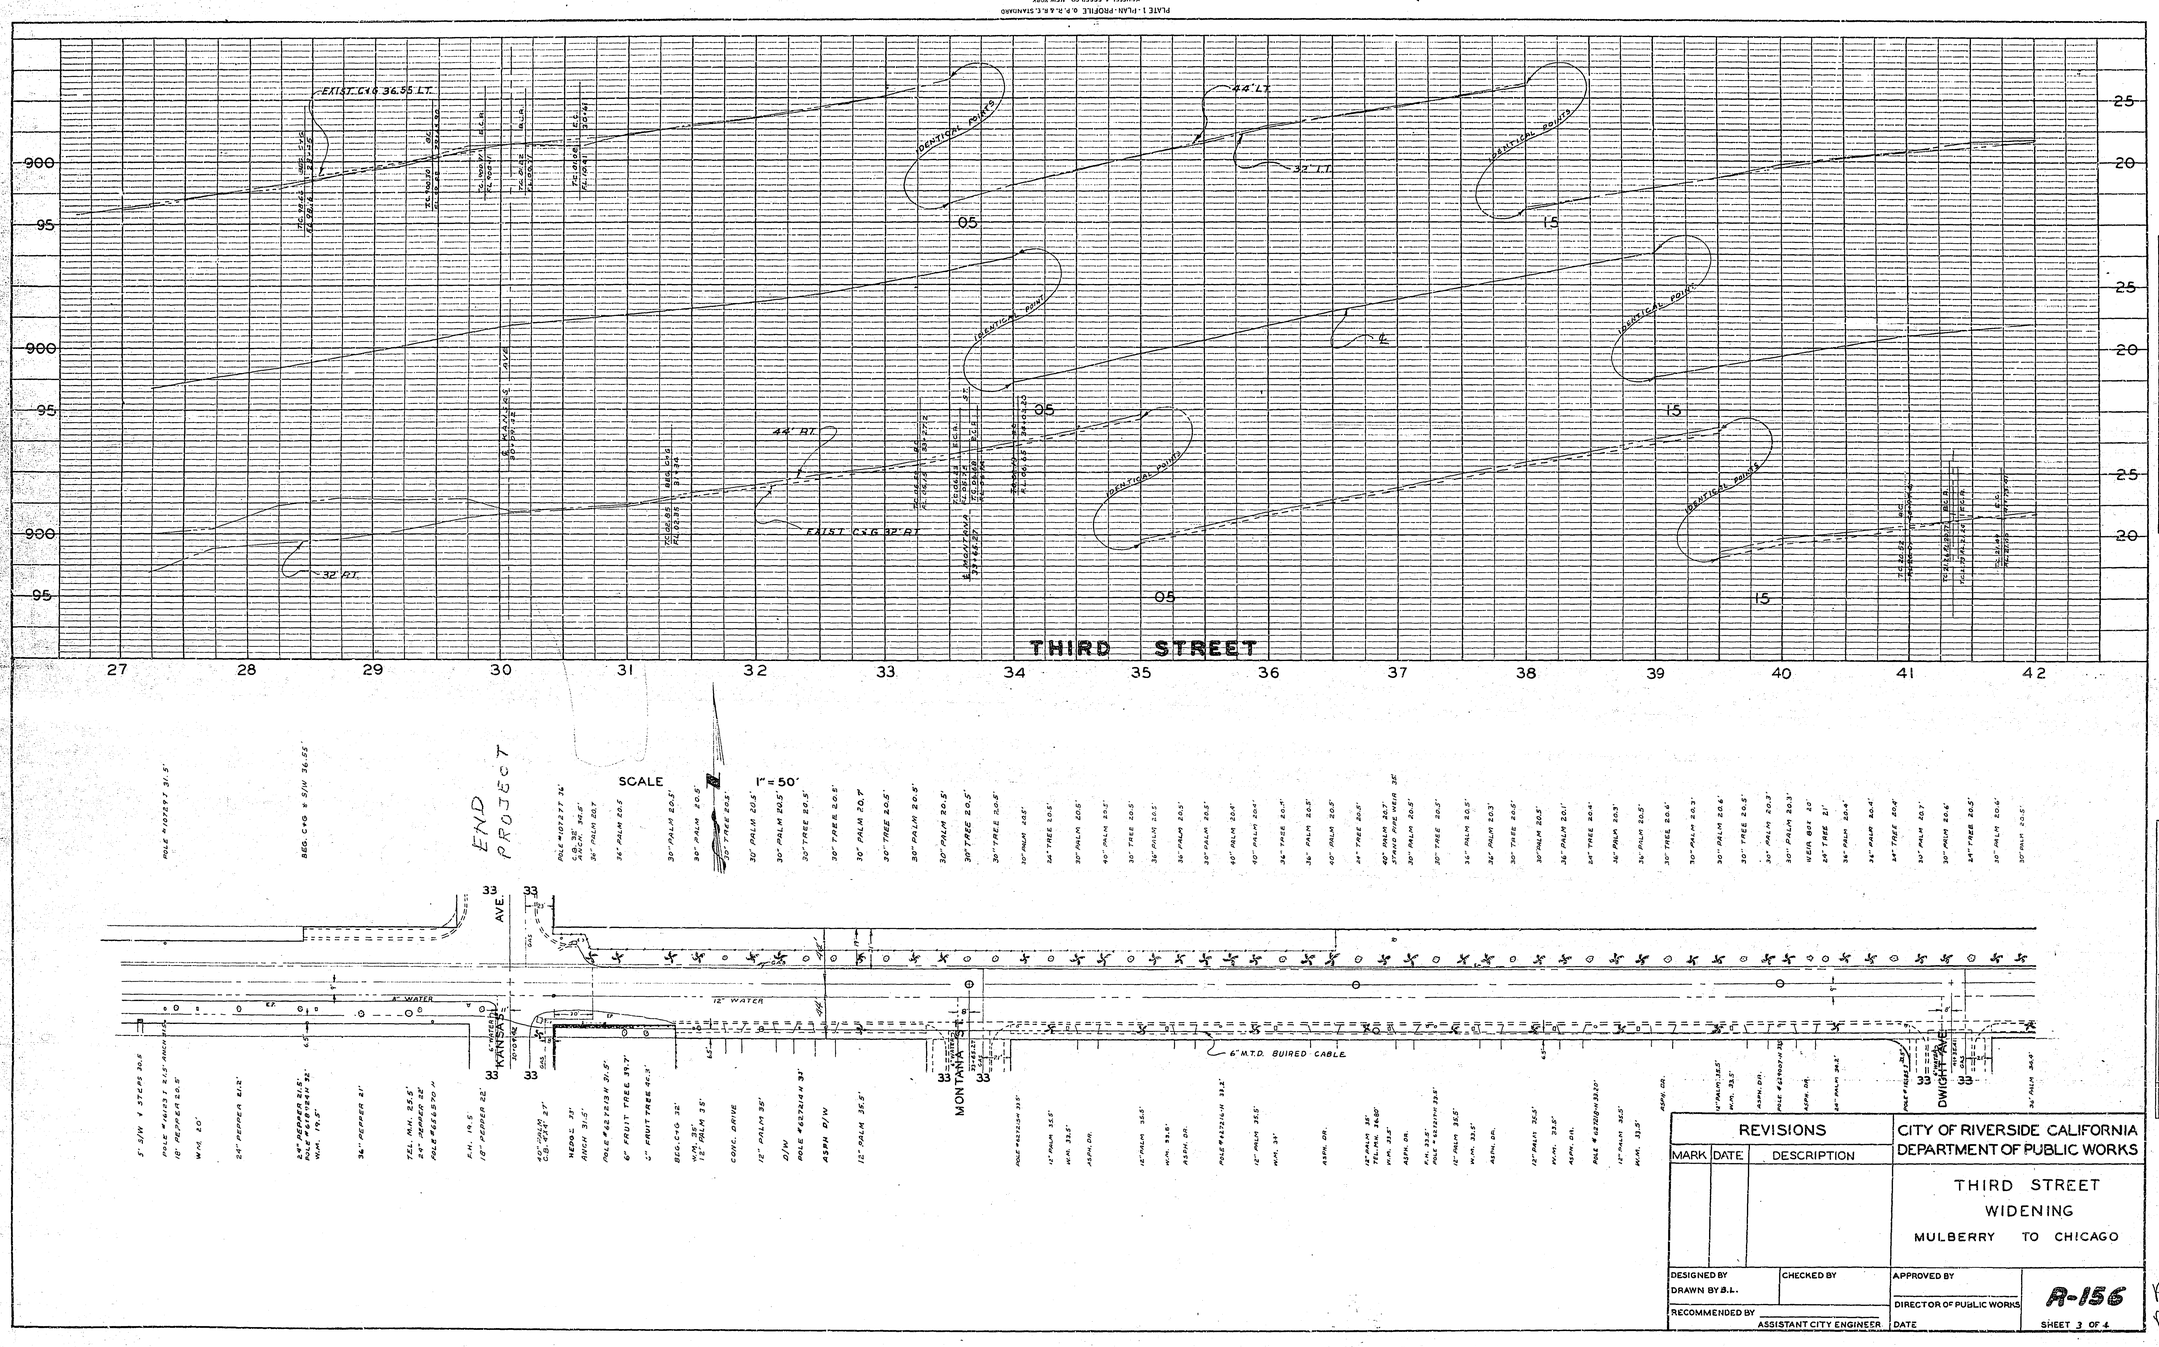

REVISIONS		
MARK	DATE	DESCRIPTION

CITY OF RIVERSIDE CALIFORNIA
DEPARTMENT OF PUBLIC WORKS

THIRD STREET
WIDENING
MULBERRY TO CHICAGO

DESIGNED BY
DRAWN BY B.L.
CHECKED BY
RECOMMENDED BY
ASSISTANT CITY ENGINEER
APPROVED BY
DIRECTOR OF PUBLIC WORKS
DATE

R-156
SHEET 3 OF 4

Keep in plan file

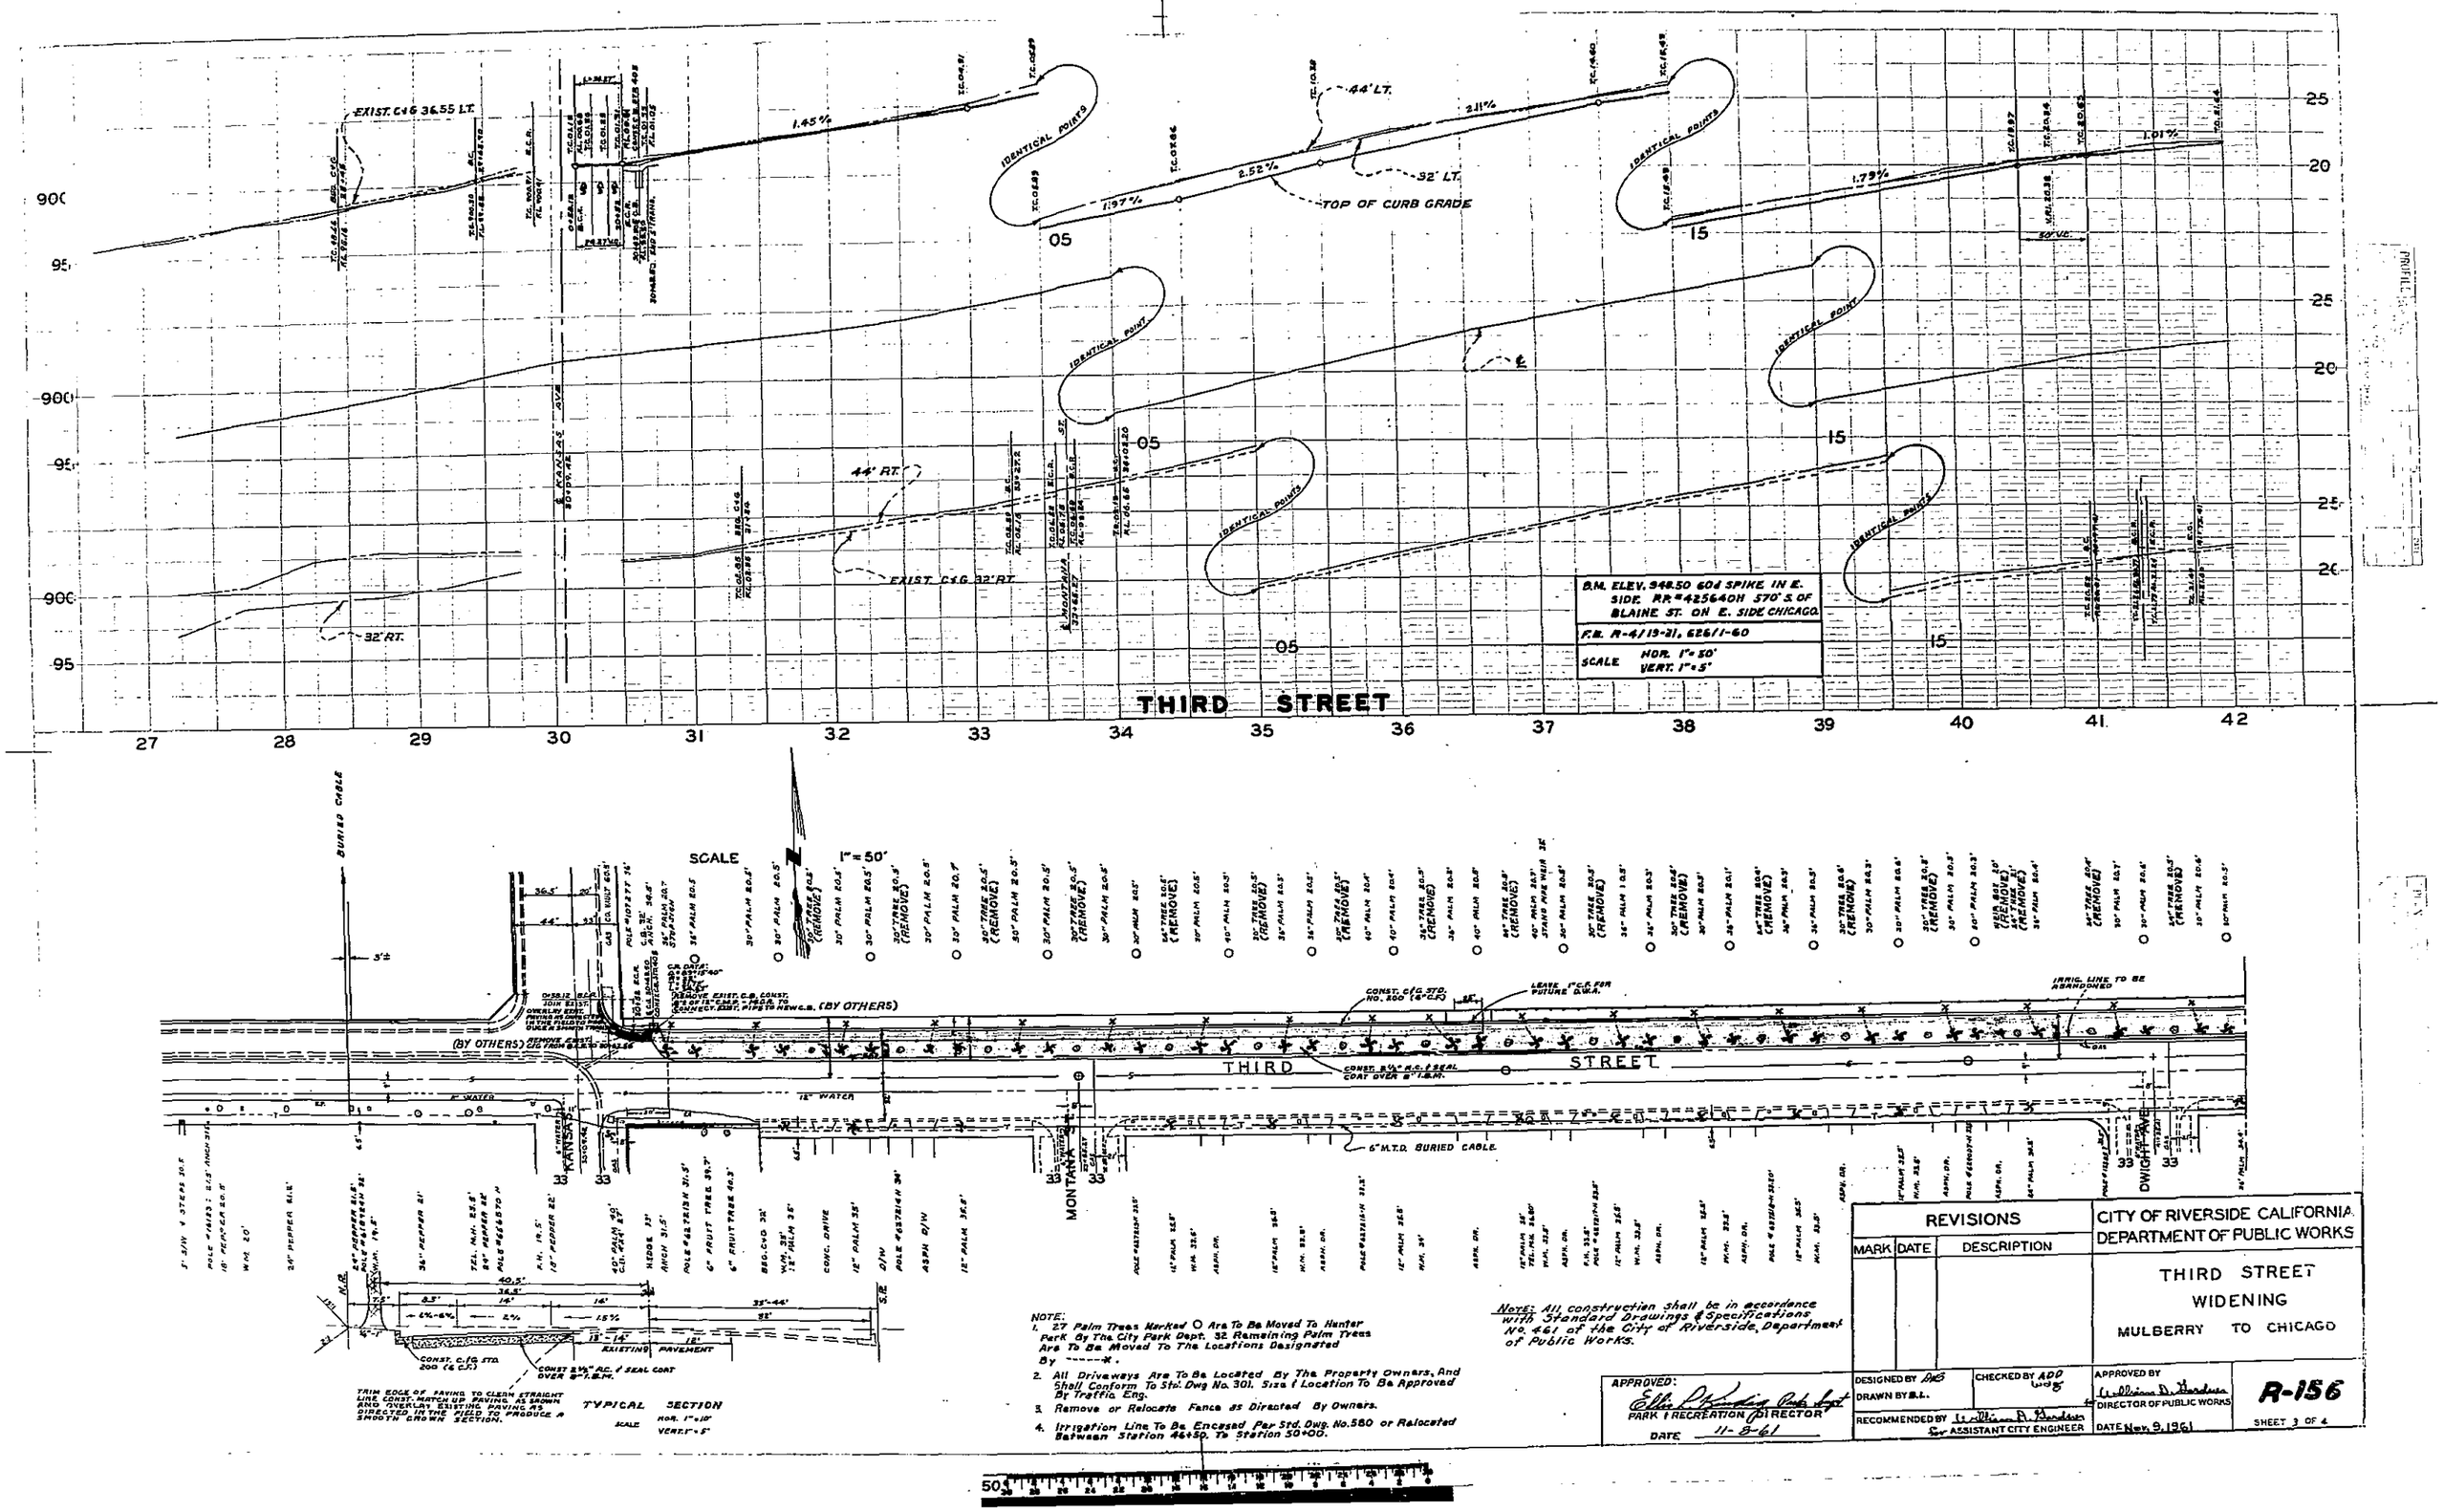

NOTE:
1. 27 Palm Trees Marked O Are To Be Moved To Hunter Park By The City Park Dept. 32 Remaining Palm Trees Are To Be Moved To The Locations Designated By ------*.
2. All Driveways Are To Be Located By The Property Owners, And Shall Conform To Std. Dwg No. 301. Size & Location To Be Approved By Traffic Eng.
3. Remove or Relocate Fence as Directed By Owners.
4. Irrigation Line To Be Encased Per Std. Dwg. No. 580 or Relocated Between Station 46+50. To Station 50+00.

NOTE: All construction shall be in accordance with Standard Drawings & Specifications No. 461 of the City of Riverside, Department of Public Works.

REVISIONS		
MARK	DATE	DESCRIPTION

CITY OF RIVERSIDE CALIFORNIA
DEPARTMENT OF PUBLIC WORKS

THIRD STREET
WIDENING
MULBERRY TO CHICAGO

APPROVED: Ellis L. Kinding Park Supt.
PARK & RECREATION DIRECTOR
DATE 11-8-61

DESIGNED BY AHB
DRAWN BY B.L.
CHECKED BY ADD
RECOMMENDED BY William D. Gardner for ASSISTANT CITY ENGINEER

APPROVED BY William D. Gardner
DIRECTOR OF PUBLIC WORKS
DATE Nov. 9, 1961

R-156
SHEET 3 OF 4

PLATE 1 - PLAN - PROFILE O. P. R. & R. E. STANDARD
KEUFFEL & ESSER CO. NEW YORK
K & E CO. No. 348-1C

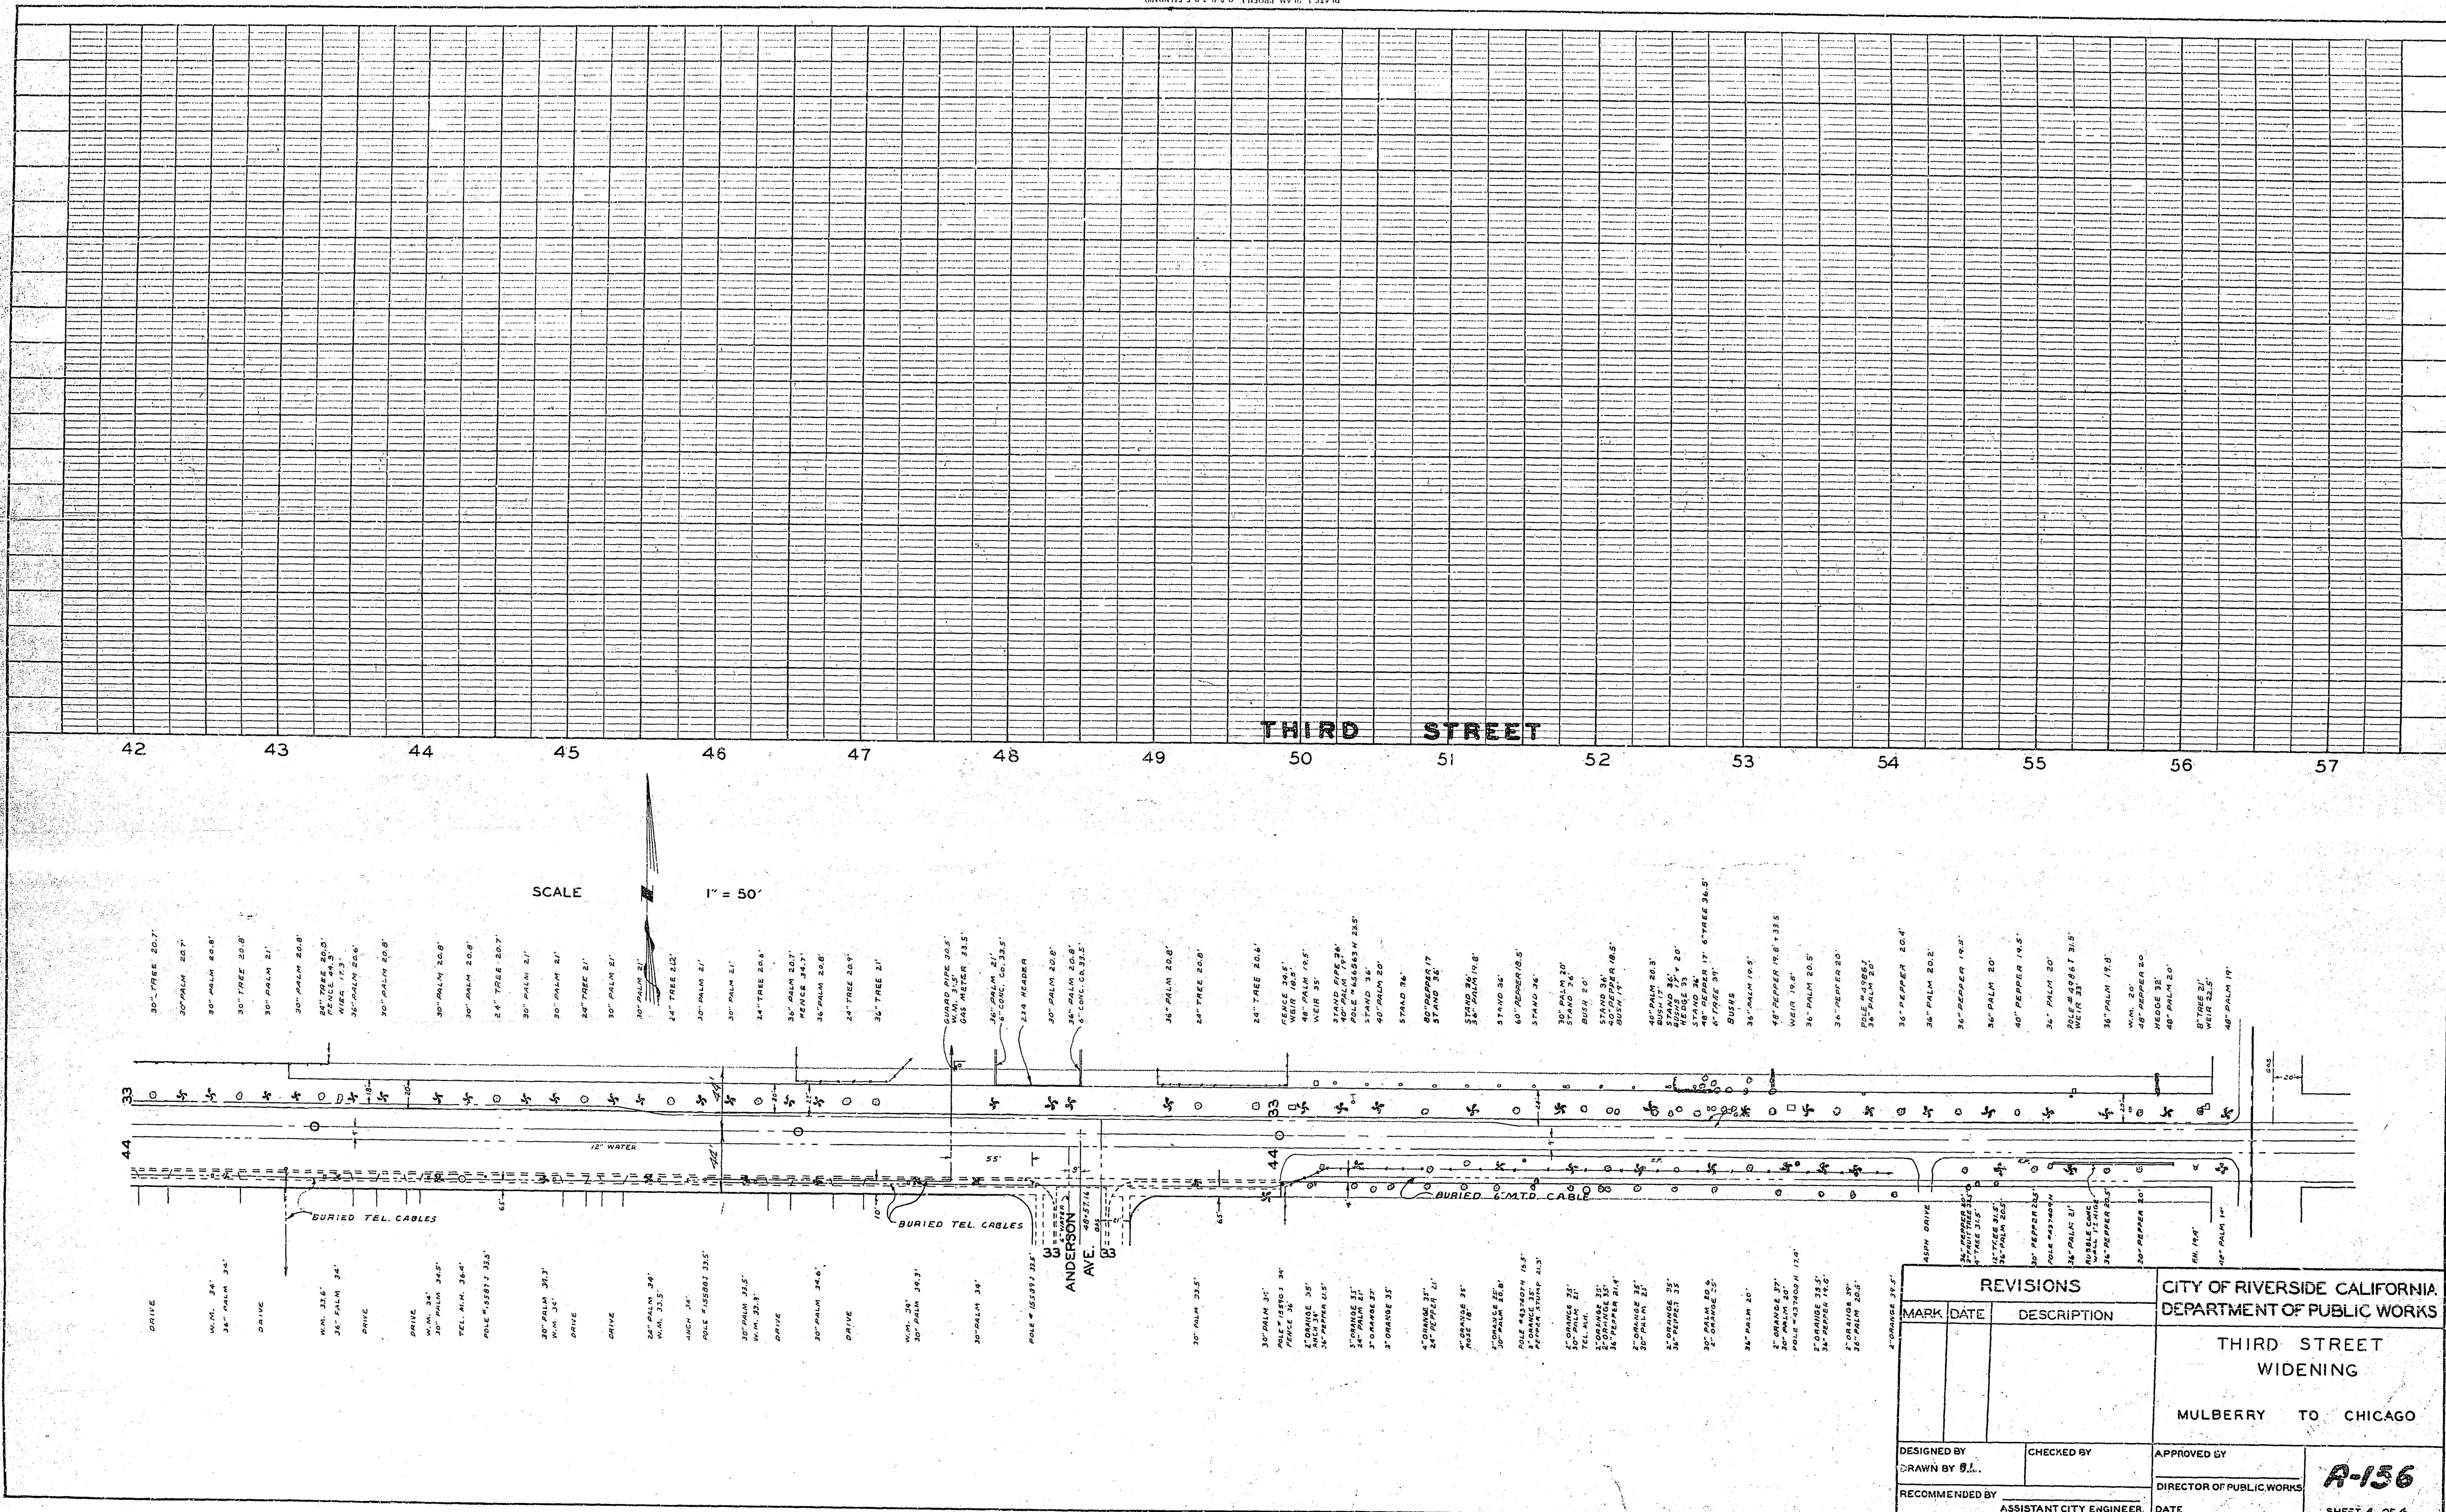

REVISIONS		
MARK	DATE	DESCRIPTION

CITY OF RIVERSIDE CALIFORNIA
DEPARTMENT OF PUBLIC WORKS

THIRD STREET
WIDENING

MULBERRY TO CHICAGO

DESIGNED BY
DRAWN BY B.L.

CHECKED BY

RECOMMENDED BY
ASSISTANT CITY ENGINEER

APPROVED BY
DIRECTOR OF PUBLIC WORKS
DATE

R-156

SHEET 4 OF 4

Keep in plan file

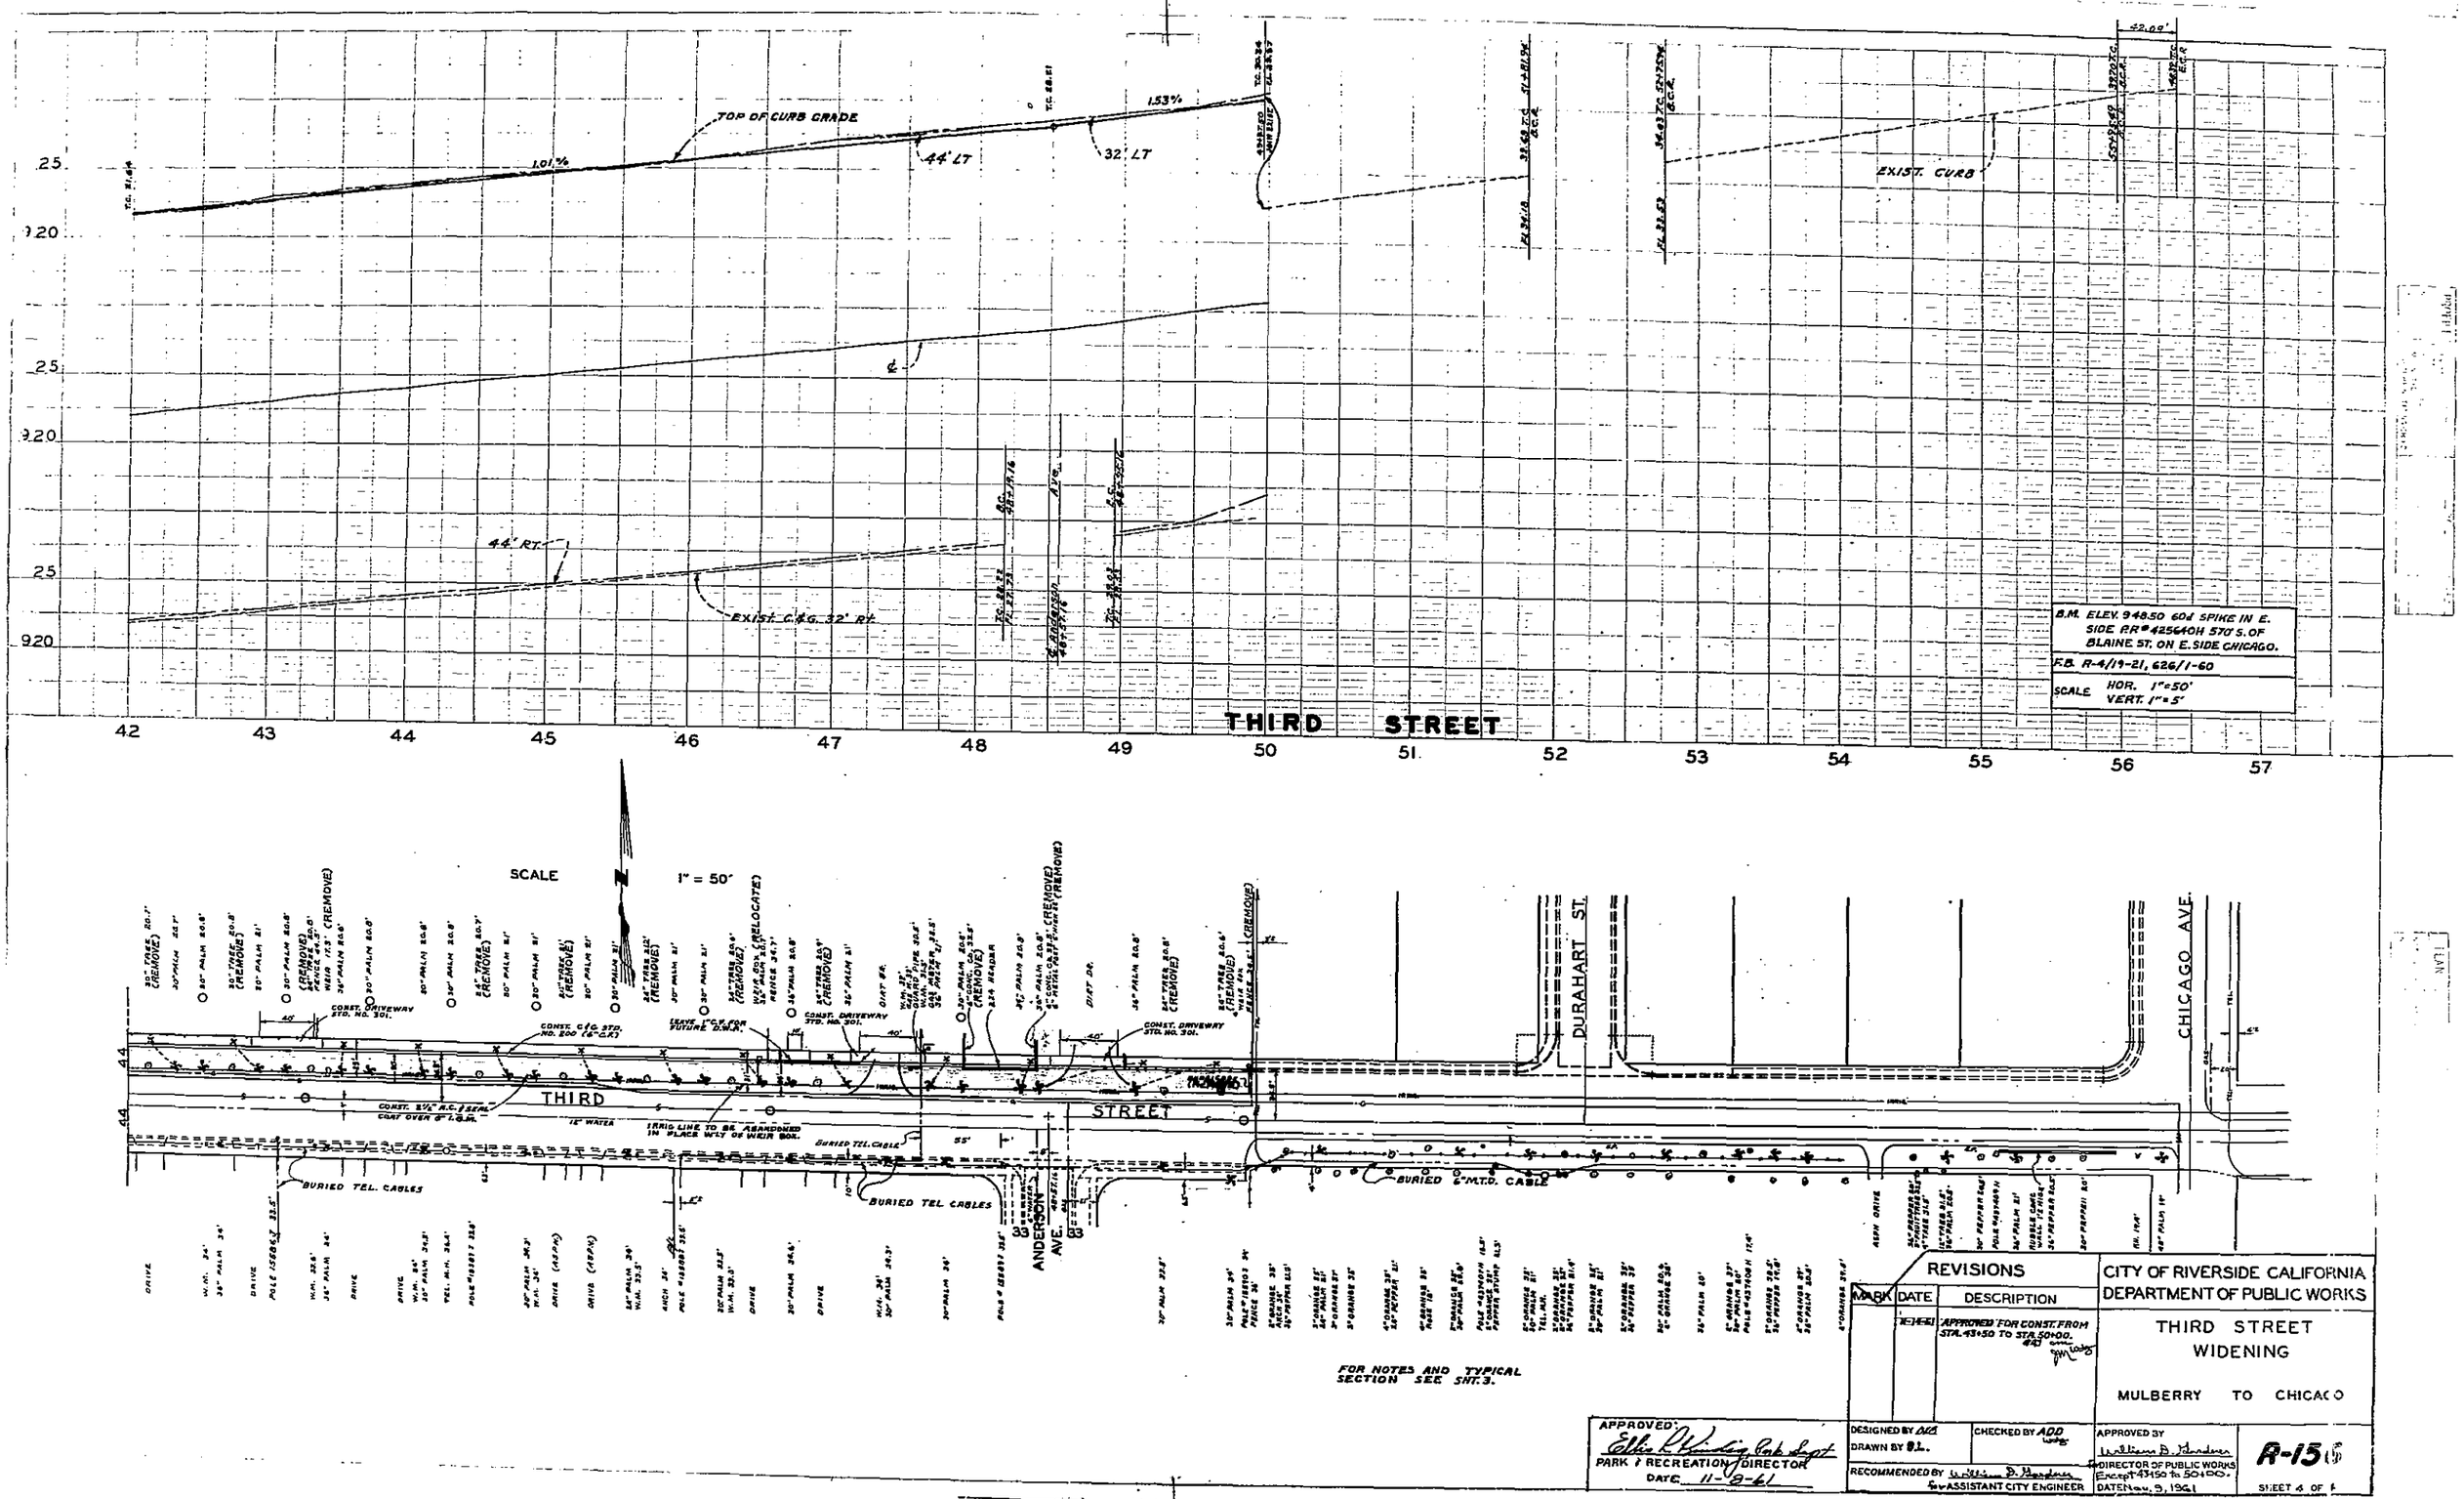

REVISIONS		
MARK	DATE	DESCRIPTION
	11-14-61	APPROVED FOR CONST. FROM STA. 43+50 TO STA. 50+00.

CITY OF RIVERSIDE CALIFORNIA
DEPARTMENT OF PUBLIC WORKS

THIRD STREET WIDENING

MULBERRY TO CHICAGO

APPROVED: Ellis L. Kindig, Park Supt.
PARK & RECREATION DIRECTOR
DATE 11-8-61

DESIGNED BY DLB
DRAWN BY B.L.
CHECKED BY ADD
RECOMMENDED BY William D. Gardner for ASSISTANT CITY ENGINEER

APPROVED BY William D. Gardner
DIRECTOR OF PUBLIC WORKS
Except 43+50 to 50+00.
DATE Nov. 9, 1961

R-156

SHEET 4 OF 4