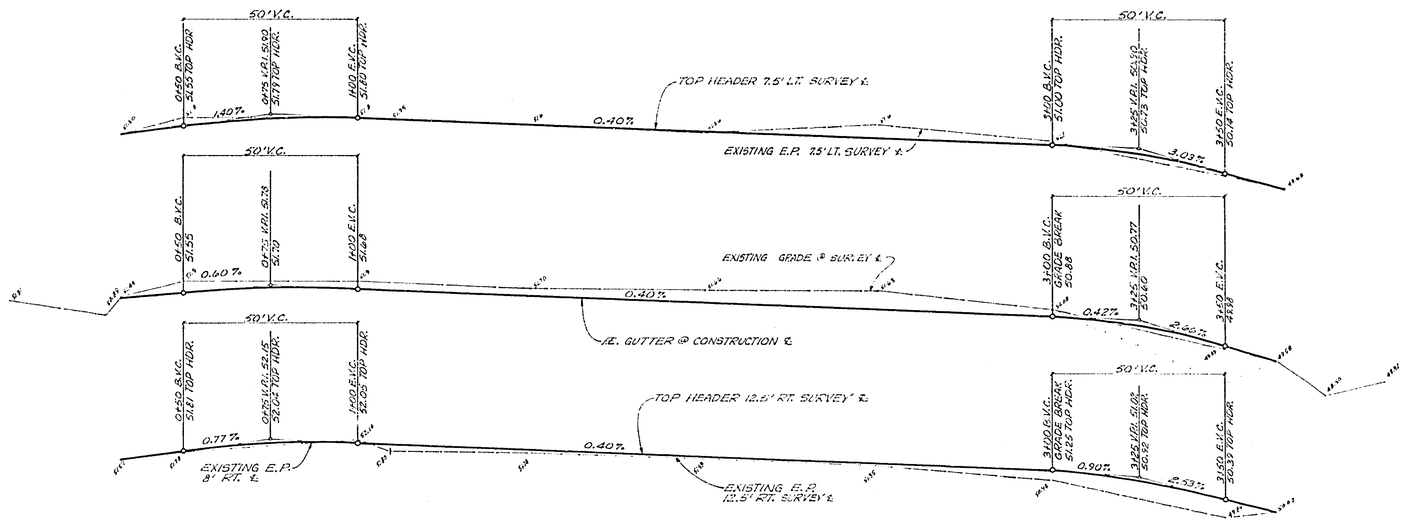

B.M. – S.& L. in East curb of Lemon Street, 25' North of North P.L. 14th Street. City of Riverside F.B. 620/10.
Elev. = 853.12

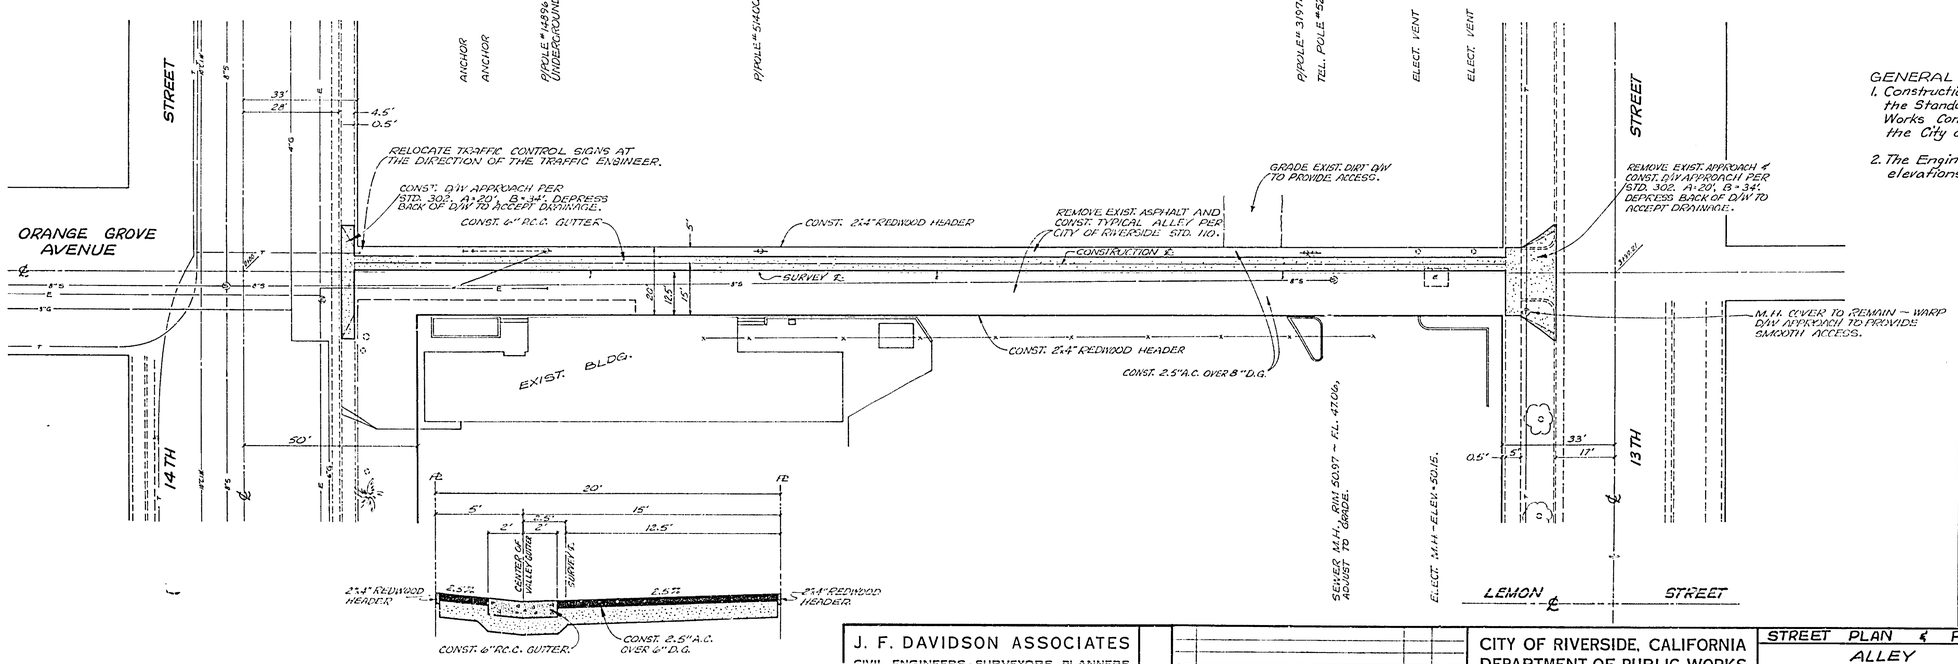

TYPICAL SECTION ~ ALLEY

SCALE: HORIZ. 1" = 4'
VERT. : 1" = 2'
STA. 0+75 TO STA. 3+25
T.I. = 5.0

GENERAL NOTES:

1. Construction shall be in accordance with the Standard Specifications for Public Works Construction, 1970 Edition and the City of Riverside Standard Drawings.
2. The Engineer shall stake all flagged elevations.

–CAUTION–
PACIFIC TELEPHONE
CABLES UNDERGROUND
BEFORE EXCAVATING
CALL COLLECT:

	7:30 A.M. to 5 P.M.	After Hours & Holidays
Orange County	714-633-0811	714-547-6606
Riverside County	714-684-0071	714-547-6606
Inyo County	714-684-0071	714-547-6606
San Bernardino County	714-684-0071	714-547-6606
Los Angeles County	213-621-3111	24 HOUR SERVICE
Ventura County	213-621-3111	
San Diego County	714-298-0595	714-232-0037

FOR FREE CABLE LOCATING SERVICE

J. F. DAVIDSON ASSOCIATES
CIVIL ENGINEERS · SURVEYORS · PLANNERS
RIVERSIDE, CALIFORNIA
APPROVED BY Robert S. Kiper ROBERT S. KIPER R.E. No. 13699 DATE 2-18-71
W.O. 3221 FOR Kenneth Neptune F.B. 1020/70

MARK	REVISIONS	APPR.	DATE

DESIGNED BY A.W. DRAWN BY A.W. CHECKED BY R.S.

CITY OF RIVERSIDE, CALIFORNIA
DEPARTMENT OF PUBLIC WORKS

APPROVED BY	BY	DATE
OFFICE ENGINEER		
PARK DEPARTMENT		
TRAFFIC DIVISION		3-5-72
ASSISTANT CITY ENG.		3/5/72

APPROVED BY
DIRECTOR OF PUBLIC WORKS
DATE 3-5-72

STREET PLAN & PROFILE
ALLEY
13TH. STREET TO 14TH. STREET
WESTERLY OF LEMON STREET
BUILDING PERMIT
3525 14TH STREET

HORIZ. SCALE: 1" = 20' VERT. SCALE: 1" = 2'

PROJECT NO. R-1563
SHEET 1 OF 1
FILE NO. 4421