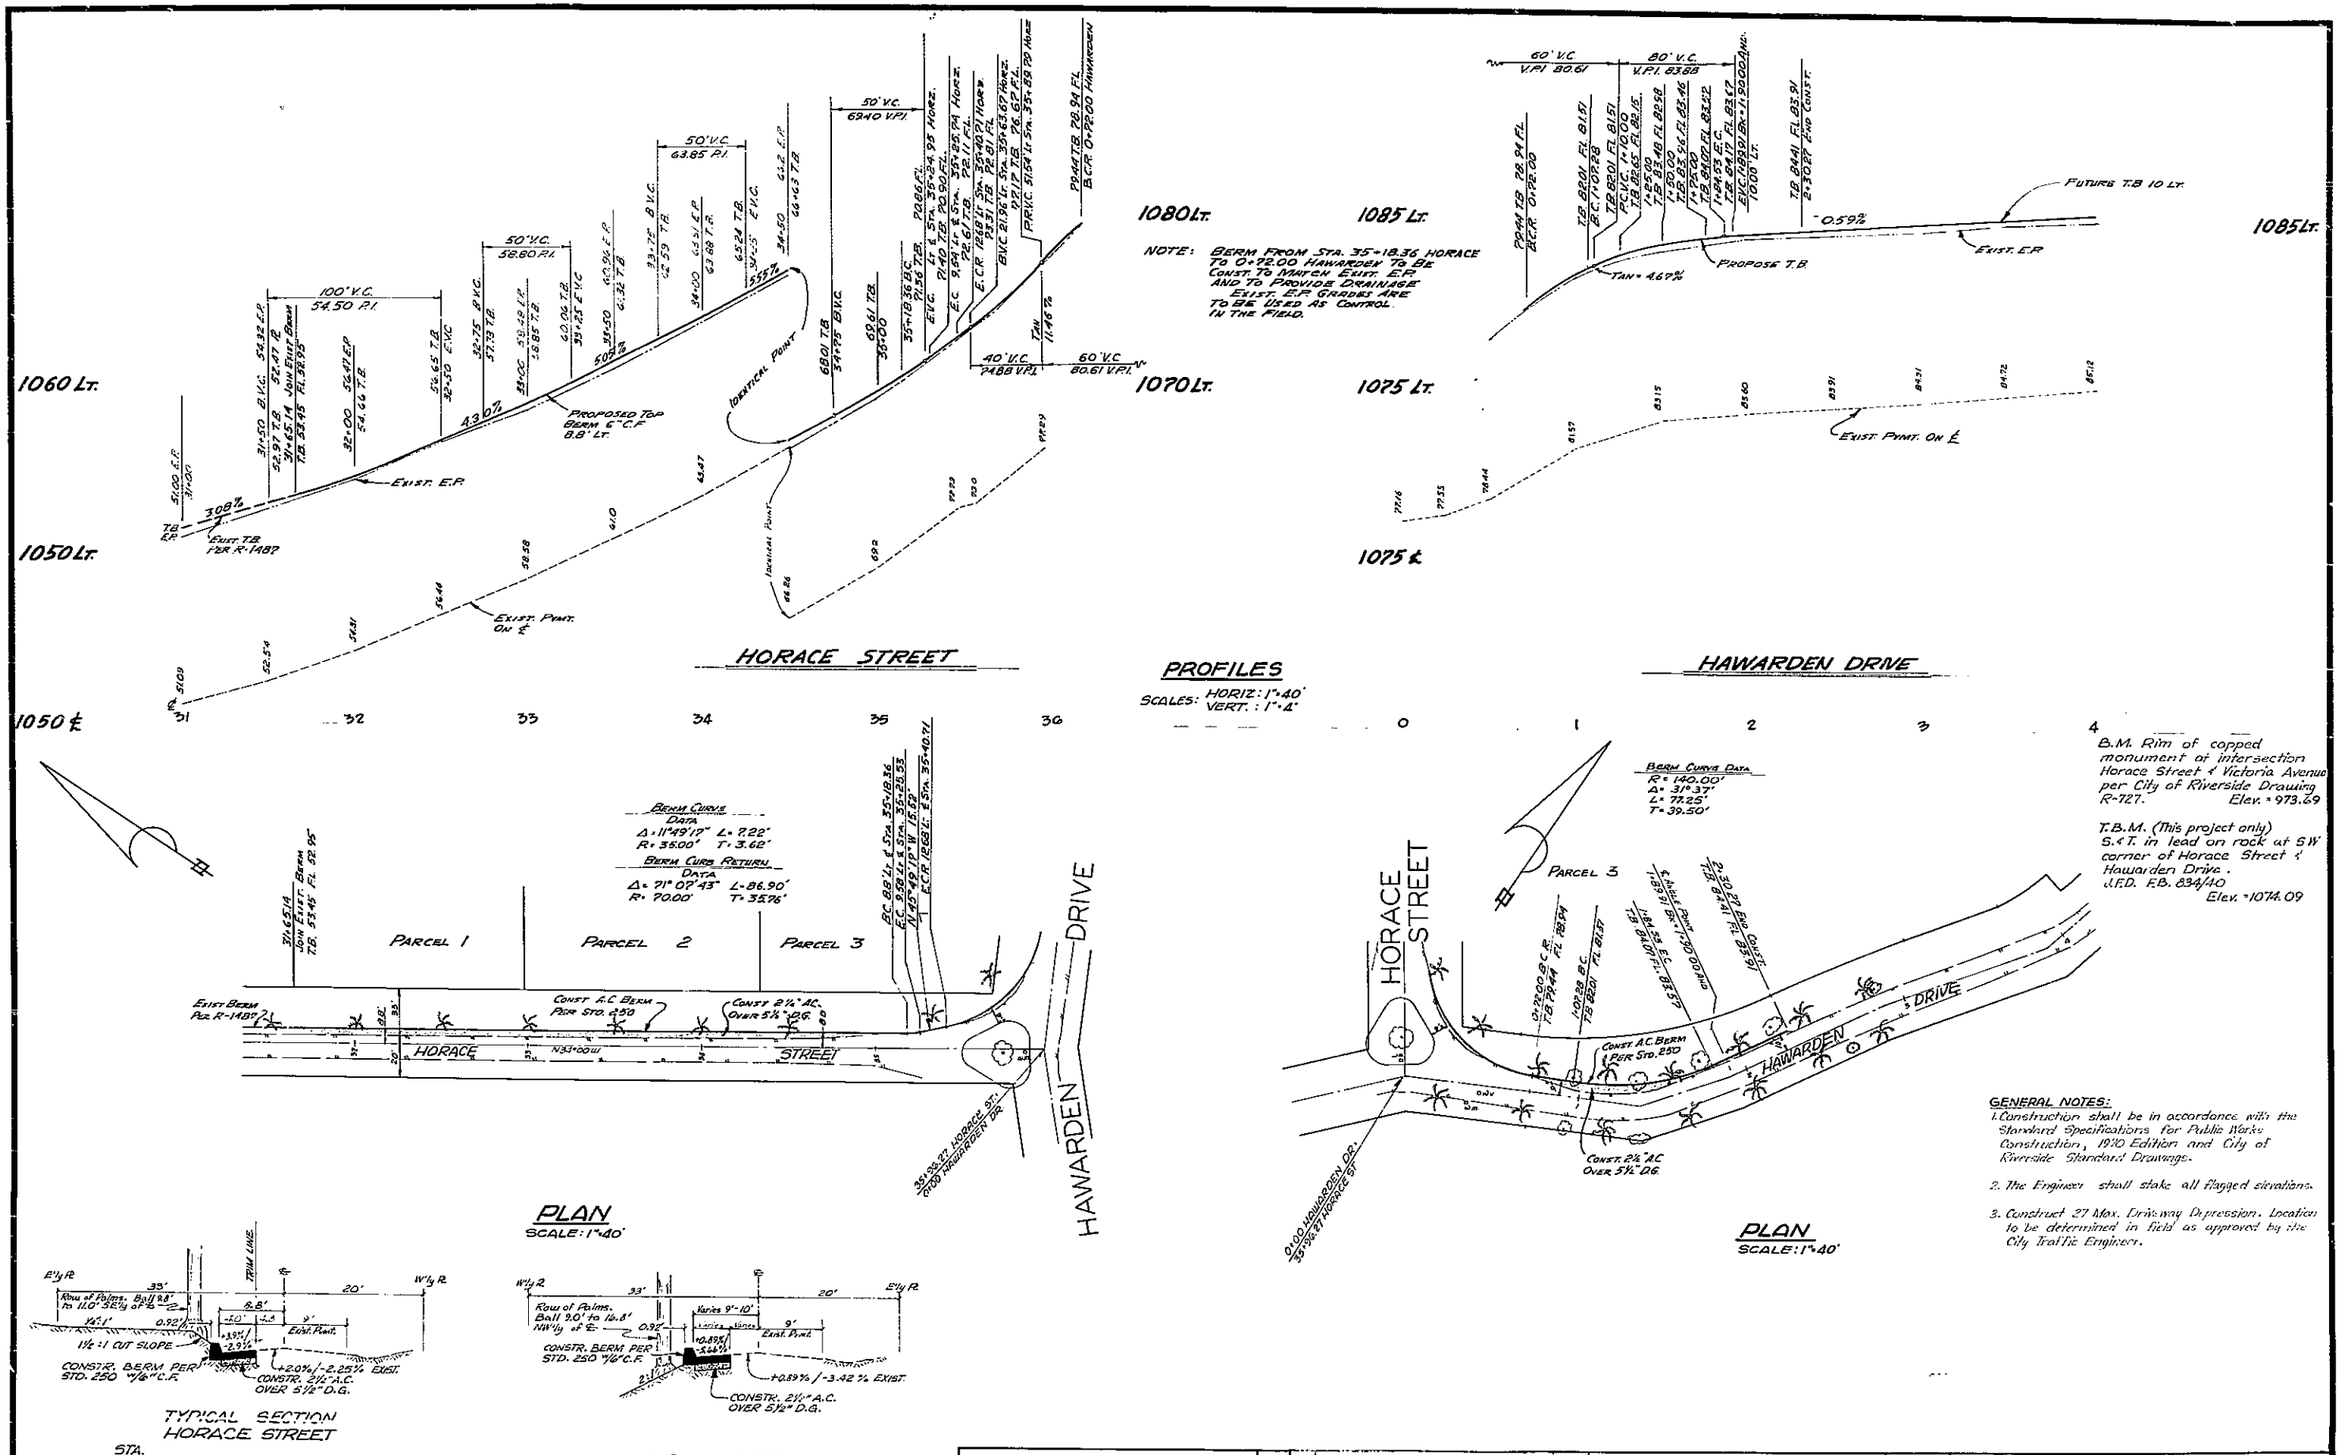


J. F. DAVIDSON ASSOCIATES
CIVIL ENGINEERS - SURVEYORS - PLANNERS
RIVERSIDE, CALIFORNIA
APPROVED BY Robert L. Kipper DATE 1-20-72
ROBERT L. KIPPER
R.E. NO. 13698
W.O. 3011 FOR: R. S. White F.B. 1032/15-81

| MARK | REVISIONS | APPR. | DATE |
|---|---|---|---|
| | | | |

DESIGNED BY AW DRAWN BY AW CHECKED BY

CITY OF RIVERSIDE, CALIFORNIA
DEPARTMENT OF PUBLIC WORKS

| APPROVED BY | BY | DATE |
|---|---|---|
| OFFICE ENGINEER | | |
| PARK DEPARTMENT | | |
| TRAFFIC DIVISION | | |
| ASSISTANT CITY ENG. | | |

APPROVED BY
DIRECTOR OF PUBLIC WORKS
DATE 5/18/72

STREET PLAN & PROFILE
HORACE STREET
HAWARDEN DRIVE TO 430'± NORTHWESTERLY
HAWARDEN DRIVE
HORACE STREET TO 230' NORTHEASTERLY
FOR
P.M. 48

HORIZ. SCALE: 1" As Shown VERT. SCALE: 1" -

PROJECT NO. R-1577
SHEET 1 OF 1
FILE NO. 4417