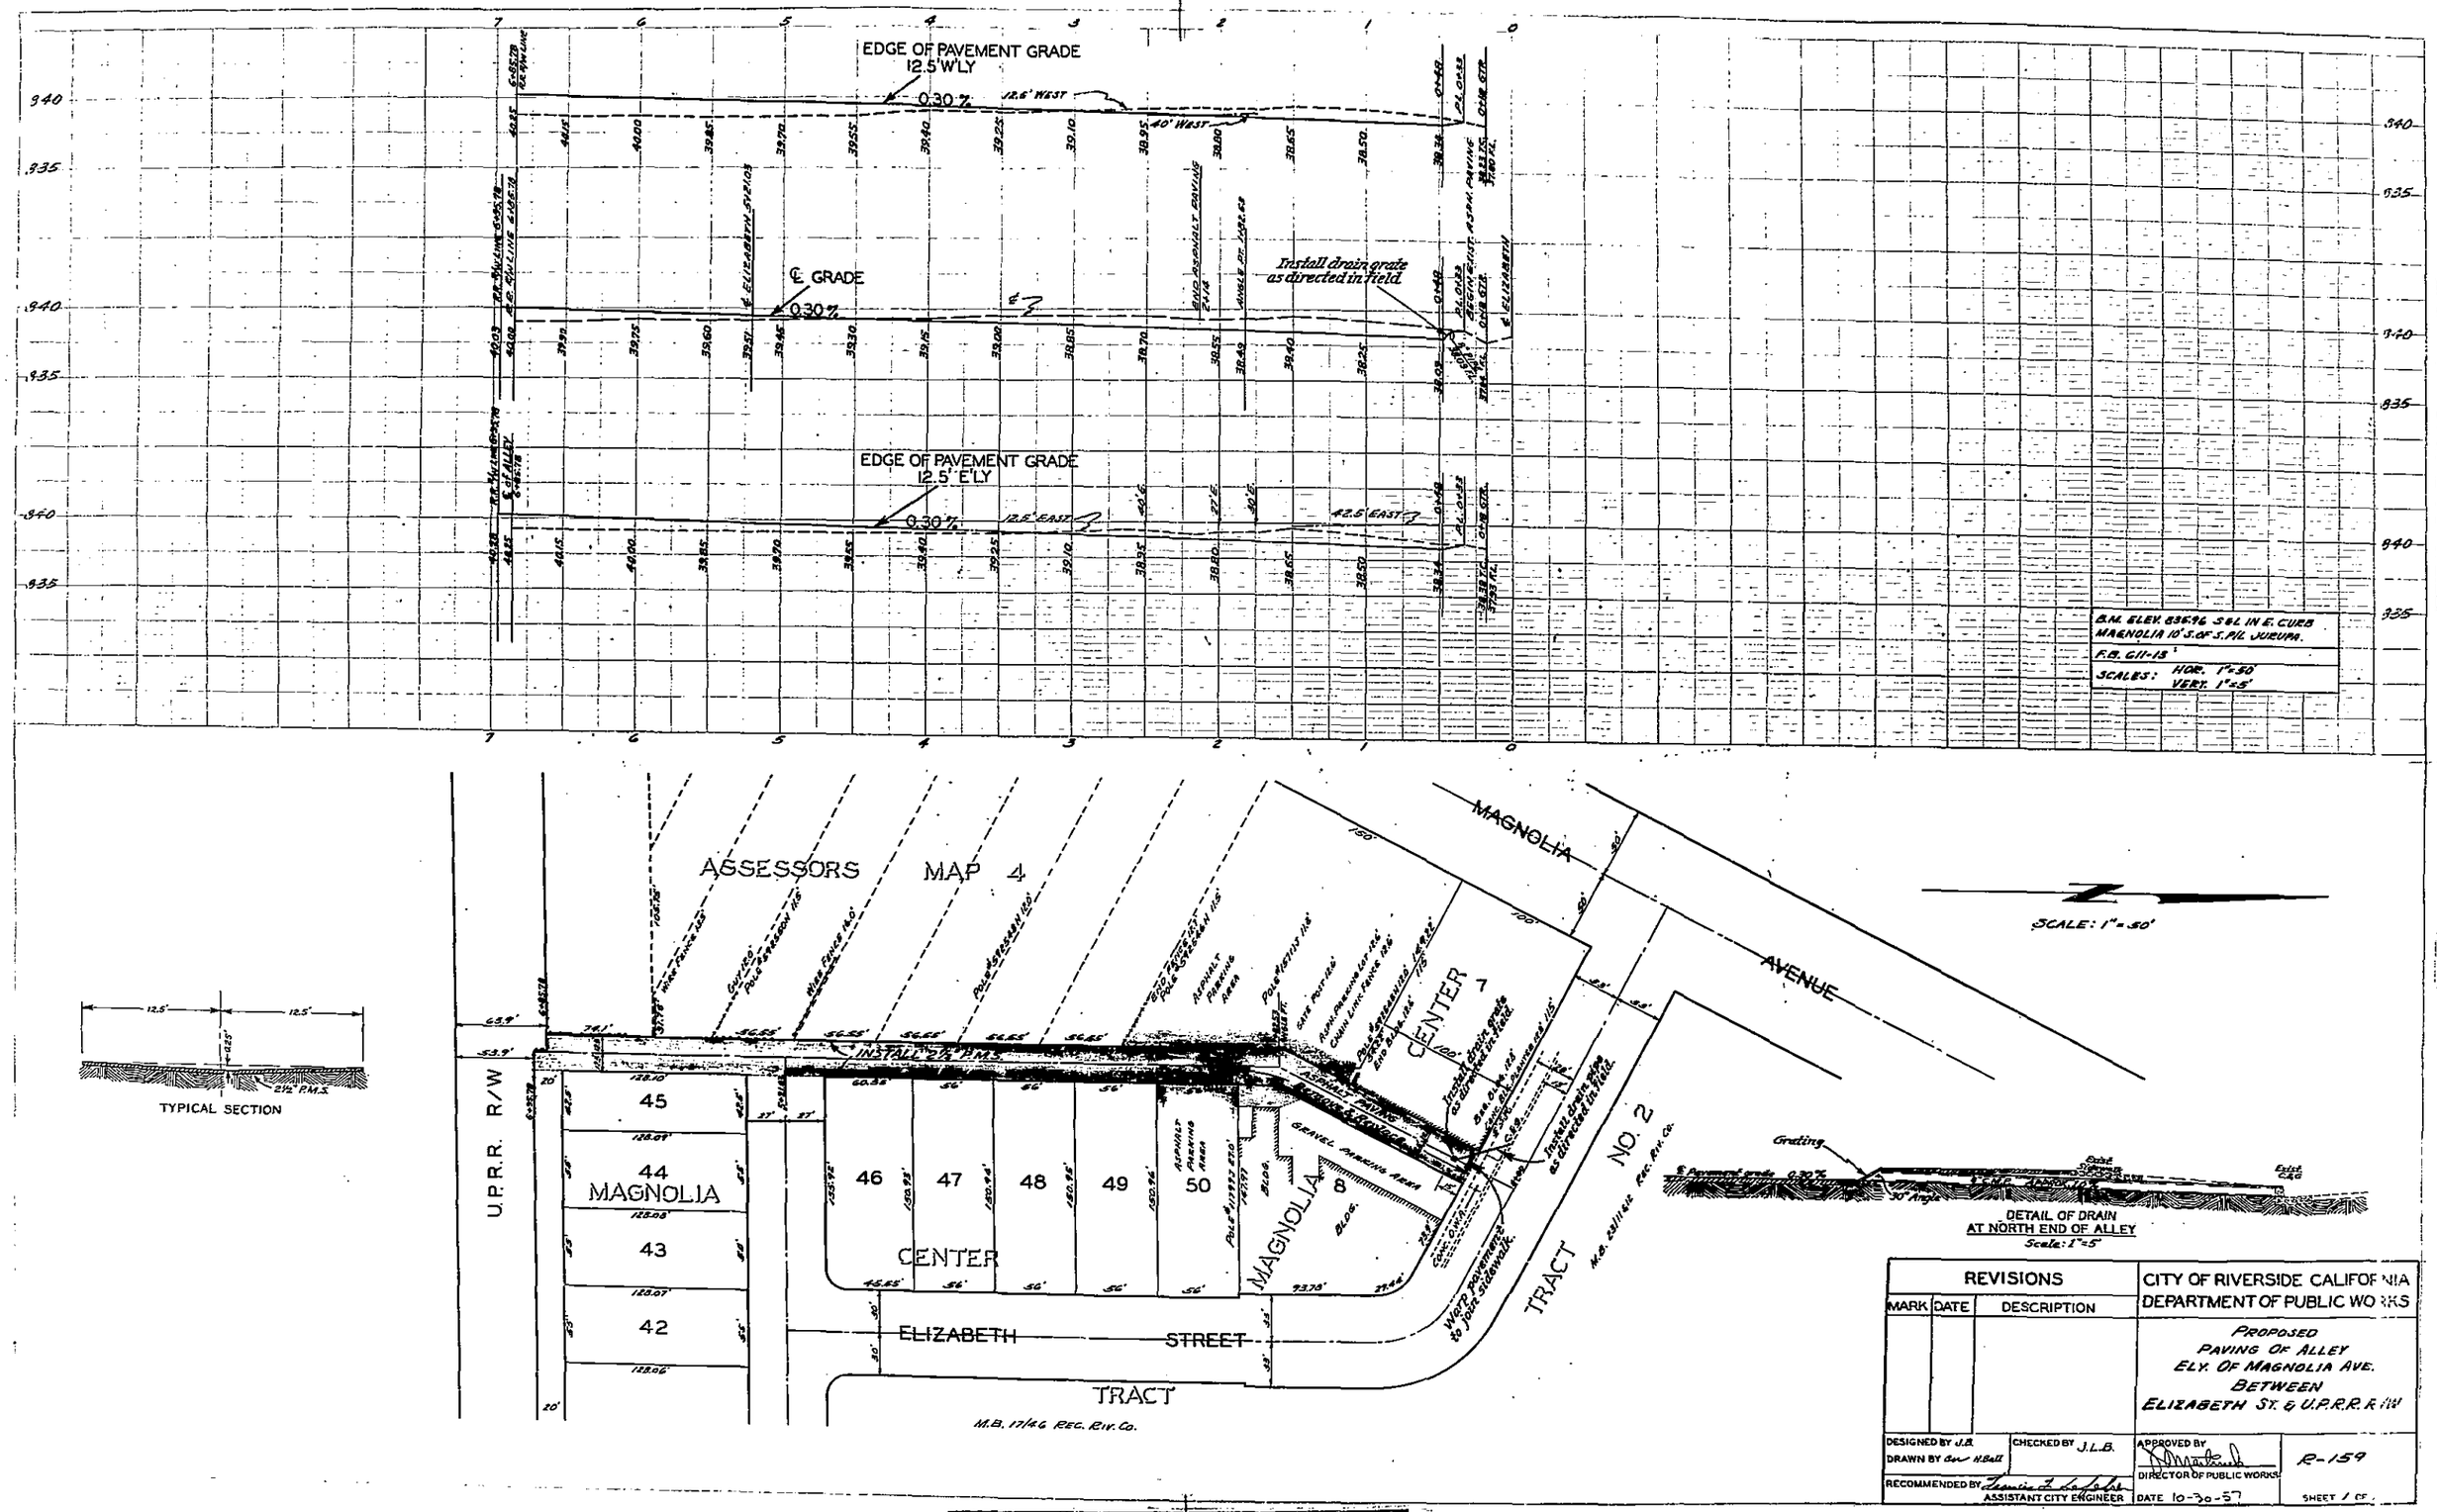
EDGE OF PAVEMENT GRADE
12.5' W'LY
0.30%
12.6' WEST
40' WEST
℄ GRADE
0.30%
Install drain grate as directed in field
EDGE OF PAVEMENT GRADE
12.5' E'LY
0.30%
12.5' EAST
42.5' EAST
B.M. ELEV. 835.96 S&L IN E. CURB MAGNOLIA 10' S. OF S. P/L JURUPA.
F.B. 611-13
SCALES: HOR. 1"=50' VERT. 1"=5'
ASSESSORS MAP 4
MAGNOLIA AVENUE
SCALE: 1"=50'
U.P.R.R. R/W
MAGNOLIA CENTER
ELIZABETH STREET
TRACT NO. 2
M.B. 17/46 REC. RIV. CO.
M.B. 23/11/12 REC. RIV. CO.
INSTALL 2½" P.M.S.
GRAVEL PARKING AREA
ASPHALT PARKING AREA
Install drain grate as directed in field
Install drain grate as directed in field
Warp pavement to join sidewalk
Grating
30° Angle
DETAIL OF DRAIN AT NORTH END OF ALLEY
Scale: 1"=5'
TYPICAL SECTION
2½" P.M.S.
REVISIONS
MARK DATE DESCRIPTION
CITY OF RIVERSIDE CALIFORNIA
DEPARTMENT OF PUBLIC WORKS
PROPOSED PAVING OF ALLEY ELY. OF MAGNOLIA AVE. BETWEEN ELIZABETH ST. & U.P.R.R. R/W
DESIGNED BY J.B.
DRAWN BY
CHECKED BY J.L.B.
APPROVED BY
DIRECTOR OF PUBLIC WORKS
R-159
RECOMMENDED BY
ASSISTANT CITY ENGINEER
DATE 10-30-57
SHEET 1 OF