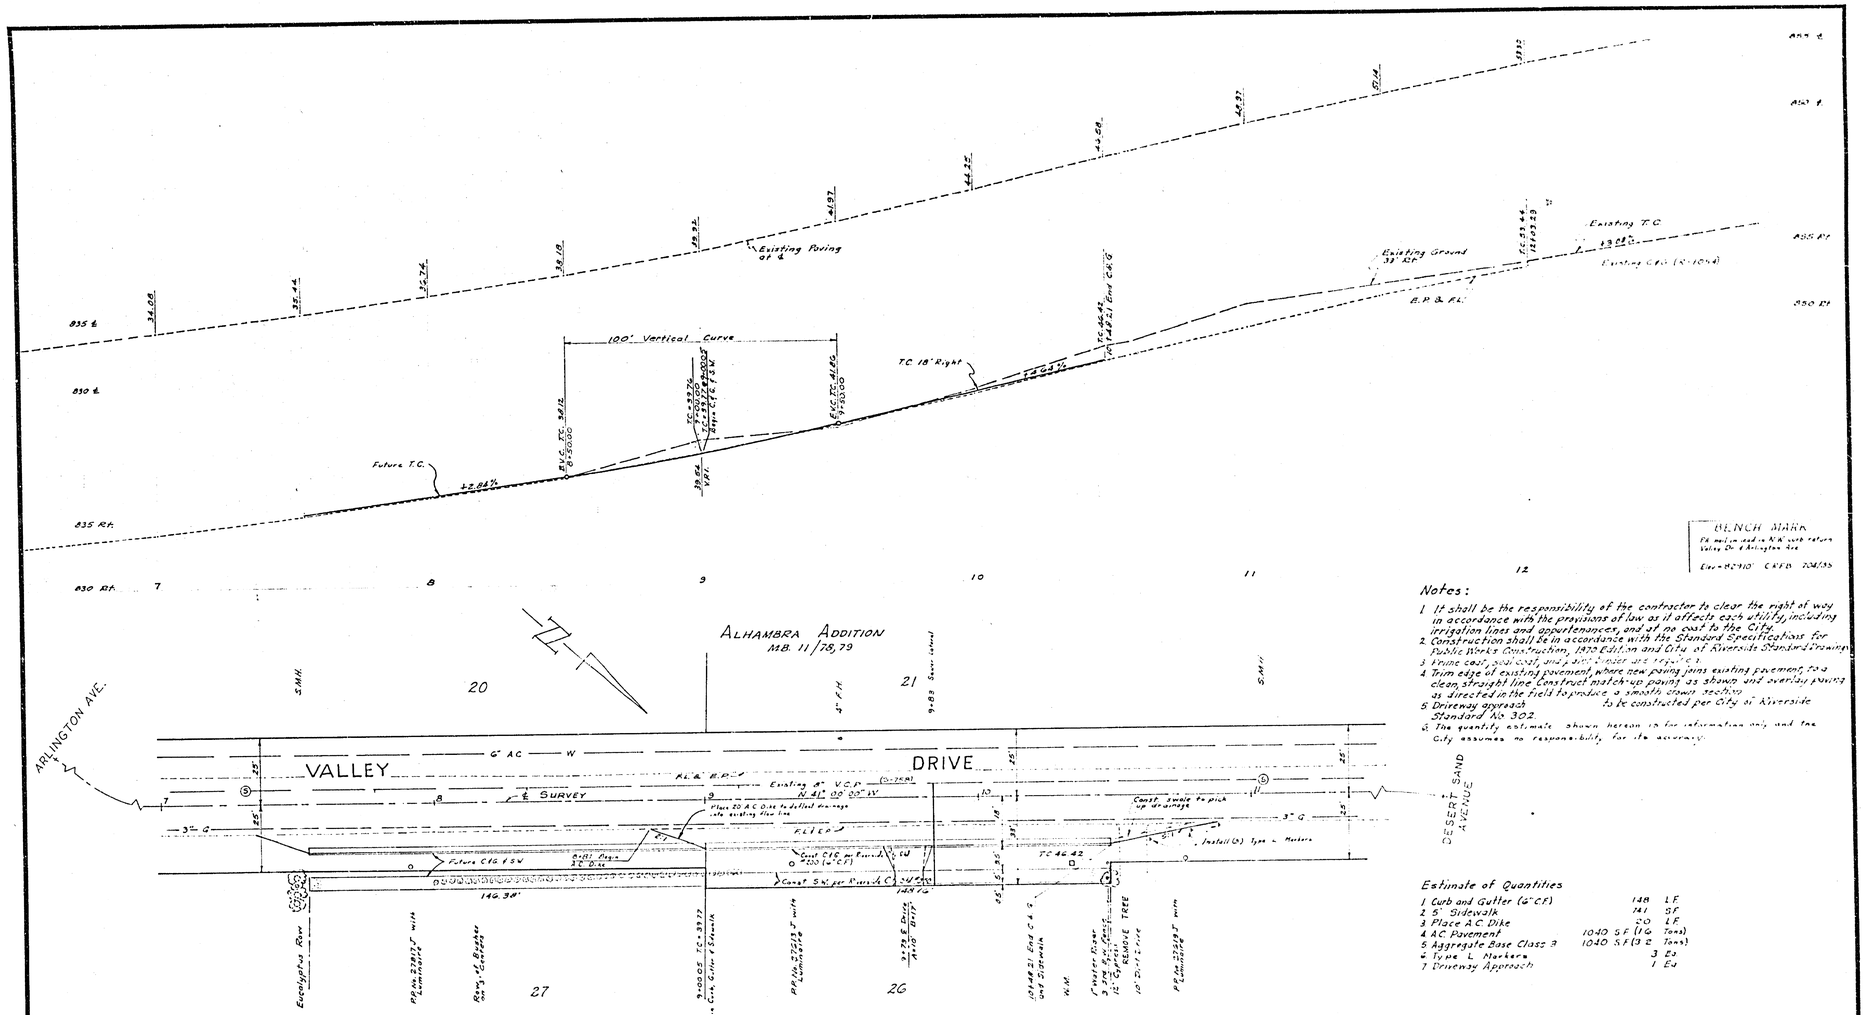

BENCH MARK

Elev = 82.910 C.V.D. 1934.55

Notes:

1. It shall be the responsibility of the contractor to clear the right of way in accordance with the provisions of law as it affects each utility, including irrigation lines and appurtenances, and at no cost to the City.
2. Construction shall be in accordance with the Standard Specifications for Public Works Construction, 1970 Edition and City of Riverside Standard Drawings.
3. Prime coat, paving, and finish coat are required.
4. Trim edge of existing pavement, where new paving joins existing pavement, to a clean, straight line. Construct match-up paving as shown and overlay paving as directed in the field to produce a smooth cross section.
5. Driveway approach is to be constructed per City of Riverside Standard No. 302.
6. The quantity estimate shown hereon is for information only and the City assumes no responsibility for its accuracy.

Estimate of Quantities

1 Curb and Gutter (6" C.F.)	148	LF
2 5' Sidewalk	141	SF
3 Place A.C. Dike	20	LF
4 A.C. Pavement	1040 SF (1½	Tons)
5 Aggregate Base Class 3	1040 SF (3½	Tons)
6 Type L Markers	3	Ea
7 Driveway Approach	1	Ea

R.A.S. Rec. 10/4/78

ERNEST PINTOR LAND SURVEYOR 4255 MAIN STREET RIVERSIDE, CALIFORNIA APPROVED BY: Robert Joseph Pinto RCE NO. 20315 DATE 4/11/72	A Added Curb & Sidewalk AC Surf. — 4/11/72 MARK REVISIONS APPR. DATE DESIGNED BY RJM DRAWN BY RJM CHECKED BY	CITY OF RIVERSIDE, CALIFORNIA DEPARTMENT OF PUBLIC WORKS APPROVED BY: OFFICE ENGINEER, WORK DEPARTMENT, TRAFFIC DIVISION, ASSISTANT CITY ENG. — BY / DATE APPROVED BY: DIRECTOR OF PUBLIC WORKS DATE	STREET PLAN AND PROFILE VALLEY DRIVE 750' ± to 1050' ± N/S ARLINGTON AVE BUILDING PERMIT 6545 VALLEY DR HORIZ. SCALE: 1" = 20' VERT. SCALE: 1" = 4'	PROJECT NO. R-1591 SHEET 1 OF 1 FILE NO. 22.38