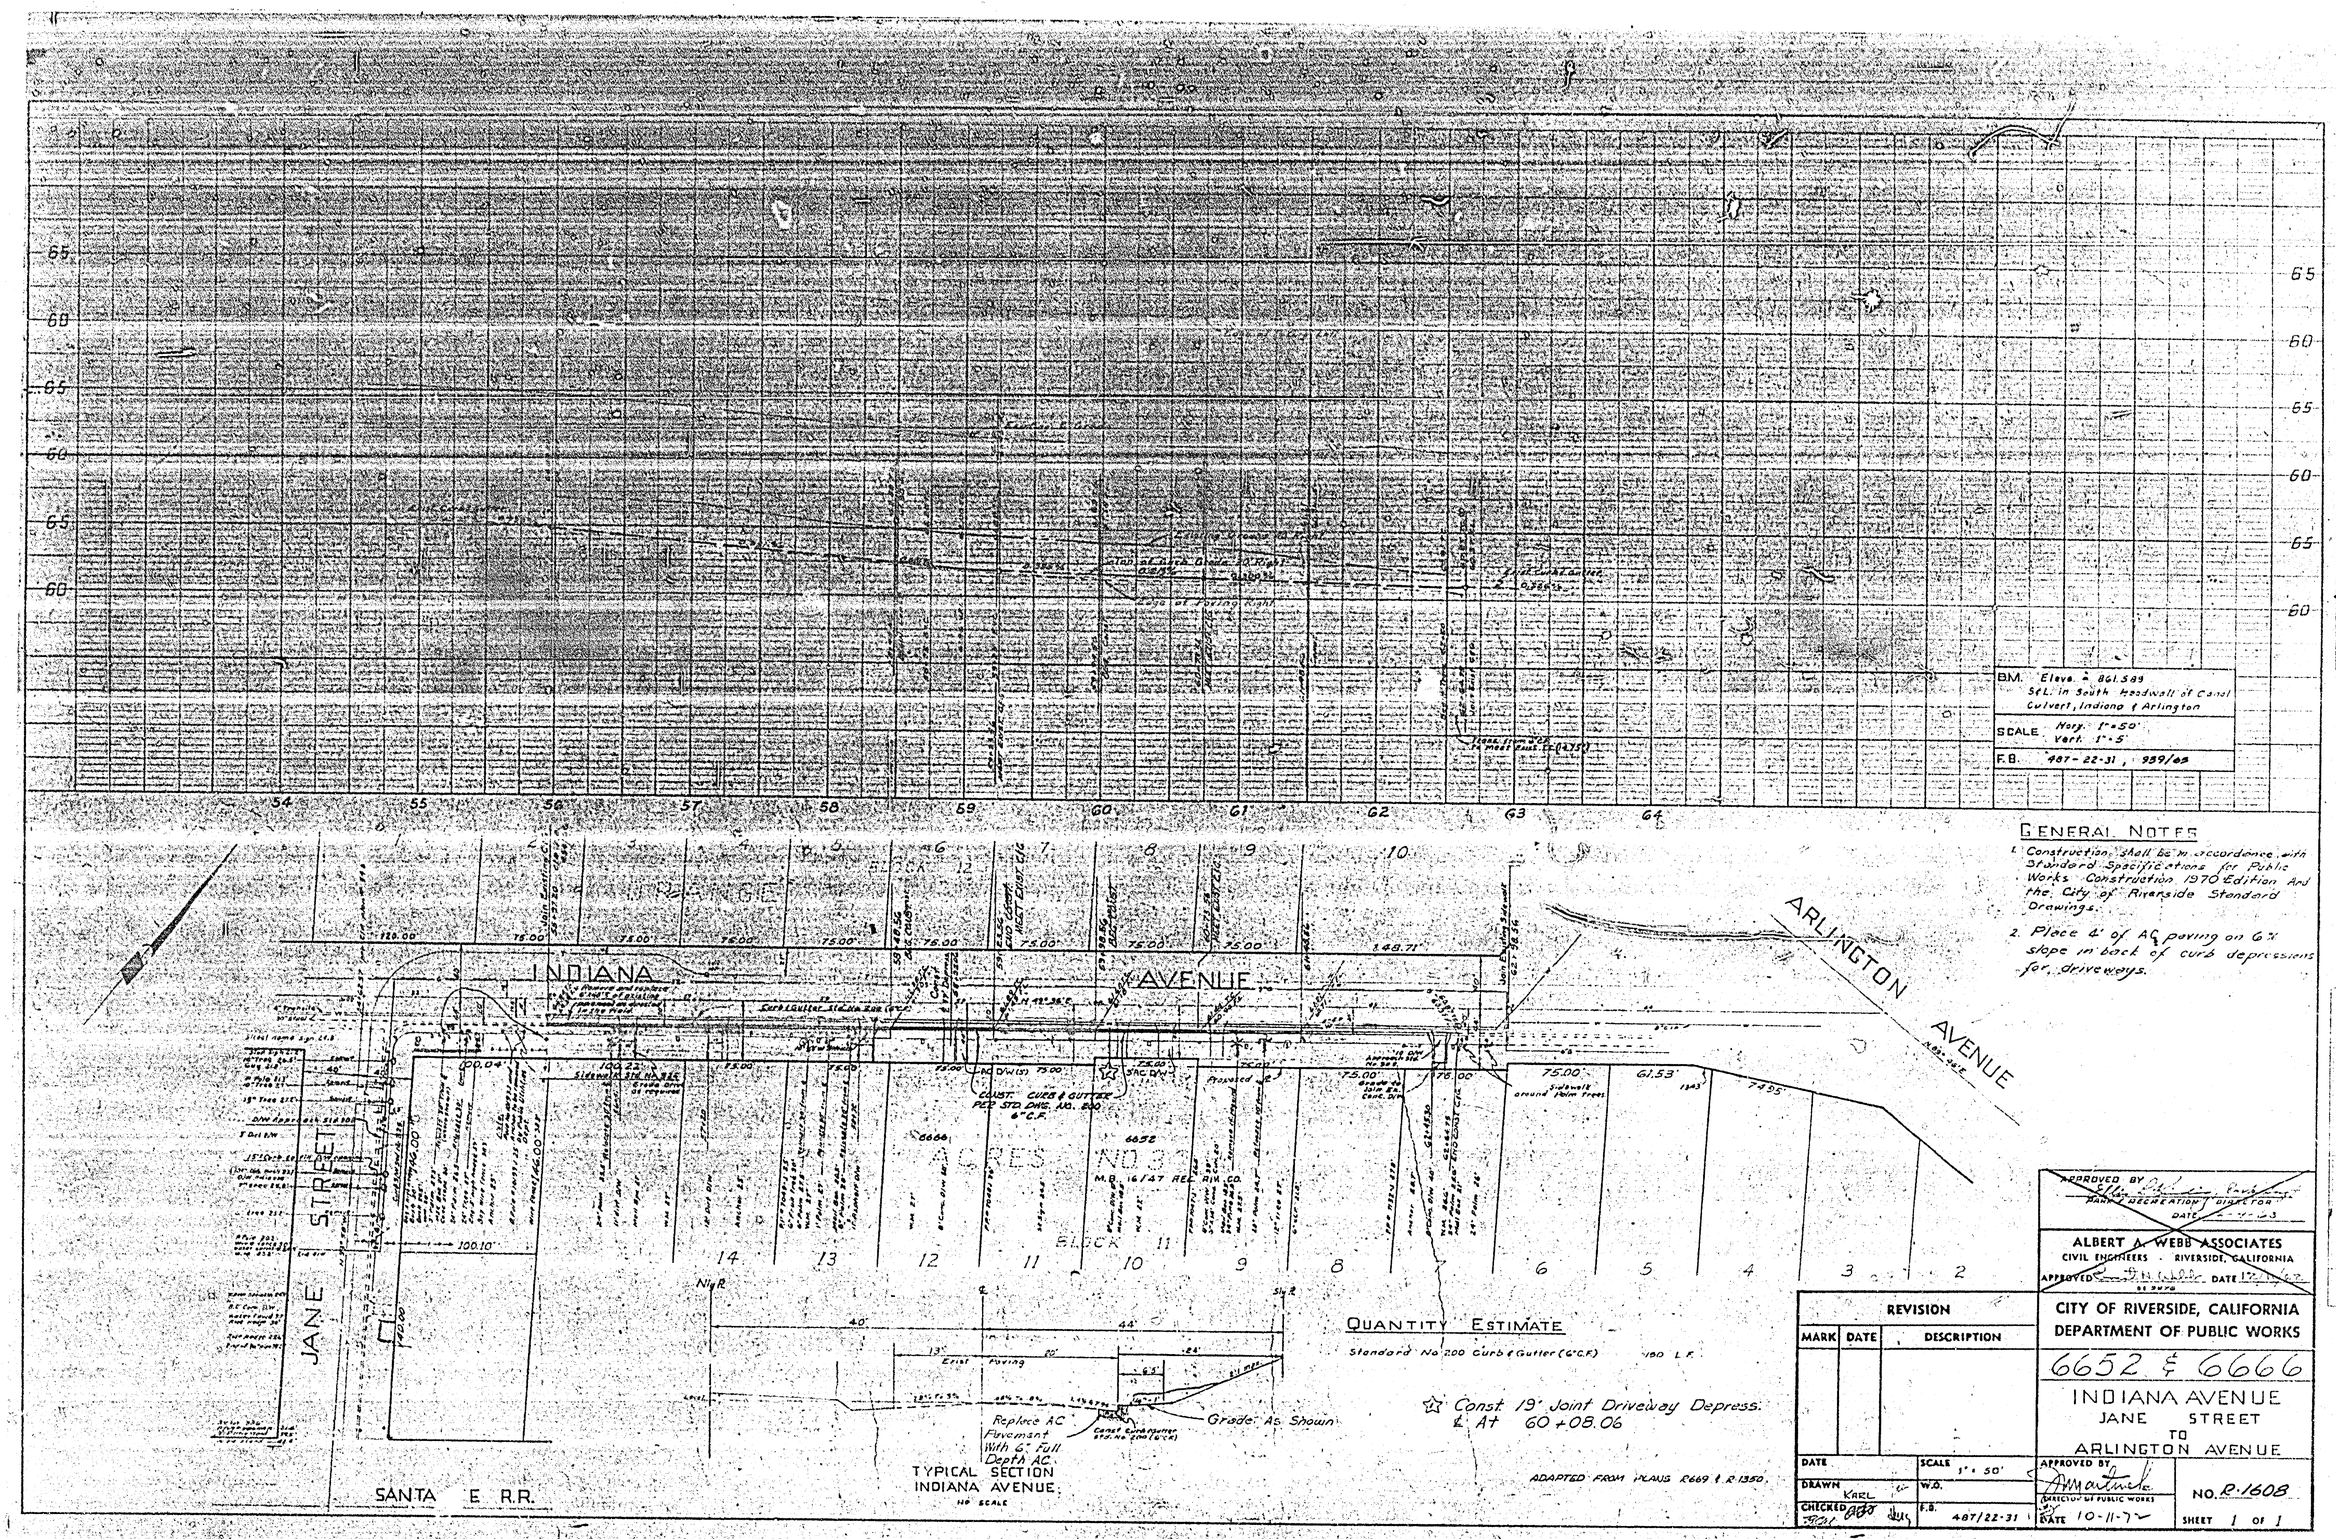

GENERAL NOTES

1. Construction shall be in accordance with Standard Specifications for Public Works Construction 1970 Edition And the City of Riverside Standard Drawings.
2. Place 4" of AC paving on 6% slope in back of curb depressions for driveways.

QUANTITY ESTIMATE

Standard No. 200 Curb & Gutter (6" C.F.) 180 L.F.

☆ Const 19' Joint Driveway Depress. ℄ At 60+08.06

ADAPTED FROM PLANS R669 & R1350.

APPROVED BY
PARKS & RECREATION DIRECTOR
DATE

ALBERT A. WEBB ASSOCIATES
CIVIL ENGINEERS · RIVERSIDE, CALIFORNIA
APPROVED DATE

REVISION		
MARK	DATE	DESCRIPTION

CITY OF RIVERSIDE, CALIFORNIA
DEPARTMENT OF PUBLIC WORKS

6652 & 6666

INDIANA AVENUE
JANE STREET
TO
ARLINGTON AVENUE

DATE	SCALE 1" = 50'	APPROVED BY	NO. R-1608
DRAWN KARL	W.O.	DIRECTOR OF PUBLIC WORKS	
CHECKED	F.B. 487/22-31	DATE 10-11-72	SHEET 1 OF 1

INDEXED