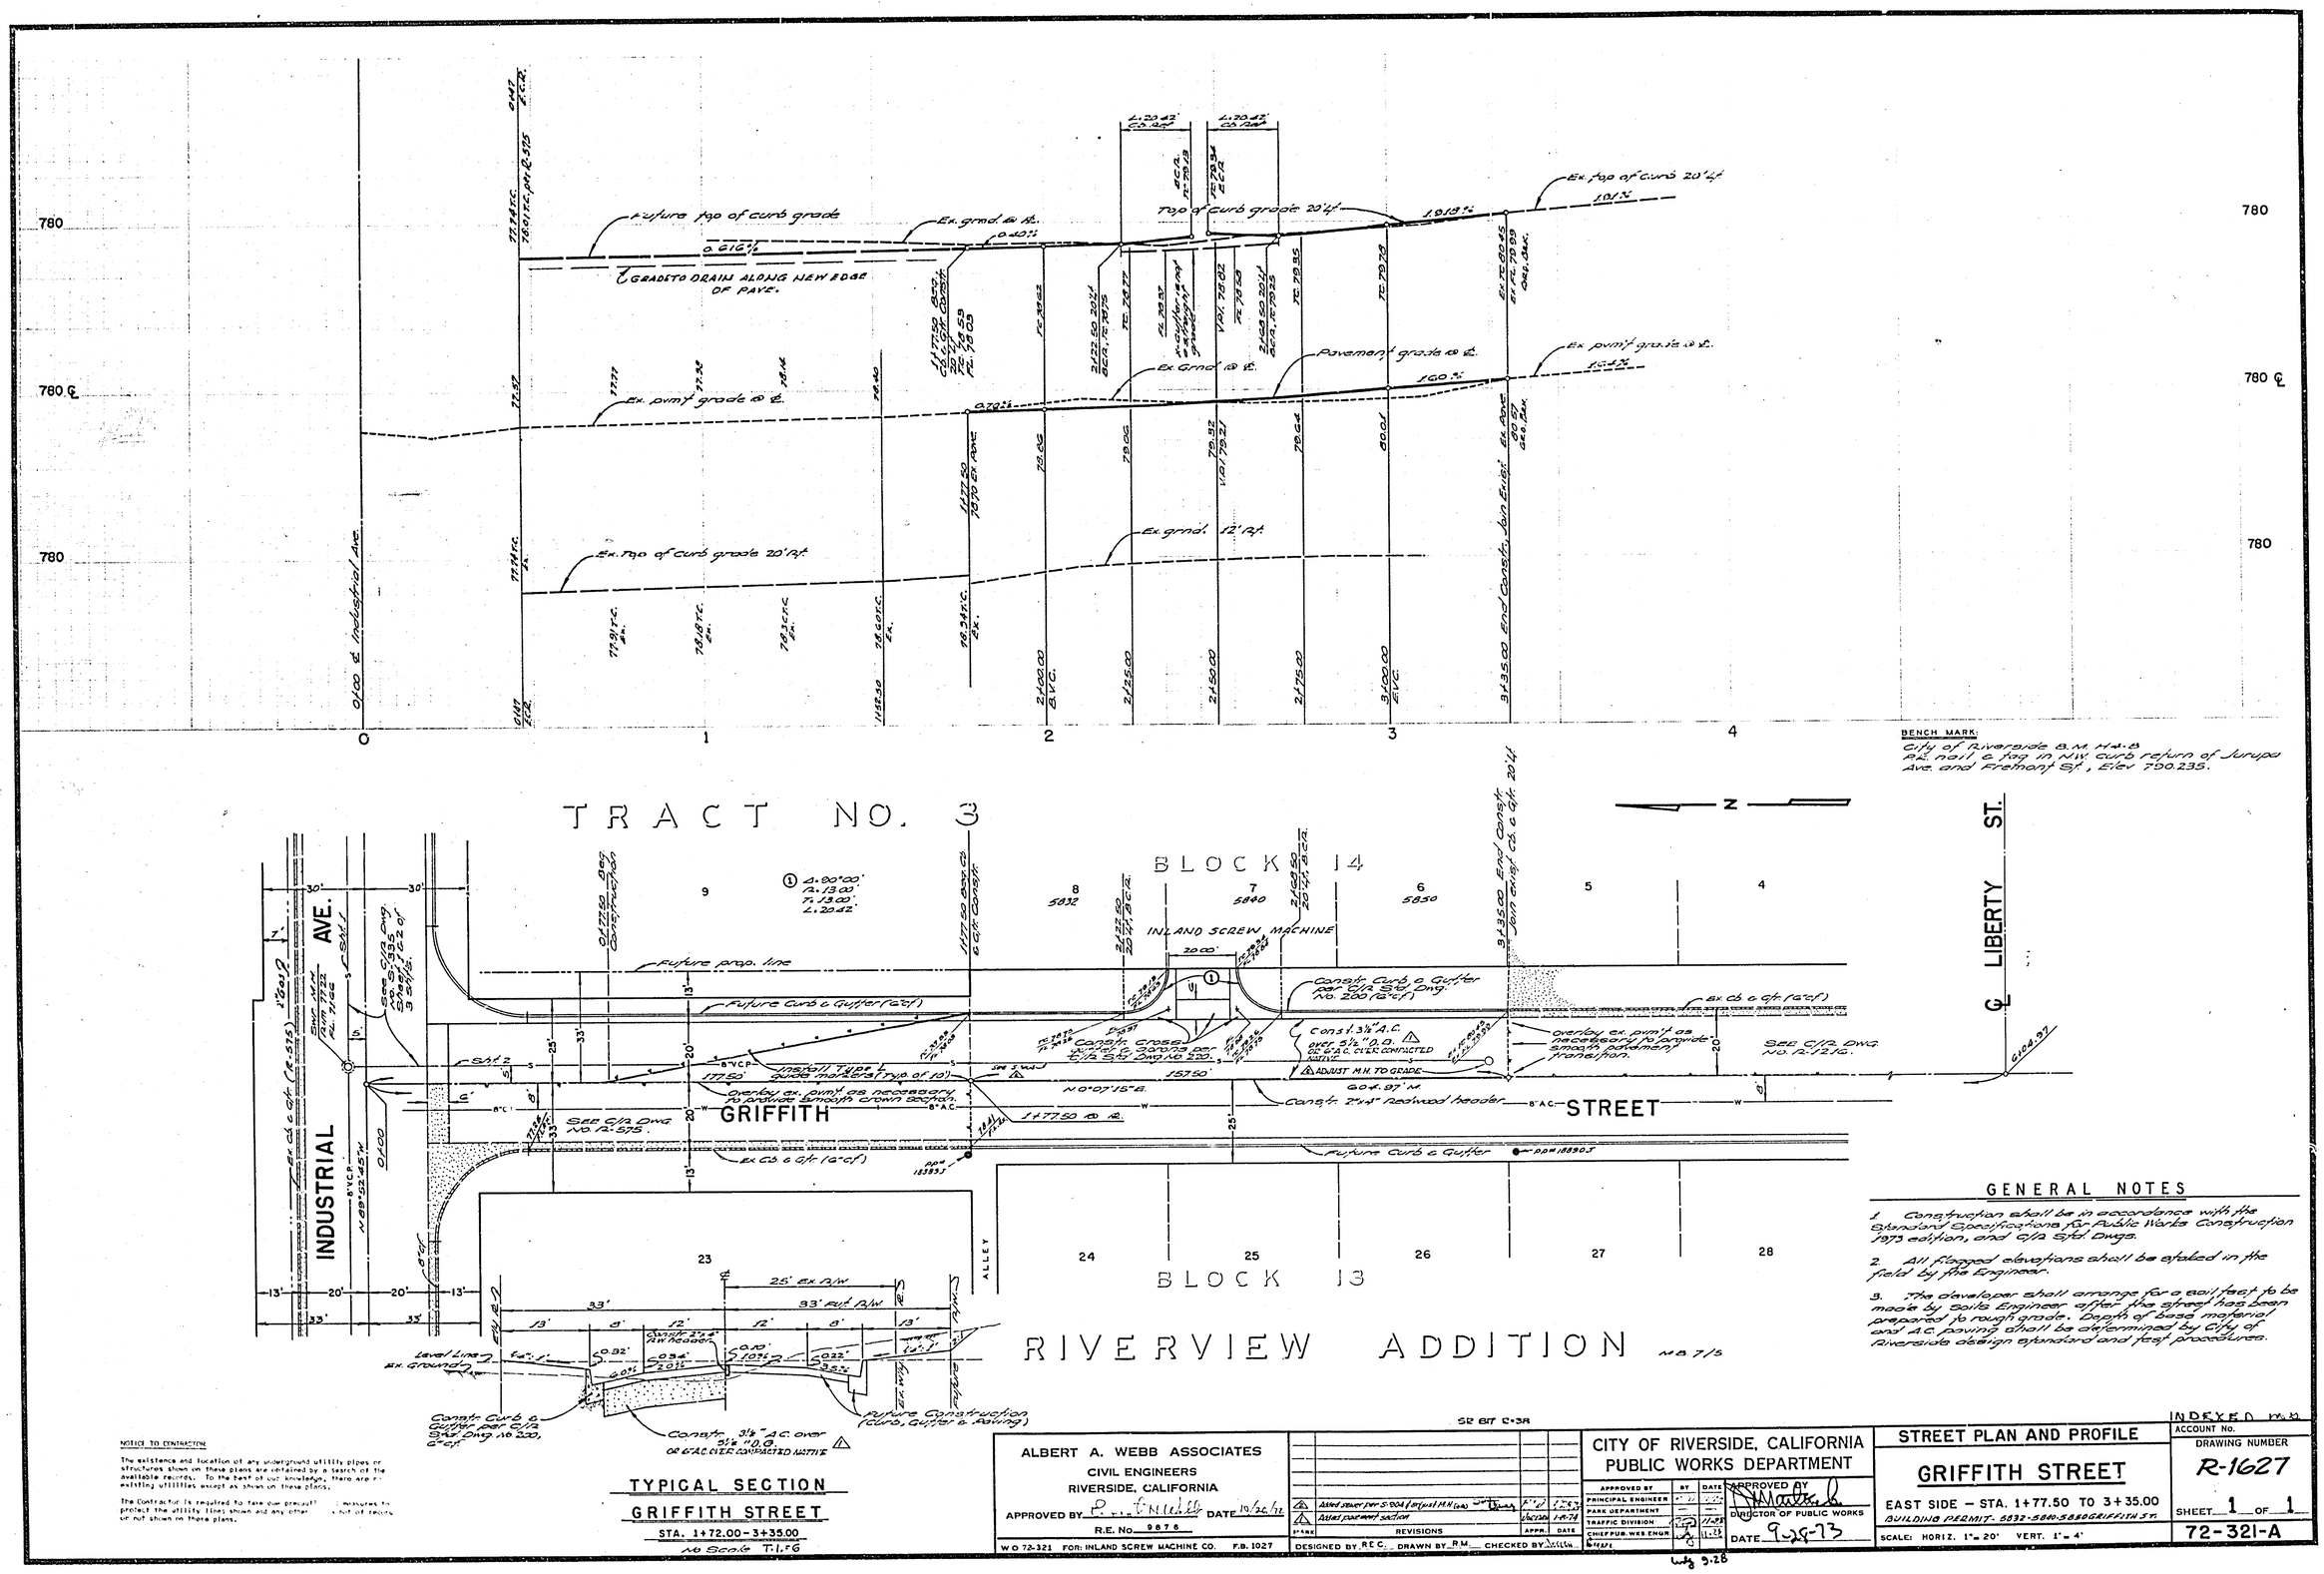

BENCH MARK:
City of Riverside B.M. H4-B
P.K. nail & tag in N.W. curb return of Jurupa Ave. and Fremont St., Elev 790.235.

GENERAL NOTES

1. Construction shall be in accordance with the Standard Specifications for Public Works Construction 1973 edition, and C/P Std. Dwgs.
2. All flowgad elevations shall be staked in the field by the Engineer.
3. The developer shall arrange for a soil test to be made by Soils Engineer after the street has been prepared to rough grade. Depth of base material and A.C. paving shall be determined by City of Riverside design standard and test procedures.

NOTICE TO CONTRACTOR

The existence and location of any underground utility pipes or structures shown on these plans are obtained by a search of the available records. To the best of our knowledge, there are no existing utilities except as shown on these plans.

The Contractor is required to take due precautionary measures to protect the utility lines shown and any other not of record or not shown on these plans.

SE BIT 2-38

ALBERT A. WEBB ASSOCIATES
CIVIL ENGINEERS
RIVERSIDE, CALIFORNIA

APPROVED BY P. Mitchell DATE 10/26/72
R.E. No. 9878
W.O. 72-321 FOR: INLAND SCREW MACHINE CO. F.B. 1027

Symbol	Revisions	Appr.	Date
2	Added sewer per S-004 & PP(p-1) M.H. (GA)		1-7-74
1	Added pavement section		1-4-74

DESIGNED BY R.E.C. DRAWN BY R.M. CHECKED BY

CITY OF RIVERSIDE, CALIFORNIA
PUBLIC WORKS DEPARTMENT

APPROVED BY	BY	DATE
PRINCIPAL ENGINEER		
PARK DEPARTMENT		
TRAFFIC DIVISION		11-28
CHIEF PUB. WKS. ENGR.		11-28

APPROVED BY
DIRECTOR OF PUBLIC WORKS
DATE 9-28-73

STREET PLAN AND PROFILE
GRIFFITH STREET
EAST SIDE – STA. 1+77.50 TO 3+35.00
BUILDING PERMIT - 5832-5880-5880 GRIFFITH ST.
SCALE: HORIZ. 1" = 20' VERT. 1" = 4'

INDEXED
ACCOUNT No.
DRAWING NUMBER R-1627
SHEET 1 OF 1
72-321-A