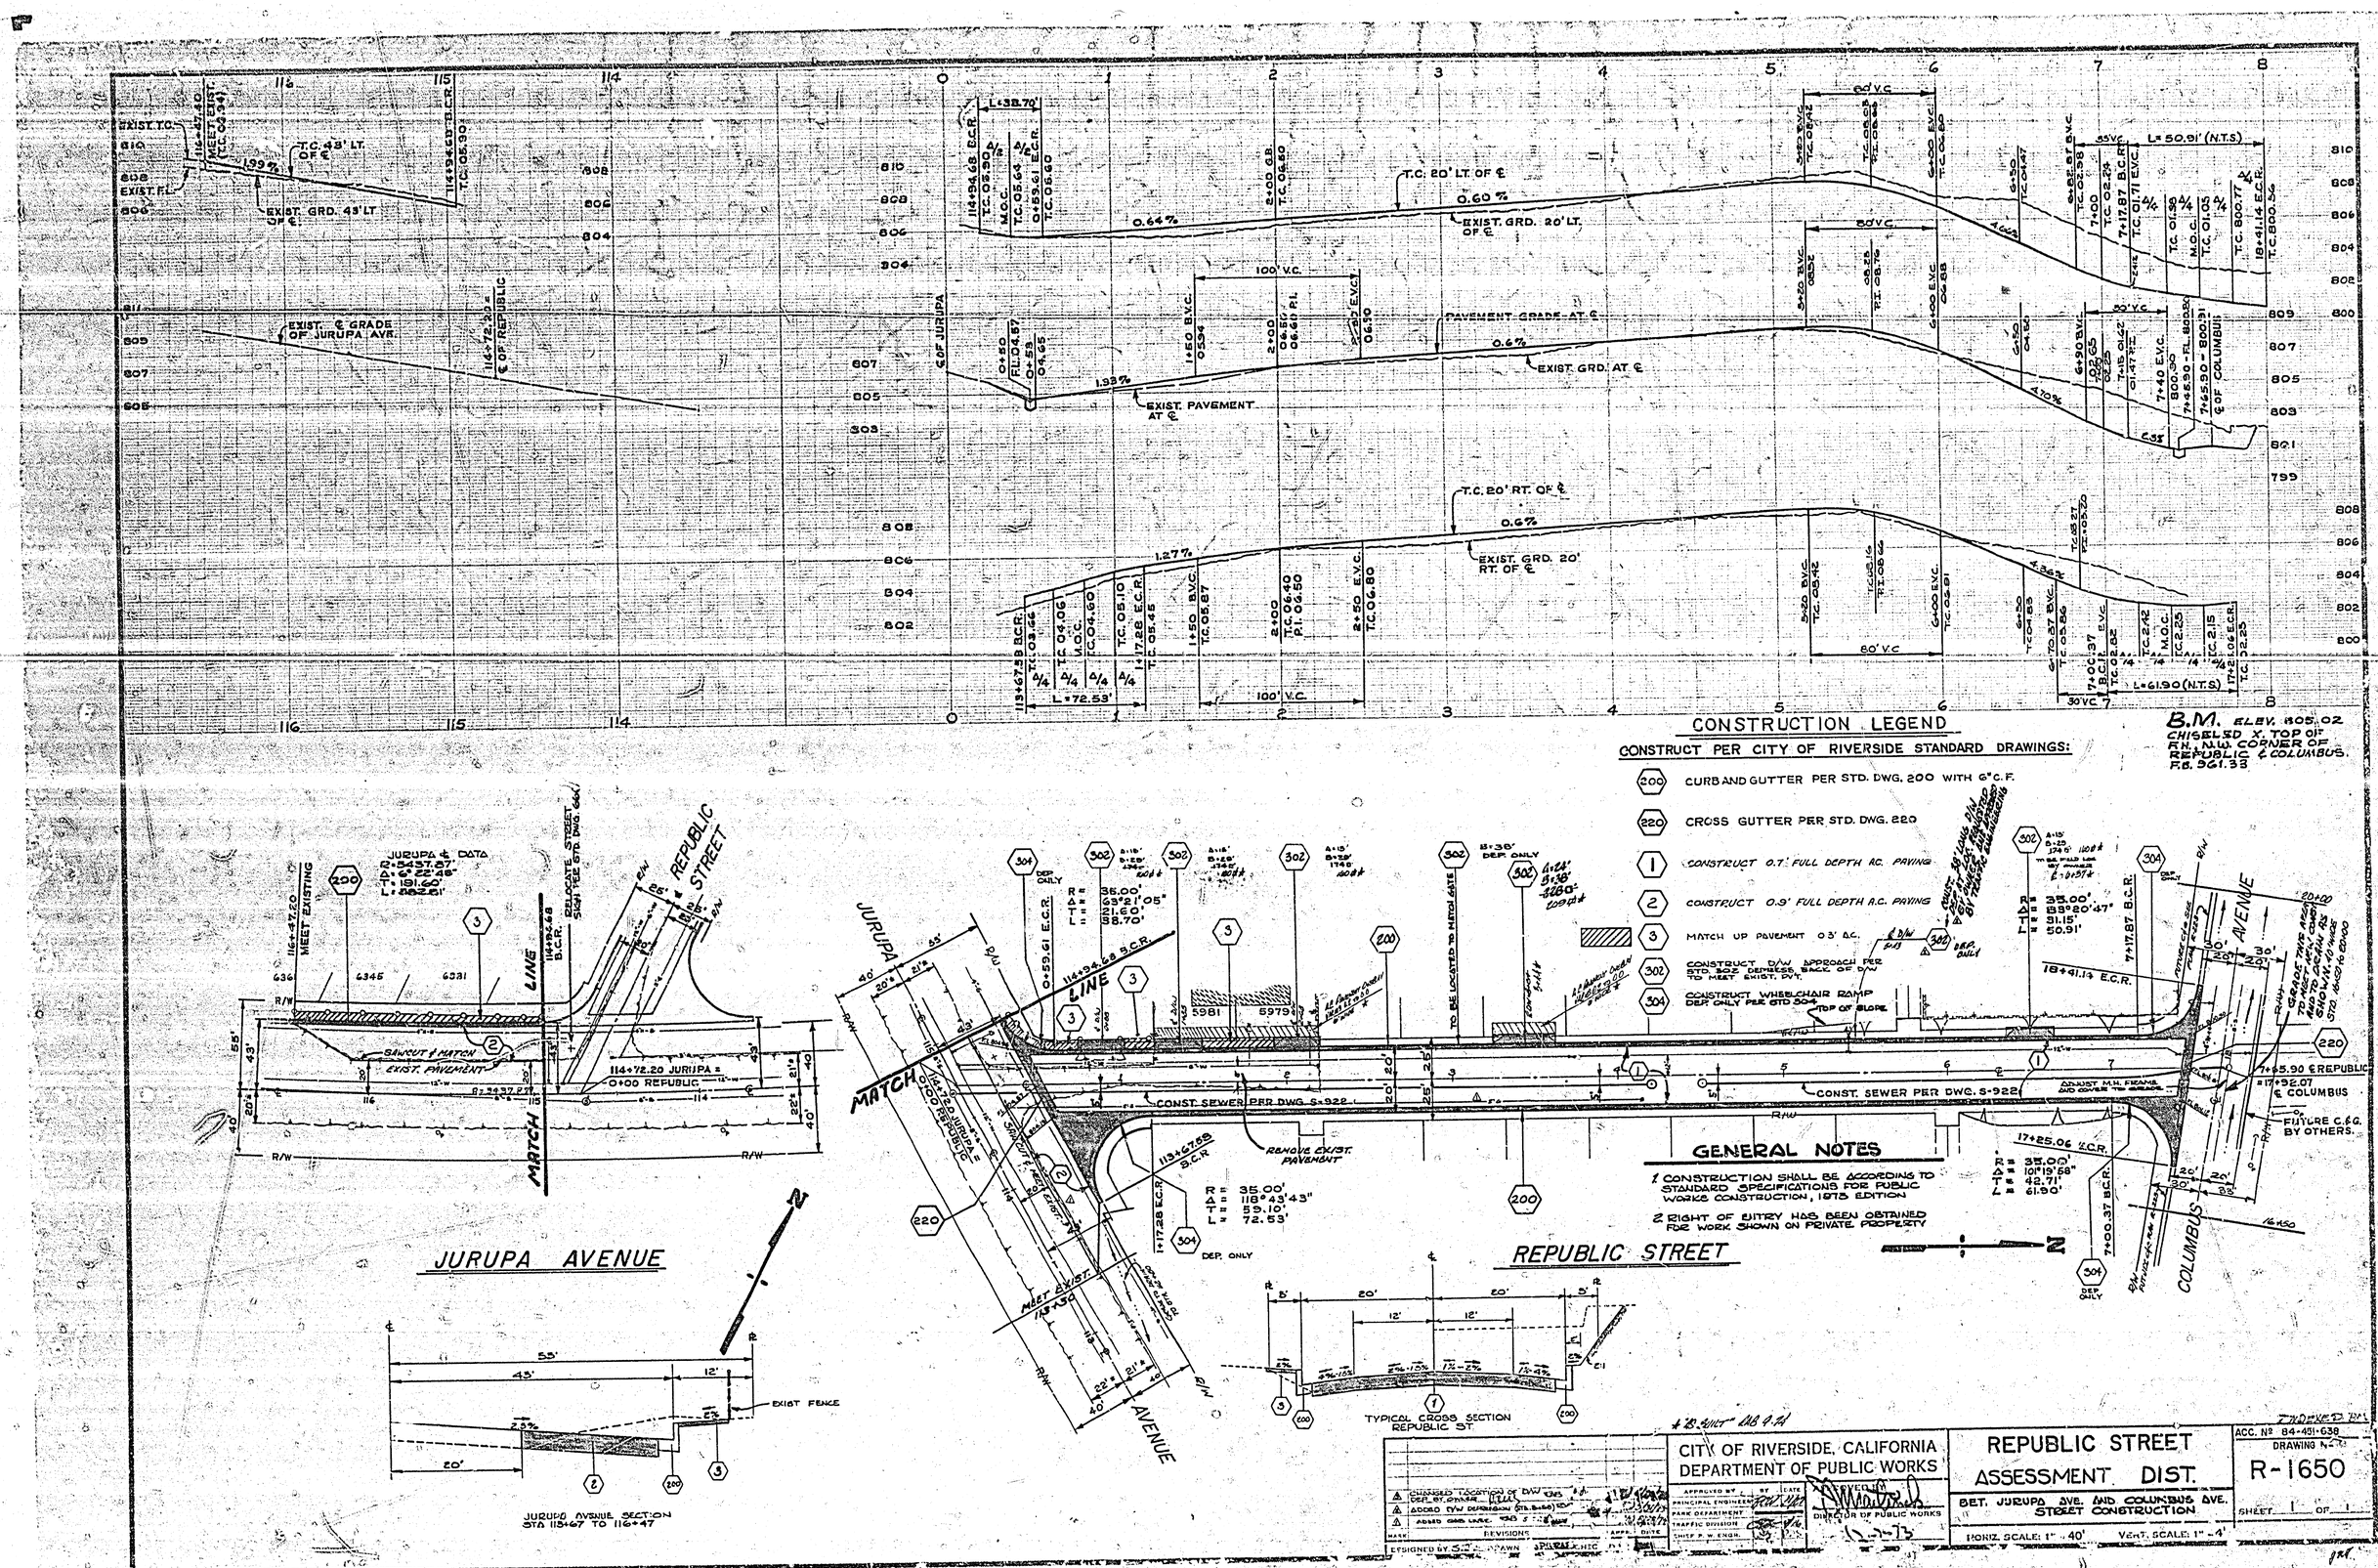

CONSTRUCTION LEGEND
CONSTRUCT PER CITY OF RIVERSIDE STANDARD DRAWINGS:
200 CURB AND GUTTER PER STD. DWG. 200 WITH 6" C.F.
220 CROSS GUTTER PER STD. DWG. 220
1 CONSTRUCT 0.7' FULL DEPTH A.C. PAVING
2 CONSTRUCT 0.9' FULL DEPTH A.C. PAVING
3 MATCH UP PAVEMENT 0.3' A.C.
302 CONSTRUCT D/W APPROACH PER STD. 302 DEPRESS. BACK OF D/W TO MEET EXIST. PVT.
304 CONSTRUCT WHEELCHAIR RAMP DEP. ONLY PER STD. 304
B.M. ELEV. 805.02 CHISELED X. TOP OF F.H., N.W. CORNER OF REPUBLIC & COLUMBUS. F.B. 961.33
GENERAL NOTES
1. CONSTRUCTION SHALL BE ACCORDING TO STANDARD SPECIFICATIONS FOR PUBLIC WORKS CONSTRUCTION, 1973 EDITION
2. RIGHT OF ENTRY HAS BEEN OBTAINED FOR WORK SHOWN ON PRIVATE PROPERTY
JURUPA AVENUE
REPUBLIC STREET
JURUPA AVENUE SECTION STA 113+67 TO 116+47
TYPICAL CROSS SECTION REPUBLIC ST.
CITY OF RIVERSIDE, CALIFORNIA
DEPARTMENT OF PUBLIC WORKS
REPUBLIC STREET ASSESSMENT DIST.
BET. JURUPA AVE. AND COLUMBUS AVE. STREET CONSTRUCTION
ACC. Nº 84-451-638
DRAWING Nº
R-1650
SHEET 1 OF 1
HORIZ. SCALE: 1" = 40'
VERT. SCALE: 1" = 4'