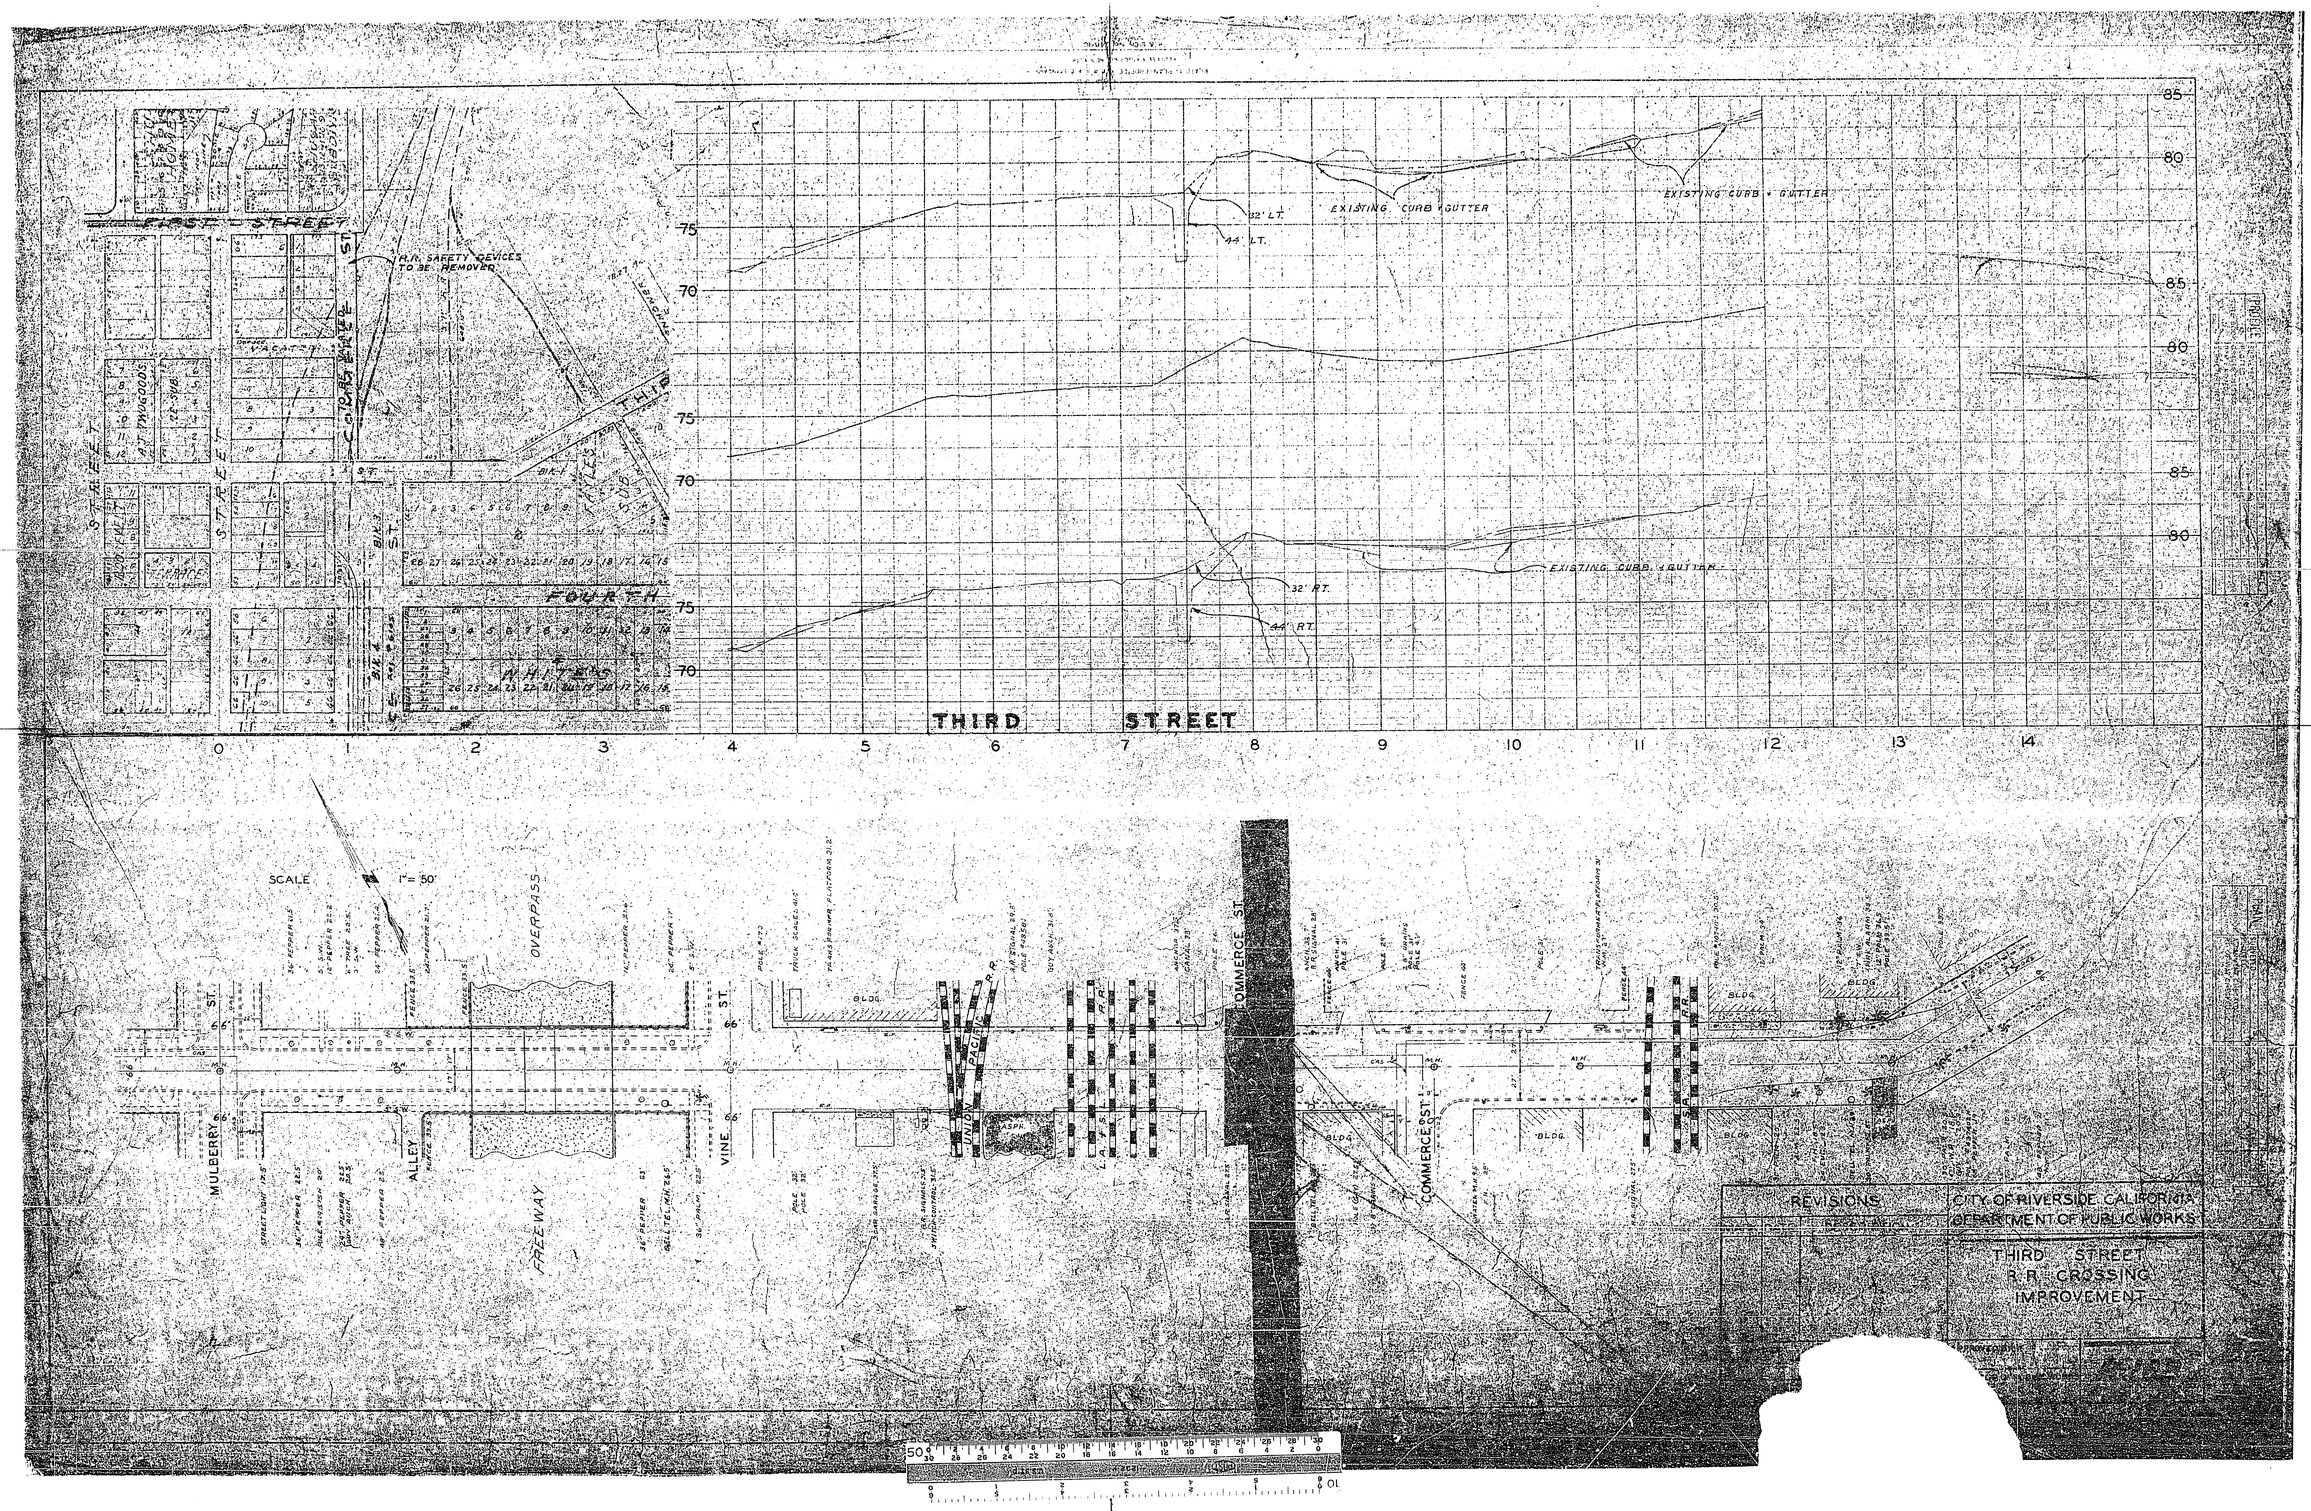

FIRST STREET
R.R. SAFETY DEVICES TO BE REMOVED
CORDERY ST.
THIRD
FOURTH
WHITES
STREET
EXISTING CURB & GUTTER
32' LT.
44' LT.
32' RT.
44' RT.
THIRD STREET
SCALE 1" = 50'
OVERPASS
FREEWAY
MULBERRY ST.
ALLEY
VINE ST.
COMMERCE ST.
UNION PACIFIC R.R.
REVISIONS
CITY OF RIVERSIDE CALIFORNIA
DEPARTMENT OF PUBLIC WORKS
THIRD STREET
R.R. CROSSING
IMPROVEMENT