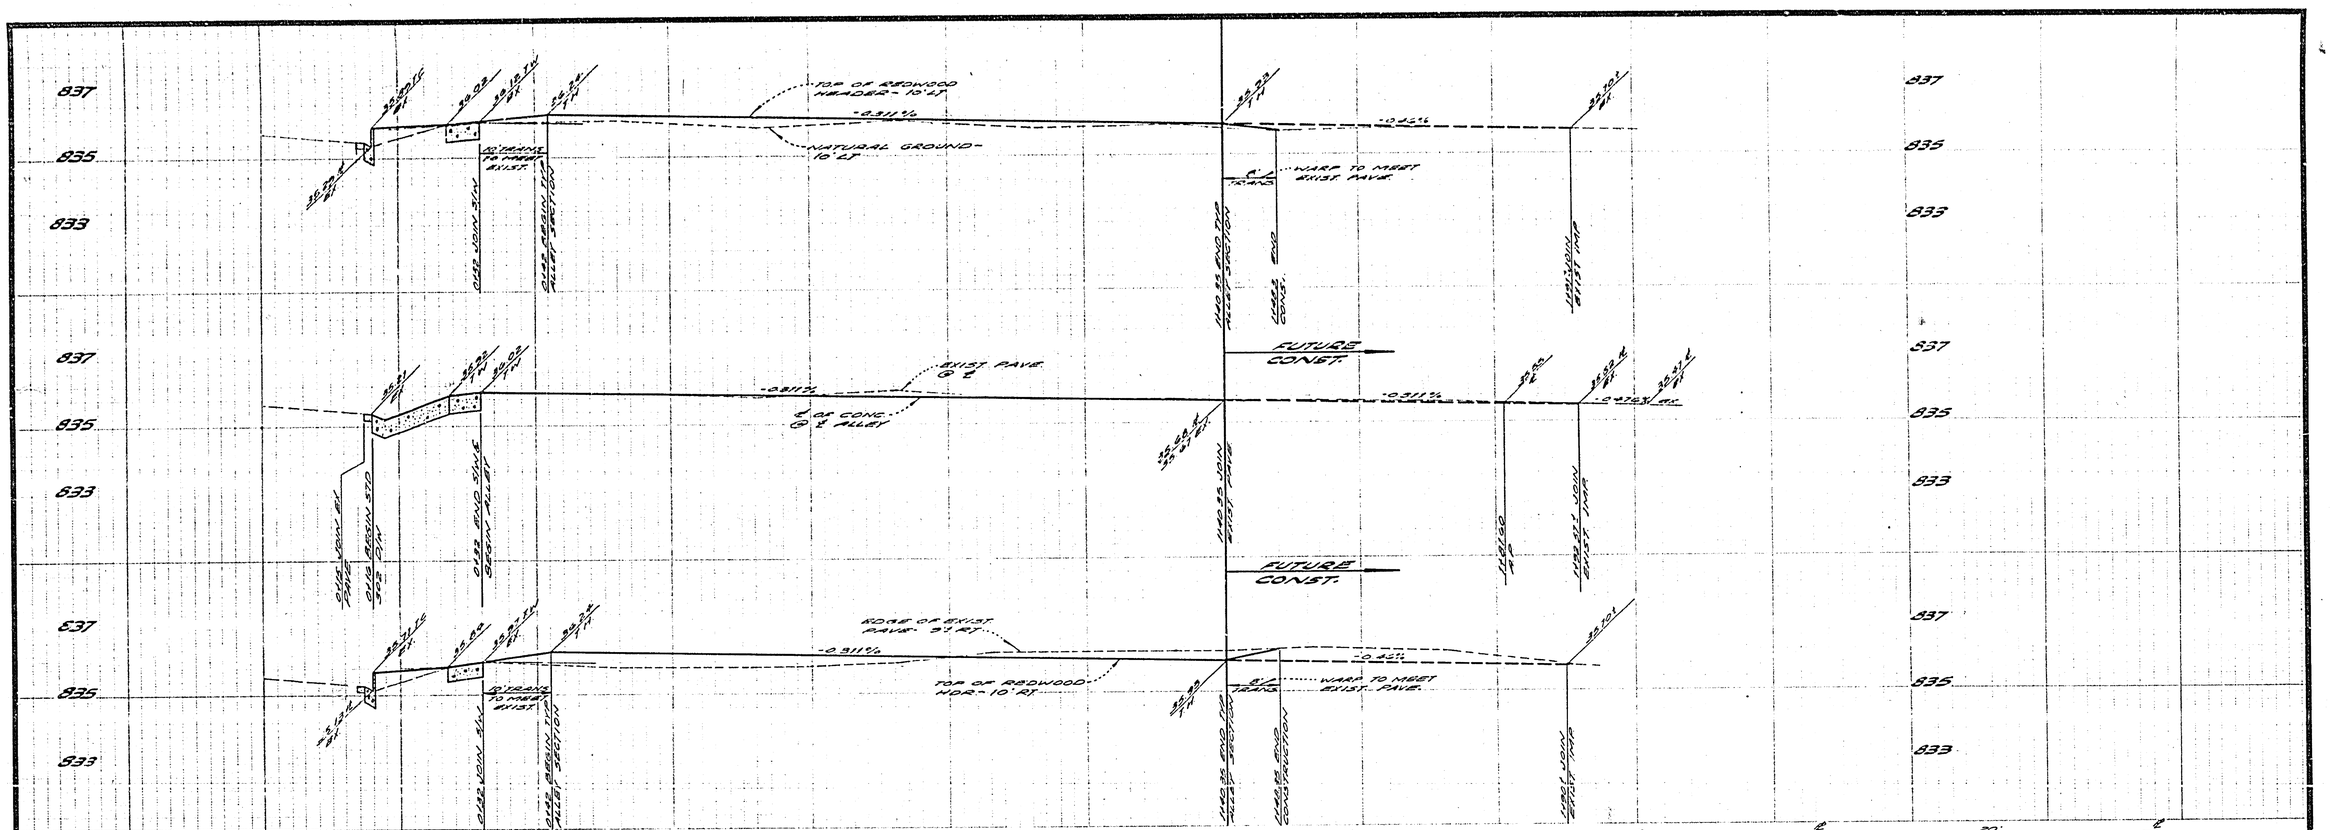

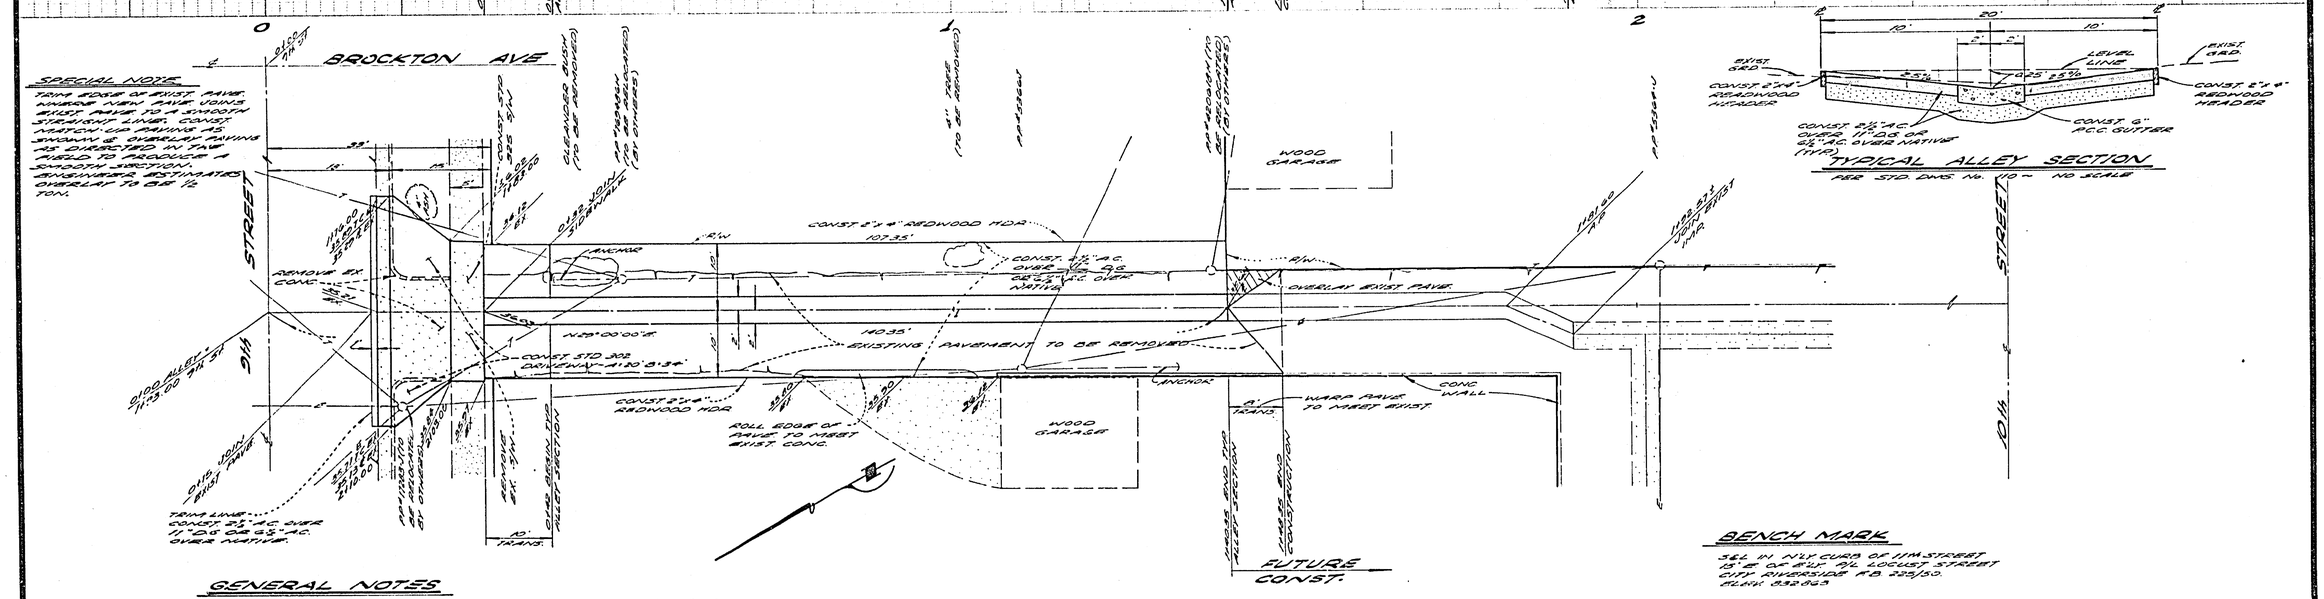

GENERAL NOTES

1. CONSTRUCTION SHALL BE IN ACCORDANCE WITH THE STANDARD SPECIFICATIONS FOR PUBLIC WORKS CONSTRUCTION - 1970 EDITION & CITY OF RIVERSIDE STANDARD DRAWINGS.
2. IT SHALL BE THE RESPONSIBILITY OF THE CONTRACTOR TO CLEAR THE AREA OF WORK IN ACCORDANCE WITH PROVISIONS OF LAW AS IT AFFECTS EACH UTILITY INCLUDING IRRIGATION LINES AND APPURTENANCES AND AT NO COST TO THE CITY.
3. ALL FL. SRD ELEVATIONS SHALL BE STAKED IN THE FIELD BY THE ENGINEER.

BENCH MARK

SEE IN NW CURB OF 11TH STREET 15'± OF ELC. PL. LOCUST STREET CITY RIVERSIDE F.B. 225/50.
ELEV. 832.053

ALBERT A. WEBB ASSOCIATES CIVIL ENGINEERS RIVERSIDE, CALIFORNIA APPROVED BY Donald H. Webb DATE 6/8/73 R.E. No. 2872	MARK / REVISIONS / APPR. / DATE	CITY OF RIVERSIDE, CALIFORNIA PUBLIC WORKS DEPARTMENT	STREET PLAN AND PROFILE ALLEY SOUTH OF 9th STREET BETWEEN BROCKTON AVE. AND LOCUST STREET ZONING CASE - R-77-701
W.O. 73-63 FOR: BROWN & RANDOM F.B. 1089	DESIGNED BY RLT DRAWN BY RLT CHECKED BY RRC	APPROVED BY / BY / DATE PRINCIPAL ENGINEER / RRC / 7-9-73 PARK DEPARTMENT / RDS / 7-9-73 TRAFFIC DIVISION / CC / 7-11-73 CHIEF PUB WKS ENGR / WSML APPROVED BY William D. Gordon DIRECTOR OF PUBLIC WORKS DATE 7/10/73	ACCOUNT No. 73-63 DRAWING NUMBER R-1697 SHEET 1 OF 1 SCALE: HORIZ. 1"=10' VERT. 1"=5' 73-63-A