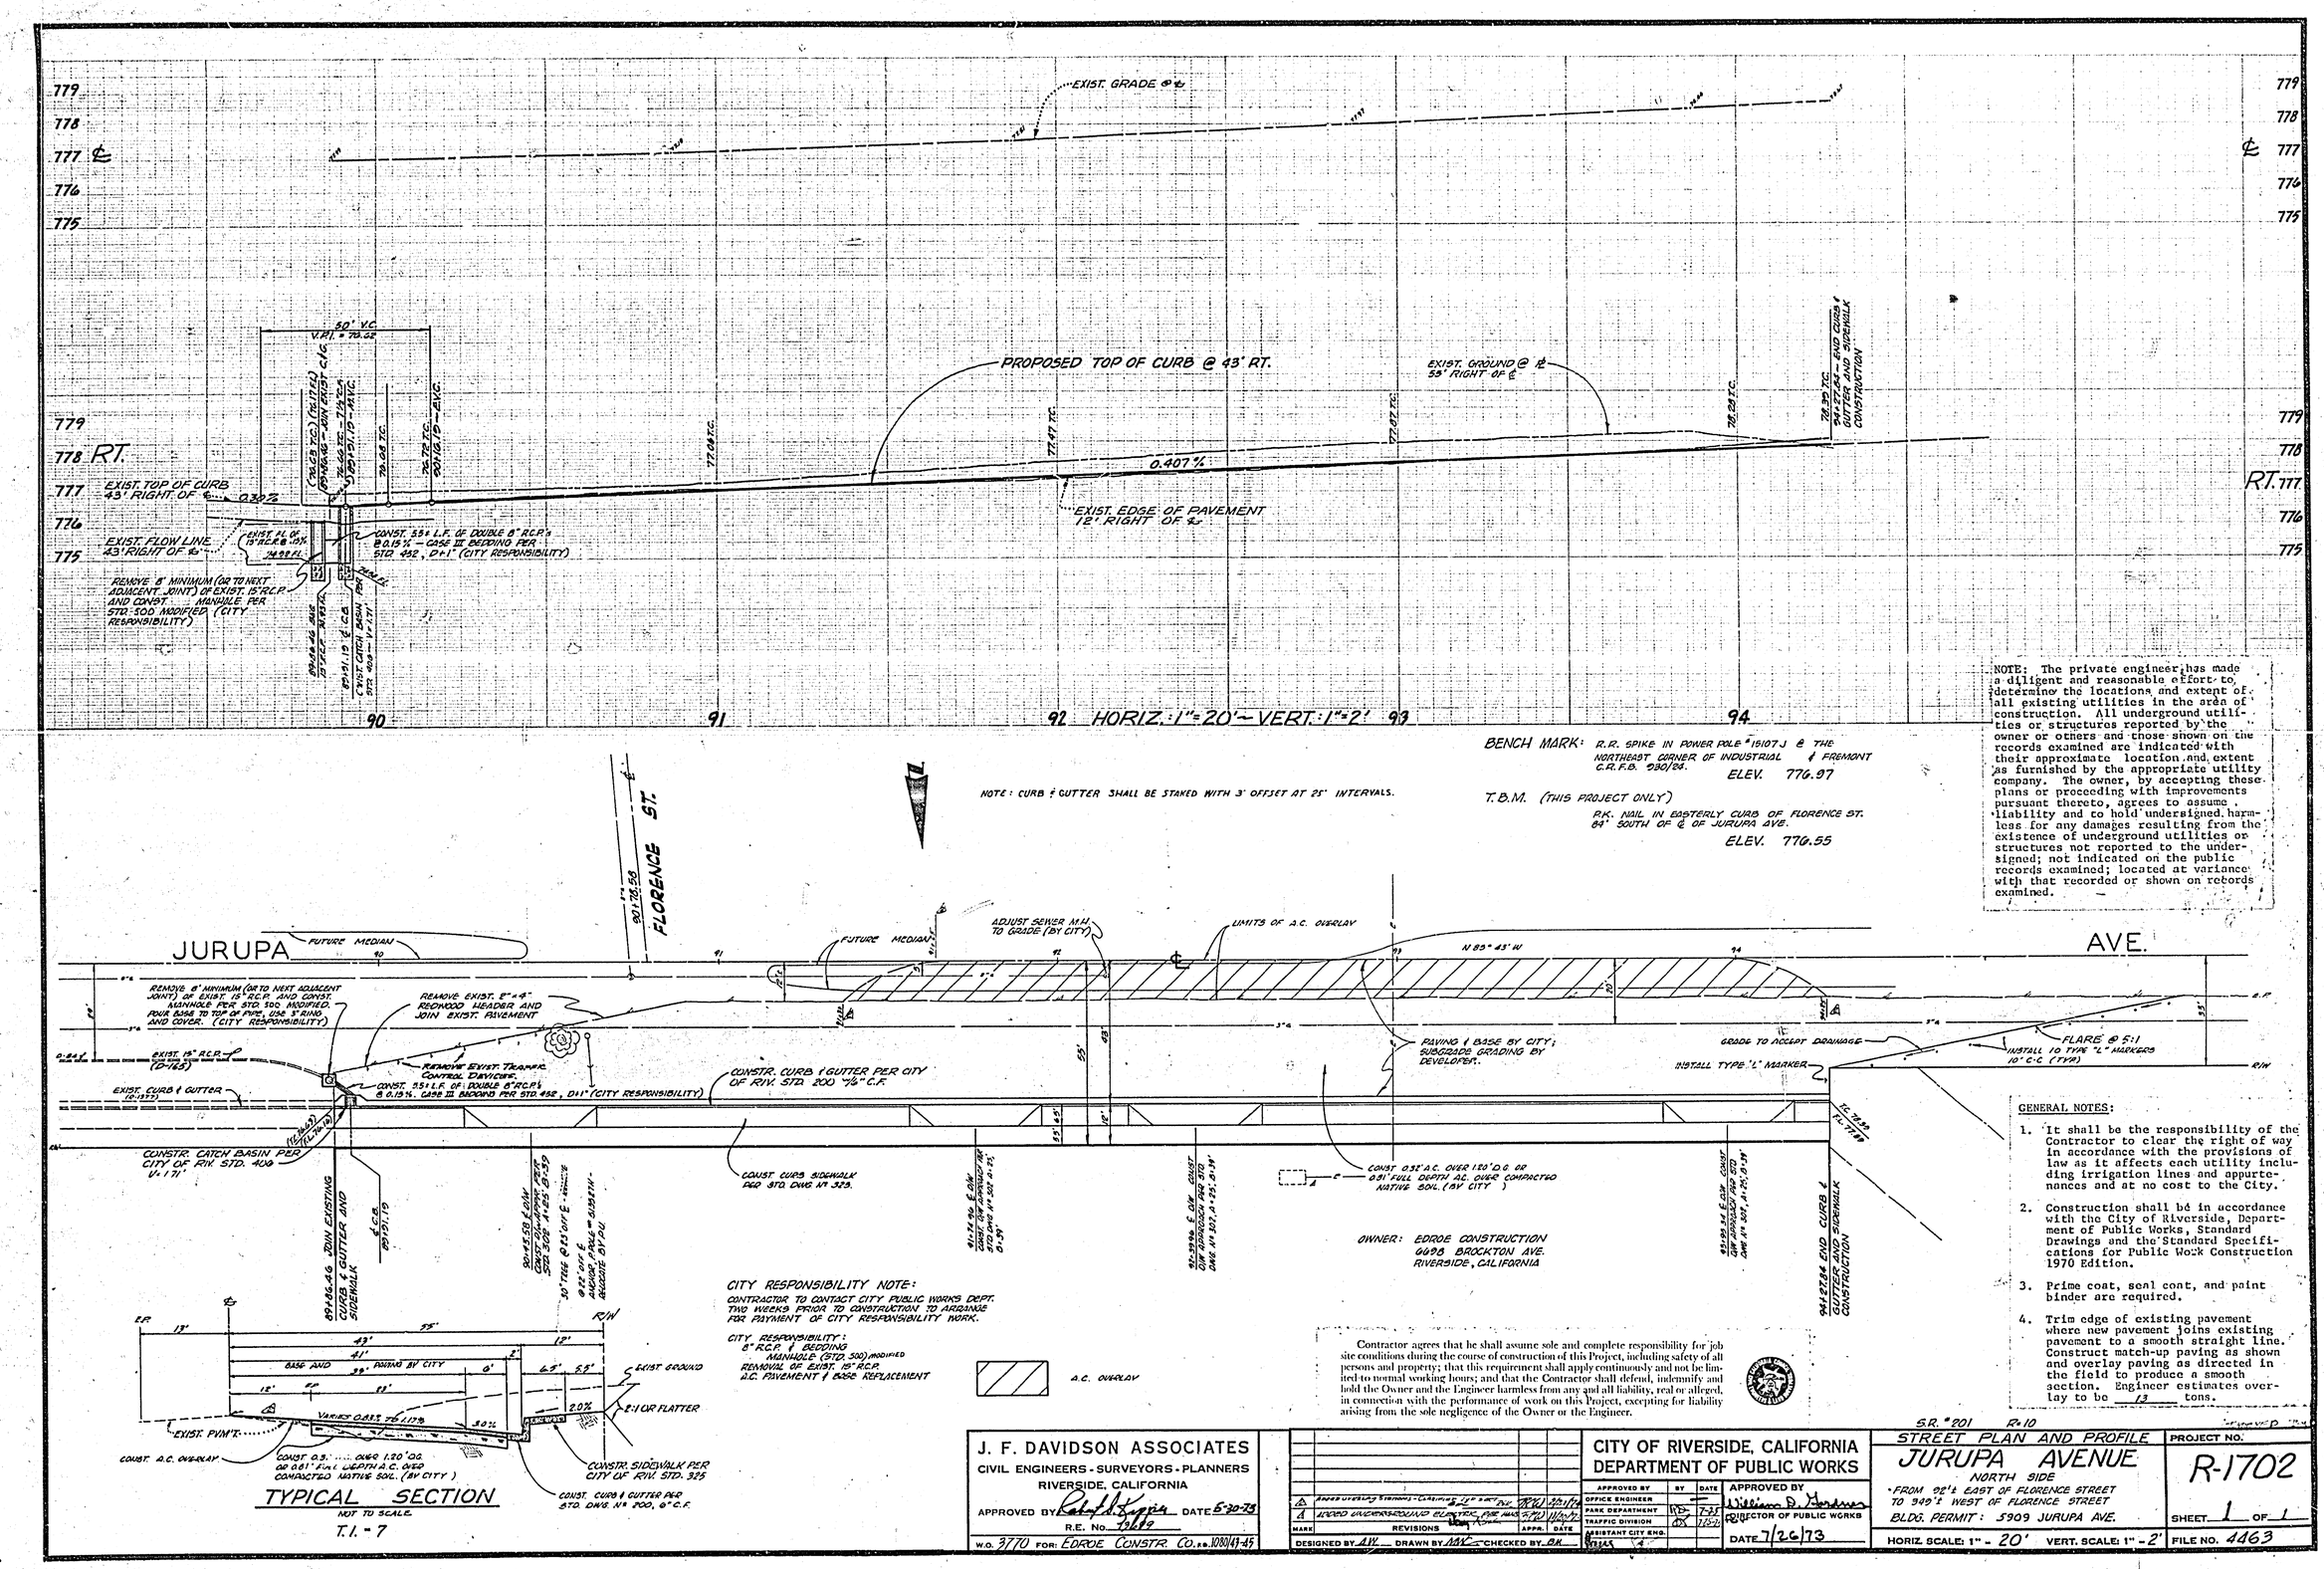

GENERAL NOTES:

1. It shall be the responsibility of the Contractor to clear the right of way in accordance with the provisions of law as it affects each utility including irrigation lines and appurtenances and at no cost to the City.
2. Construction shall be in accordance with the City of Riverside, Department of Public Works, Standard Drawings and the Standard Specifications for Public Work Construction 1970 Edition.
3. Prime coat, seal coat, and paint binder are required.
4. Trim edge of existing pavement where new pavement joins existing pavement to a smooth straight line. Construct match-up paving as shown and overlay paving as directed in the field to produce a smooth section. Engineer estimates overlay to be 13 tons.

Contractor agrees that he shall assume sole and complete responsibility for job site conditions during the course of construction of this Project, including safety of all persons and property; that this requirement shall apply continuously and not be limited to normal working hours; and that the Contractor shall defend, indemnify and hold the Owner and the Engineer harmless from any and all liability, real or alleged, in connection with the performance of work on this Project, excepting for liability arising from the sole negligence of the Owner or the Engineer.

J. F. DAVIDSON ASSOCIATES
CIVIL ENGINEERS - SURVEYORS - PLANNERS
RIVERSIDE, CALIFORNIA
APPROVED BY Robert Lagier DATE 5-30-73
R.E. No. 7869
W.O. 3770 FOR: EDROE CONSTR. CO. B.B. 1088/43-45

MARK	REVISIONS	APPR.	DATE
3	Added utility stations - Curbing 4" x 8"	RW	7/31/73
2	ADDED UNDERGROUND ELECTRIC FOR MAIL STAND	RW	11/20/73

DESIGNED BY AW DRAWN BY MK CHECKED BY DR

CITY OF RIVERSIDE, CALIFORNIA
DEPARTMENT OF PUBLIC WORKS

APPROVED BY	BY	DATE
OFFICE ENGINEER		
PARK DEPARTMENT		7-25
TRAFFIC DIVISION		7-25-73
ASSISTANT CITY ENG.		
CITY ENG.		

APPROVED BY William D. Gardner
DIRECTOR OF PUBLIC WORKS
DATE 7/26/73

S.R. #201 R-10

STREET PLAN AND PROFILE
JURUPA AVENUE
NORTH SIDE
FROM 92'± EAST OF FLORENCE STREET TO 940'± WEST OF FLORENCE STREET
BLDG. PERMIT: 5909 JURUPA AVE.
HORIZ. SCALE: 1" - 20' VERT. SCALE: 1" - 2'

PROJECT NO. R-1702
SHEET 1 OF 1
FILE NO. 4463