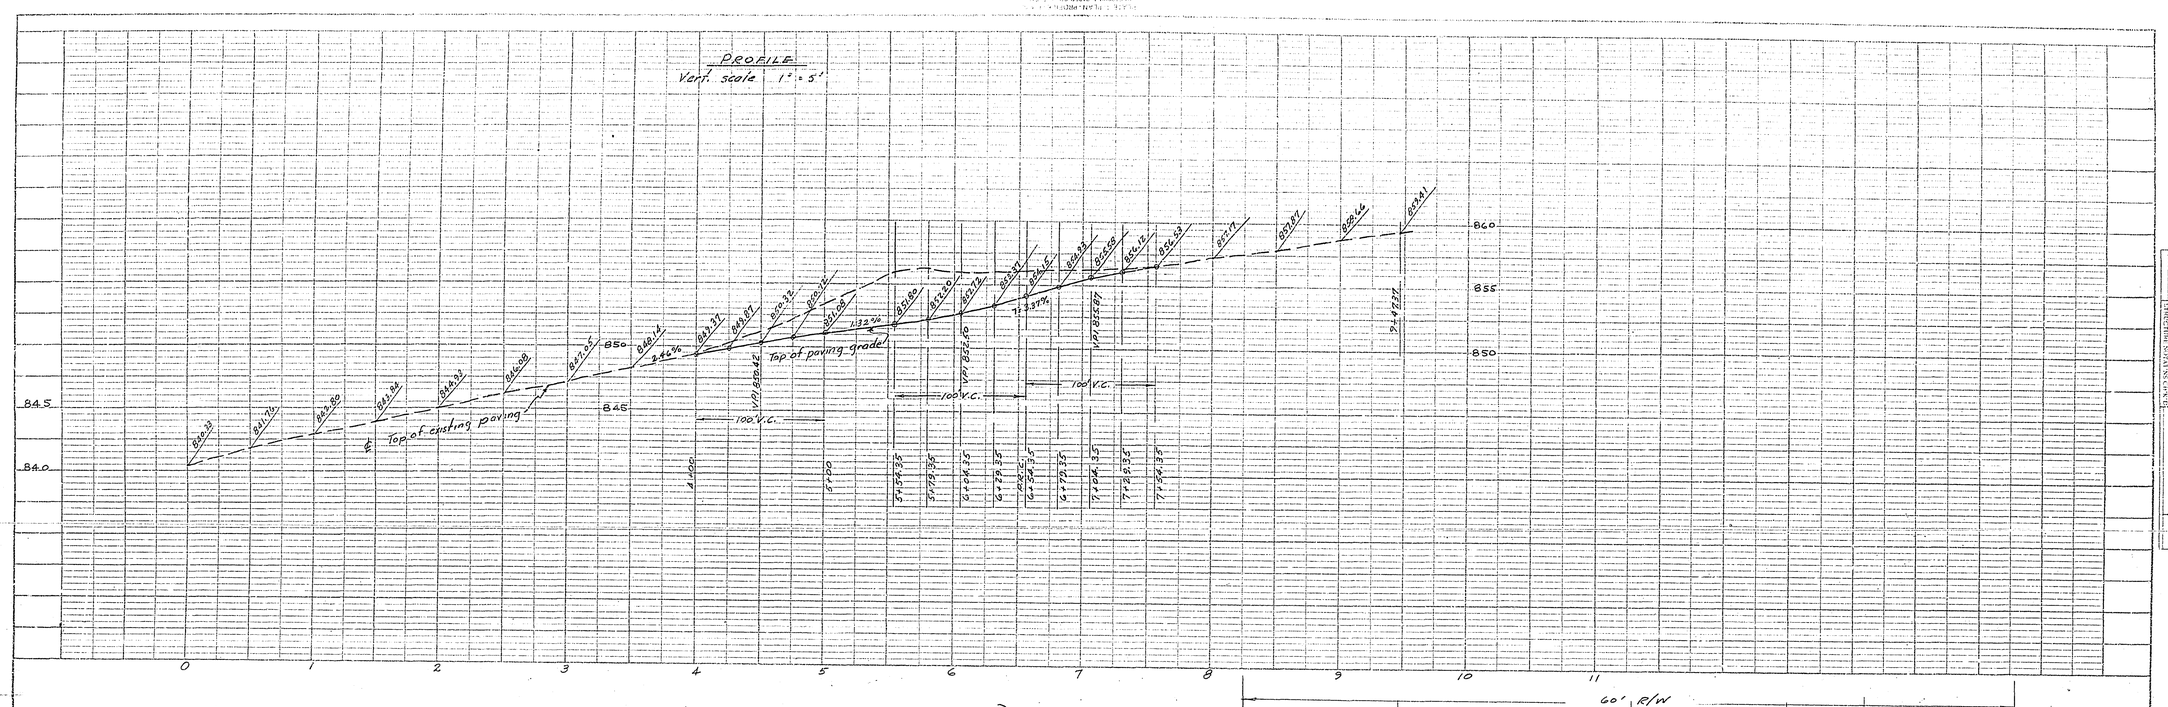

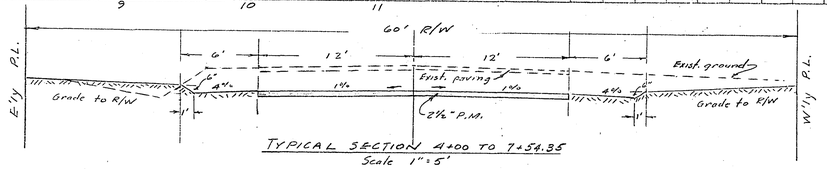

TYPICAL SECTION 4+00 TO 7+54.35
Scale 1" = 5'

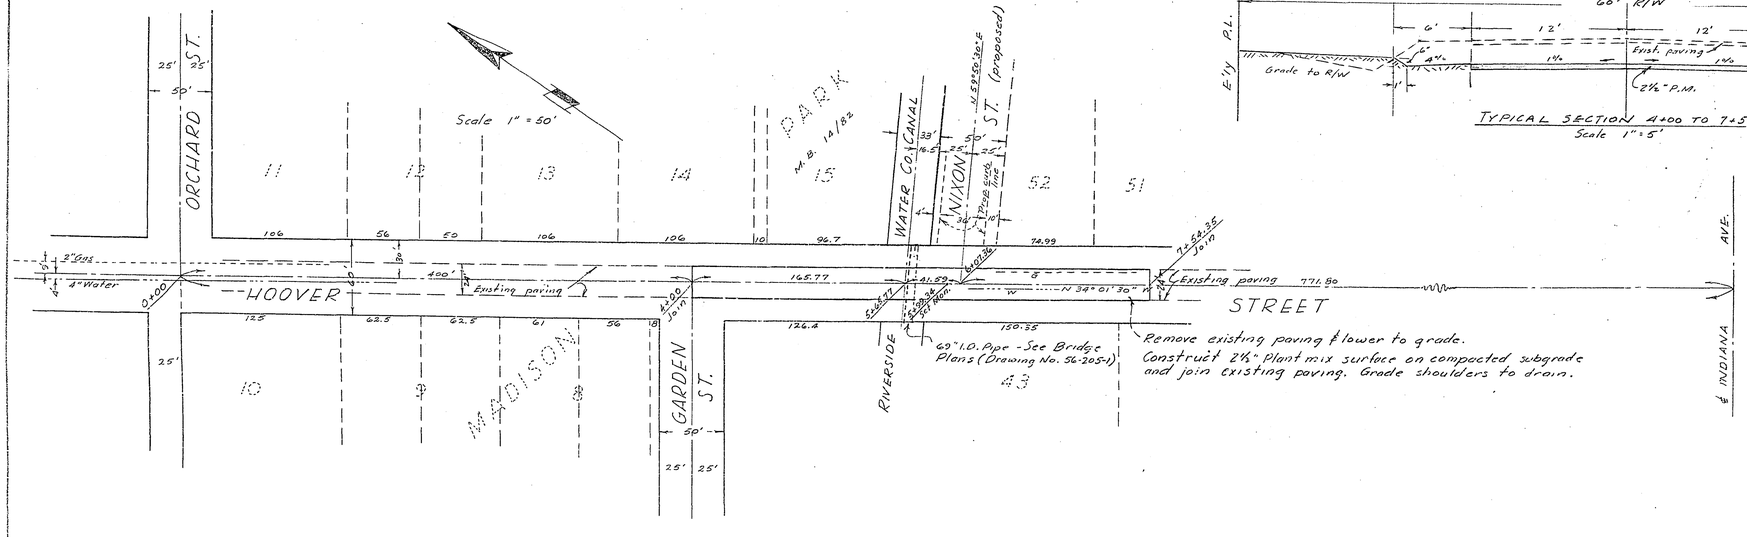

BENCH MARK - P.K. in lead, NW curb at Orchard & Hoover 839.74

CONSTRUCTION to be in accordance with Standards & Specifications of the City of Riverside Dept. of Public Works.

ESTIMATE OF QUANTITIES

P.M. Surfacing 8504 sq. ft.

ALBERT A. WEBB ASSOCIATES
CIVIL ENGINEERS — RIVERSIDE, CALIFORNIA
APPROVED Ernest N. Webb DATE
R.E. 9876

CITY OF RIVERSIDE, CALIFORNIA
DEPARTMENT OF PUBLIC WORKS

STREET PLAN & PROFILE
OF
HOOVER STREET
FROM
ORCHARD ST. TO NIXON ST.

HORIZ. SCALE 1" = 50' VERT. SCALE 1" = 5'

APPROVED BY
DIRECTOR OF PUBLIC WORKS
DATE Jan. 13, 1958

NO. R-171

SHEET 1 OF 1

F.B. 321
W.O. 56-160 J.B.

D.N. 56-205-3

PROFILE
NOTE BOOK NO.
SURVEYED
PLOTTED
GRADES CHECKED
B.M. NOTED
CHECKED
STRUCTURE NOTATIONS CHECKED
BY
DATE

PLAN
NOTE BOOK NO.
SURVEYED
PLOTTED
ALIGNMENT CHECKED
BY
DATE