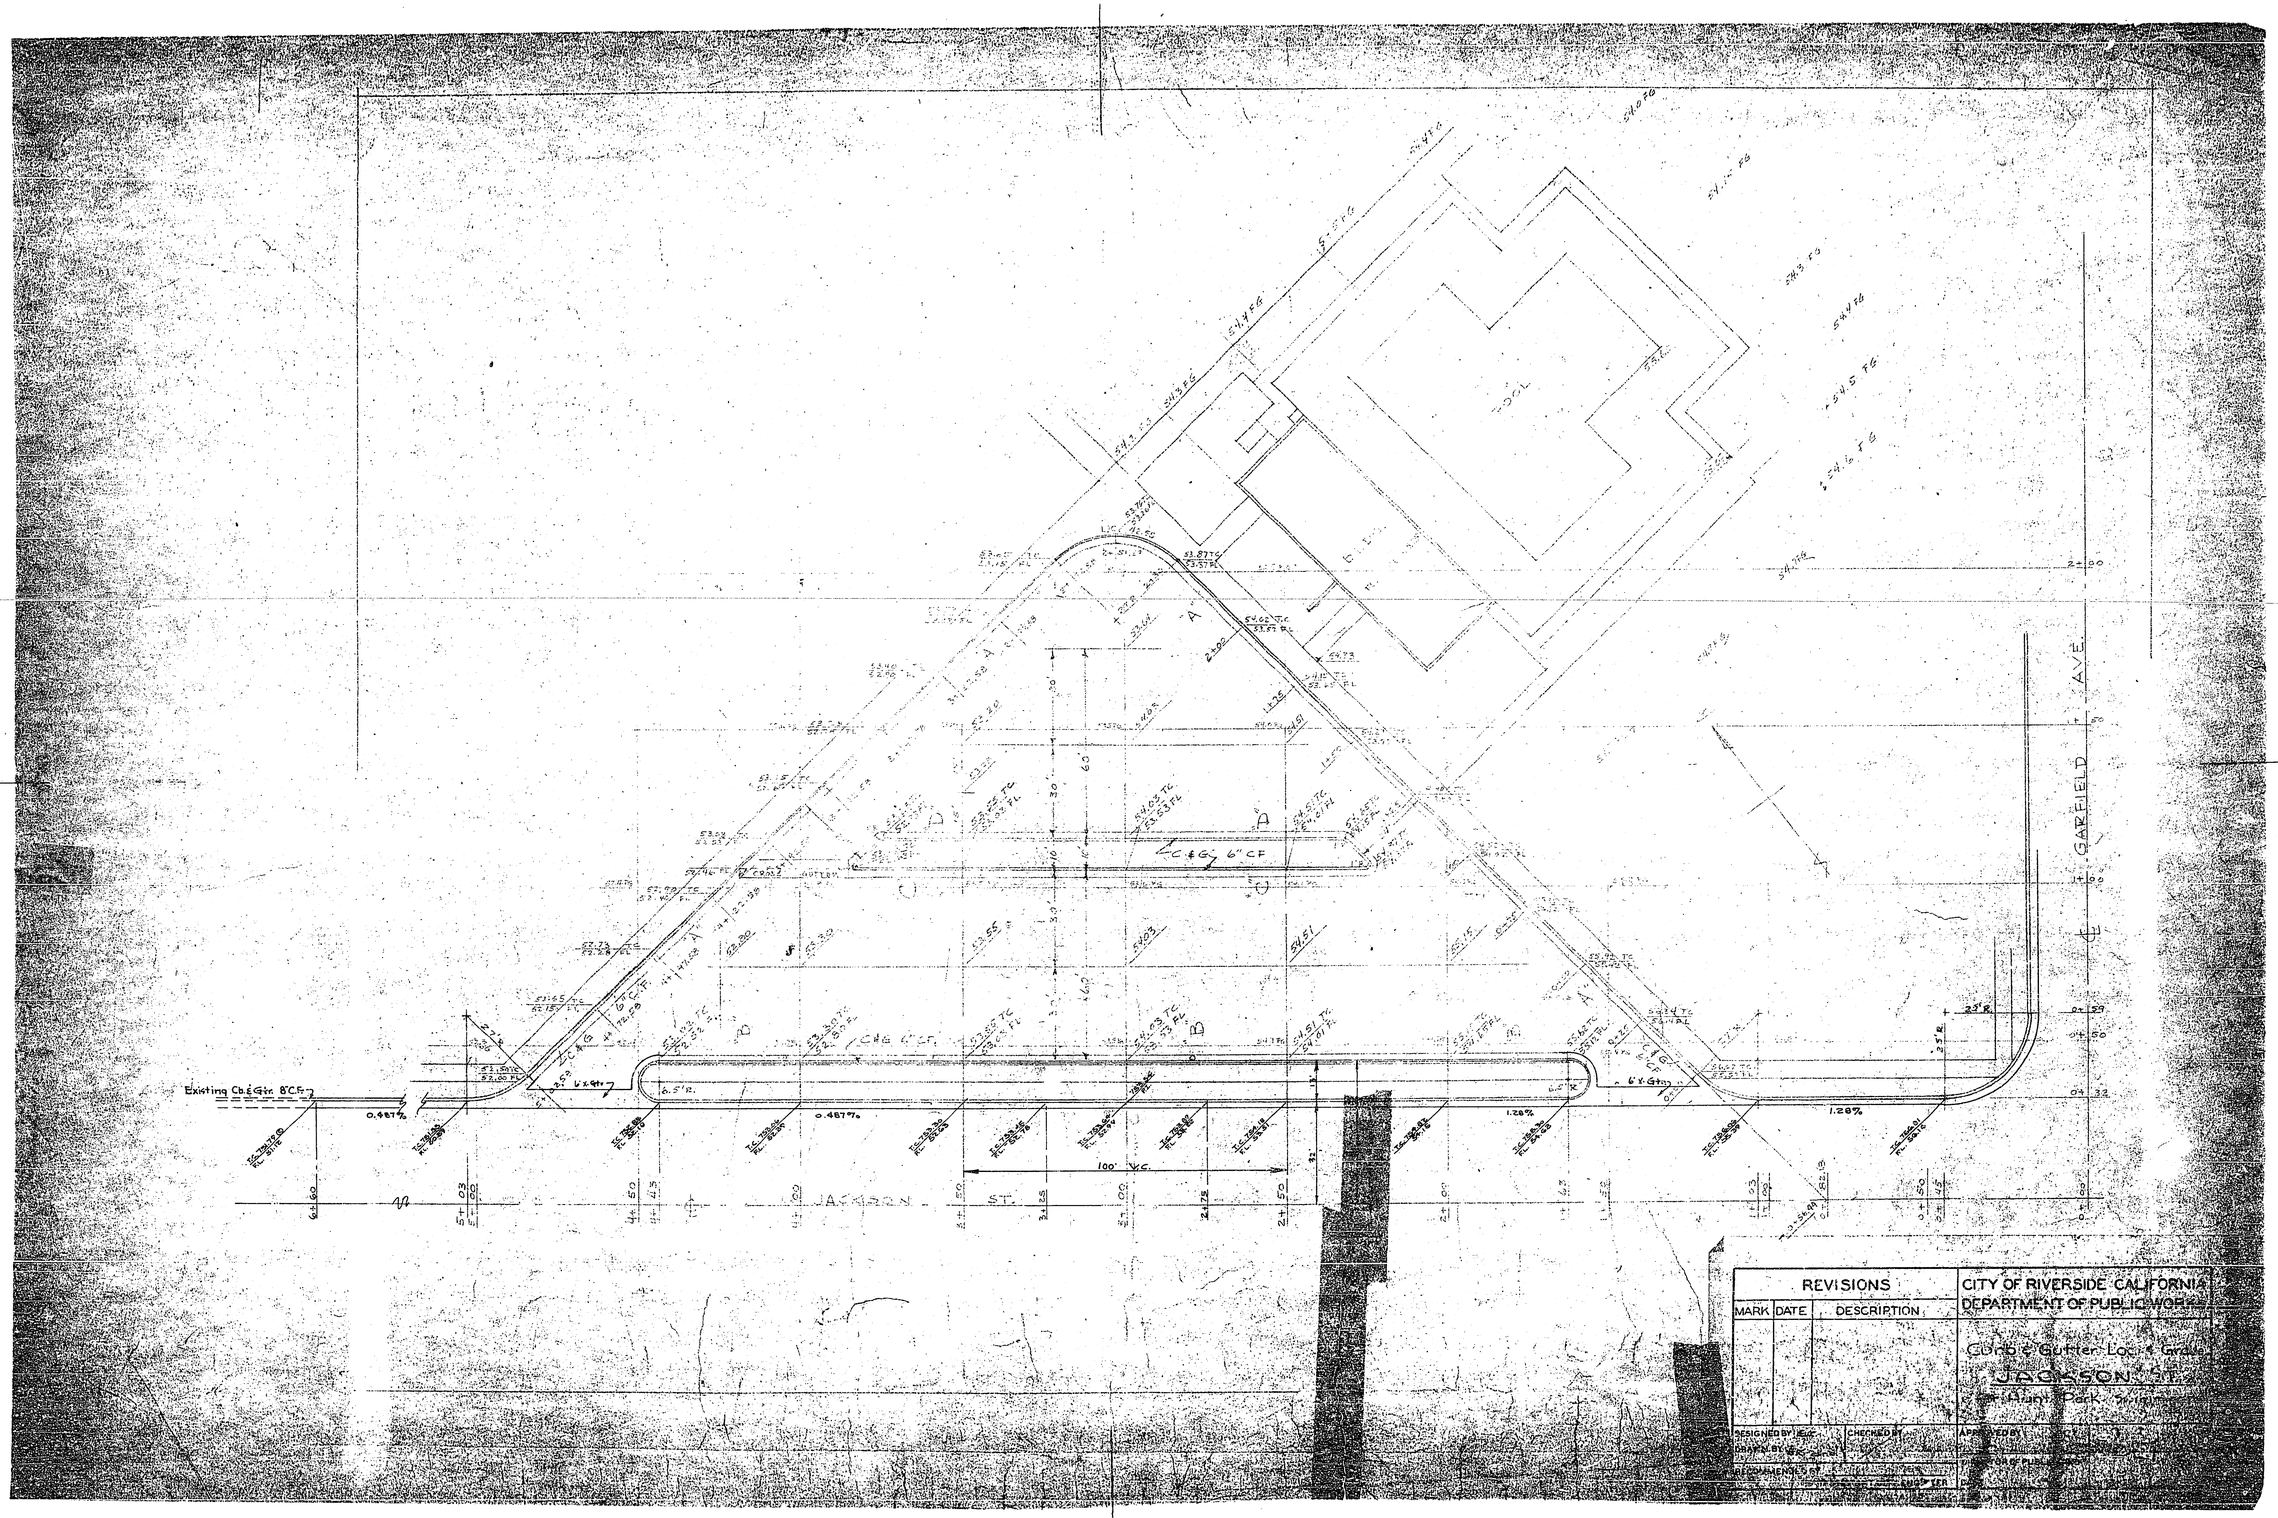

REVISIONS			CITY OF RIVERSIDE CALIFORNIA DEPARTMENT OF PUBLIC WORKS
MARK	DATE	DESCRIPTION	Curb & Gutter Loc. & Grade JACKSON ST. Hunt Park Swimming

DESIGNED BY | CHECKED BY | APPROVED BY
DRAWN BY
RECOMMENDED BY | ENGINEER | DIRECTOR OF PUBLIC WORKS