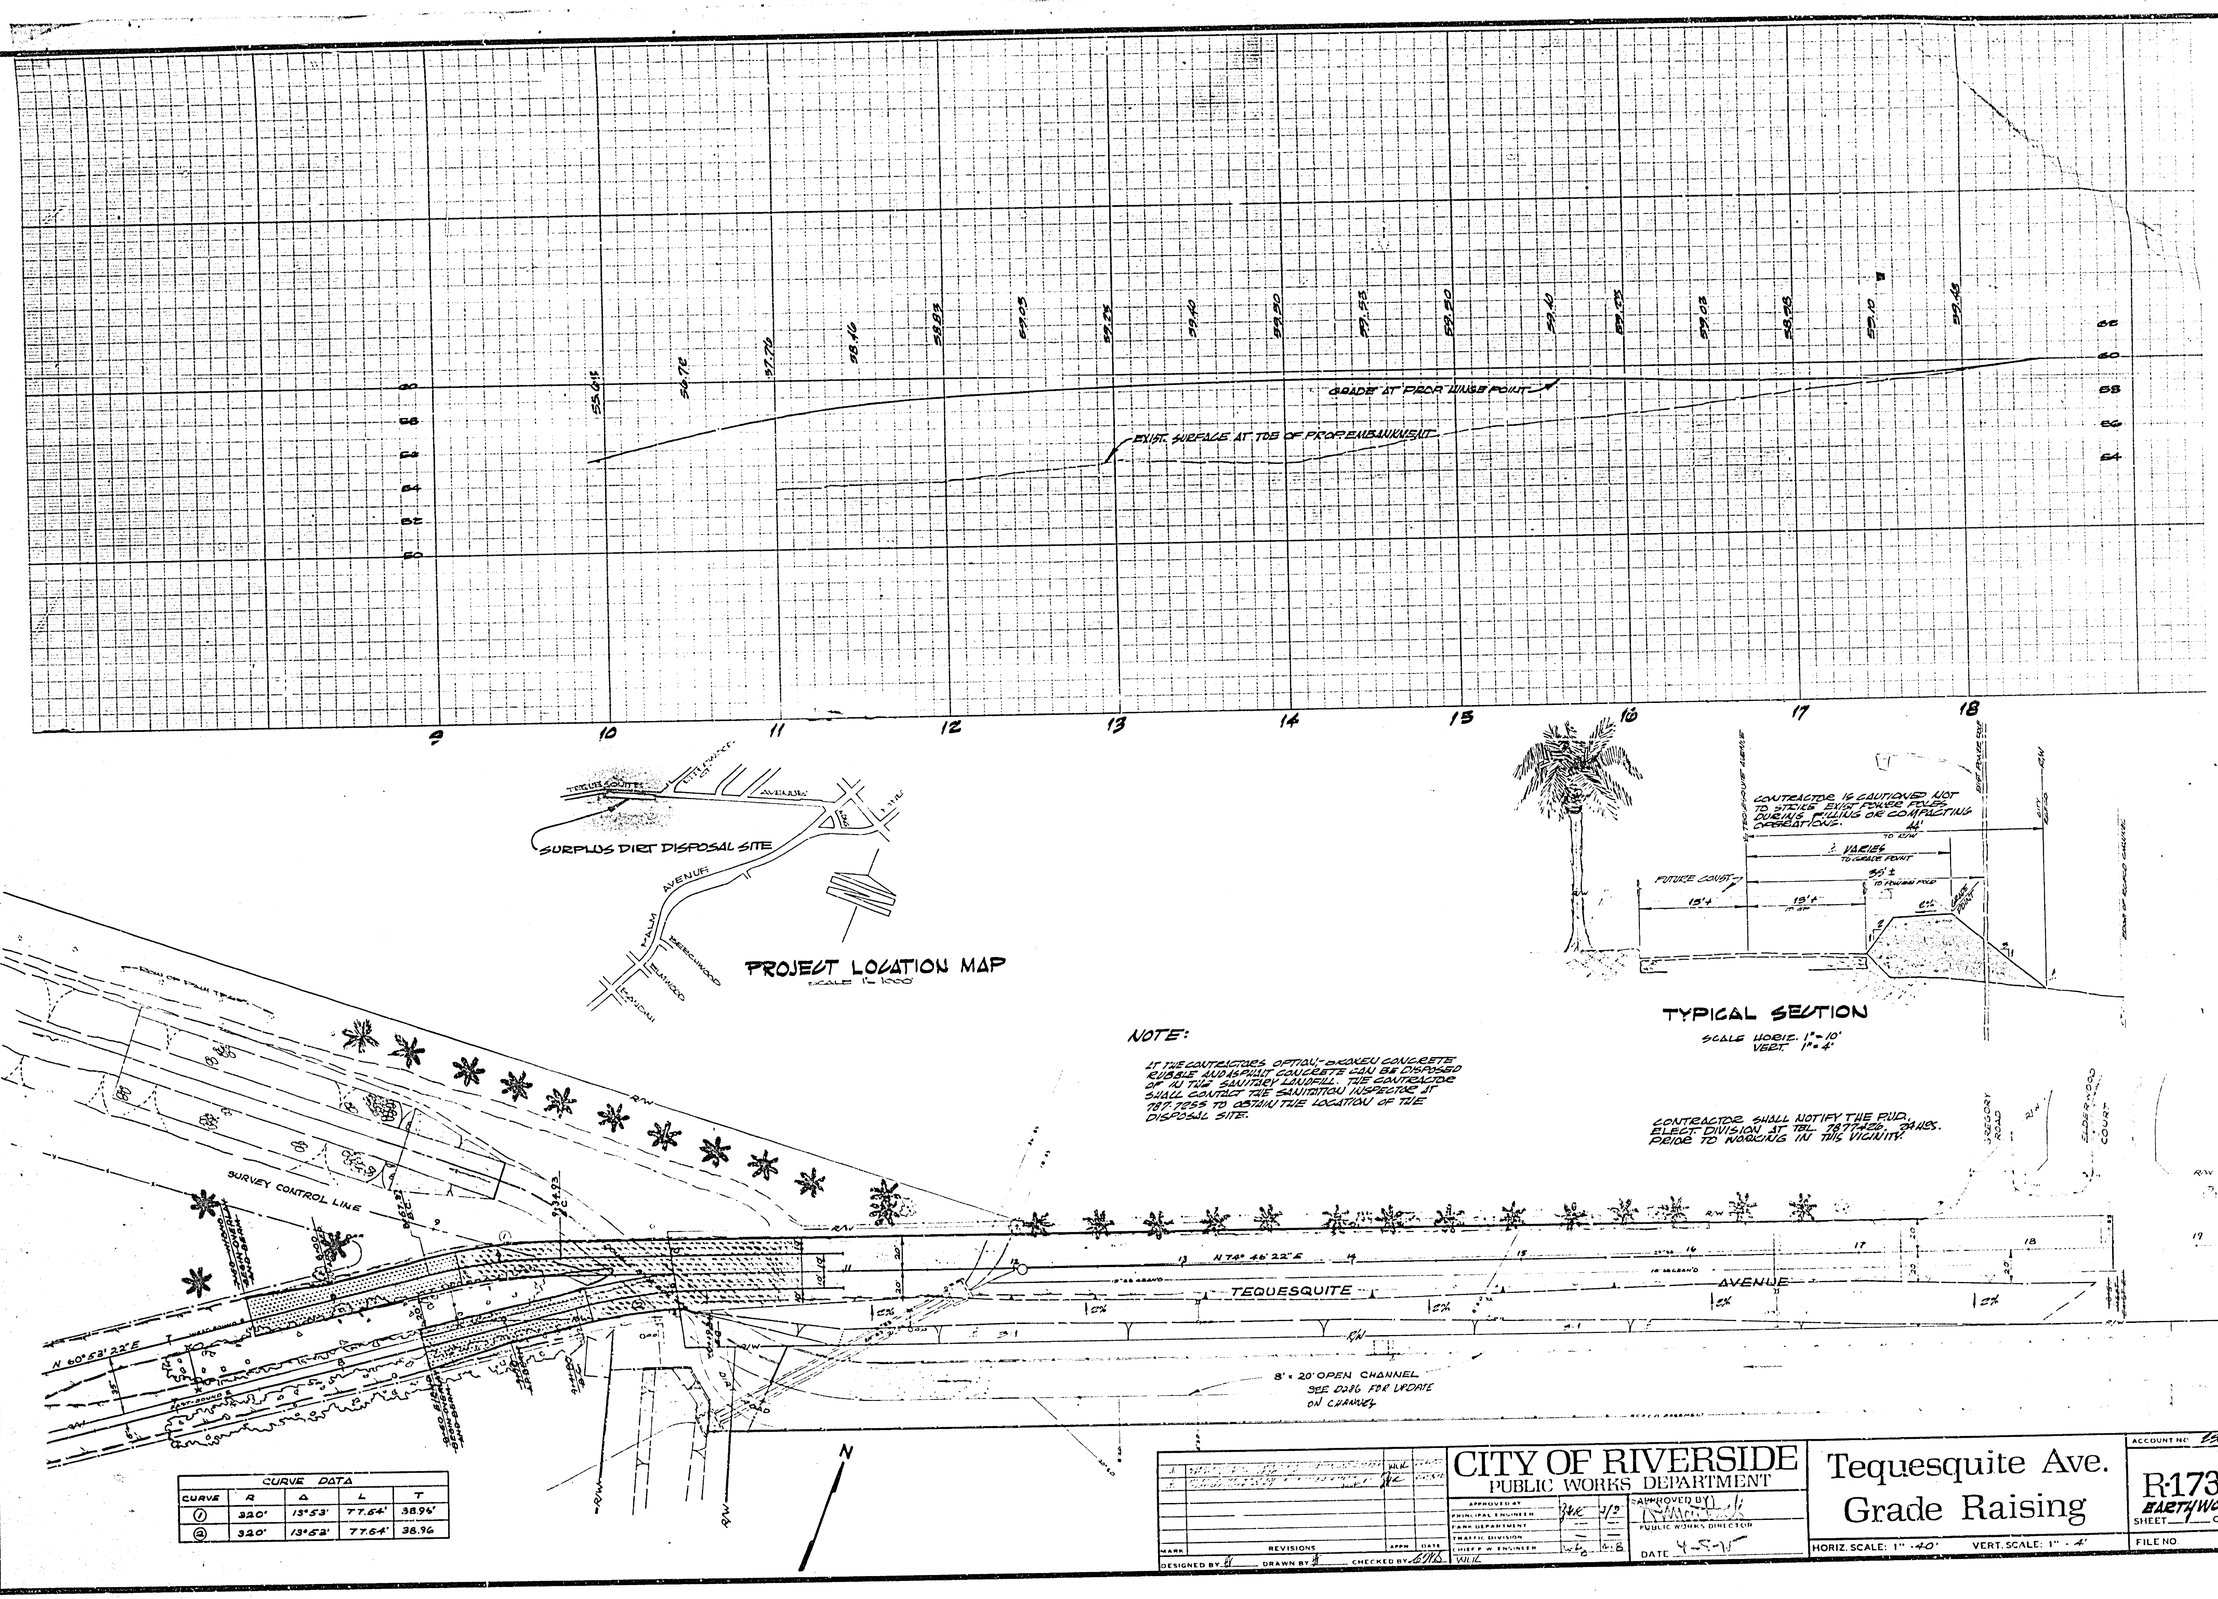

CURVE DATA				
CURVE	R	Δ	L	T
①	320'	13°53'	77.64'	38.96'
②	320'	13°53'	77.64'	38.96

MARK	REVISIONS	APPR.	DATE
1			
2			

DESIGNED BY [illegible] DRAWN BY [illegible] CHECKED BY [illegible]

CITY OF RIVERSIDE
PUBLIC WORKS DEPARTMENT

APPROVED BY		
PRINCIPAL ENGINEER		4/2
PARK DEPARTMENT		
TRAFFIC DIVISION		
CHIEF P.W. ENGINEER		4-8

APPROVED BY [illegible]
PUBLIC WORKS DIRECTOR
DATE 4-5-75

Tequesquite Ave. Grade Raising

HORIZ. SCALE: 1" = 40' VERT. SCALE: 1" = 4'

ACCOUNT NO. 550

R-1733-E
EARTHWORK
SHEET 1 OF 1

FILE NO.