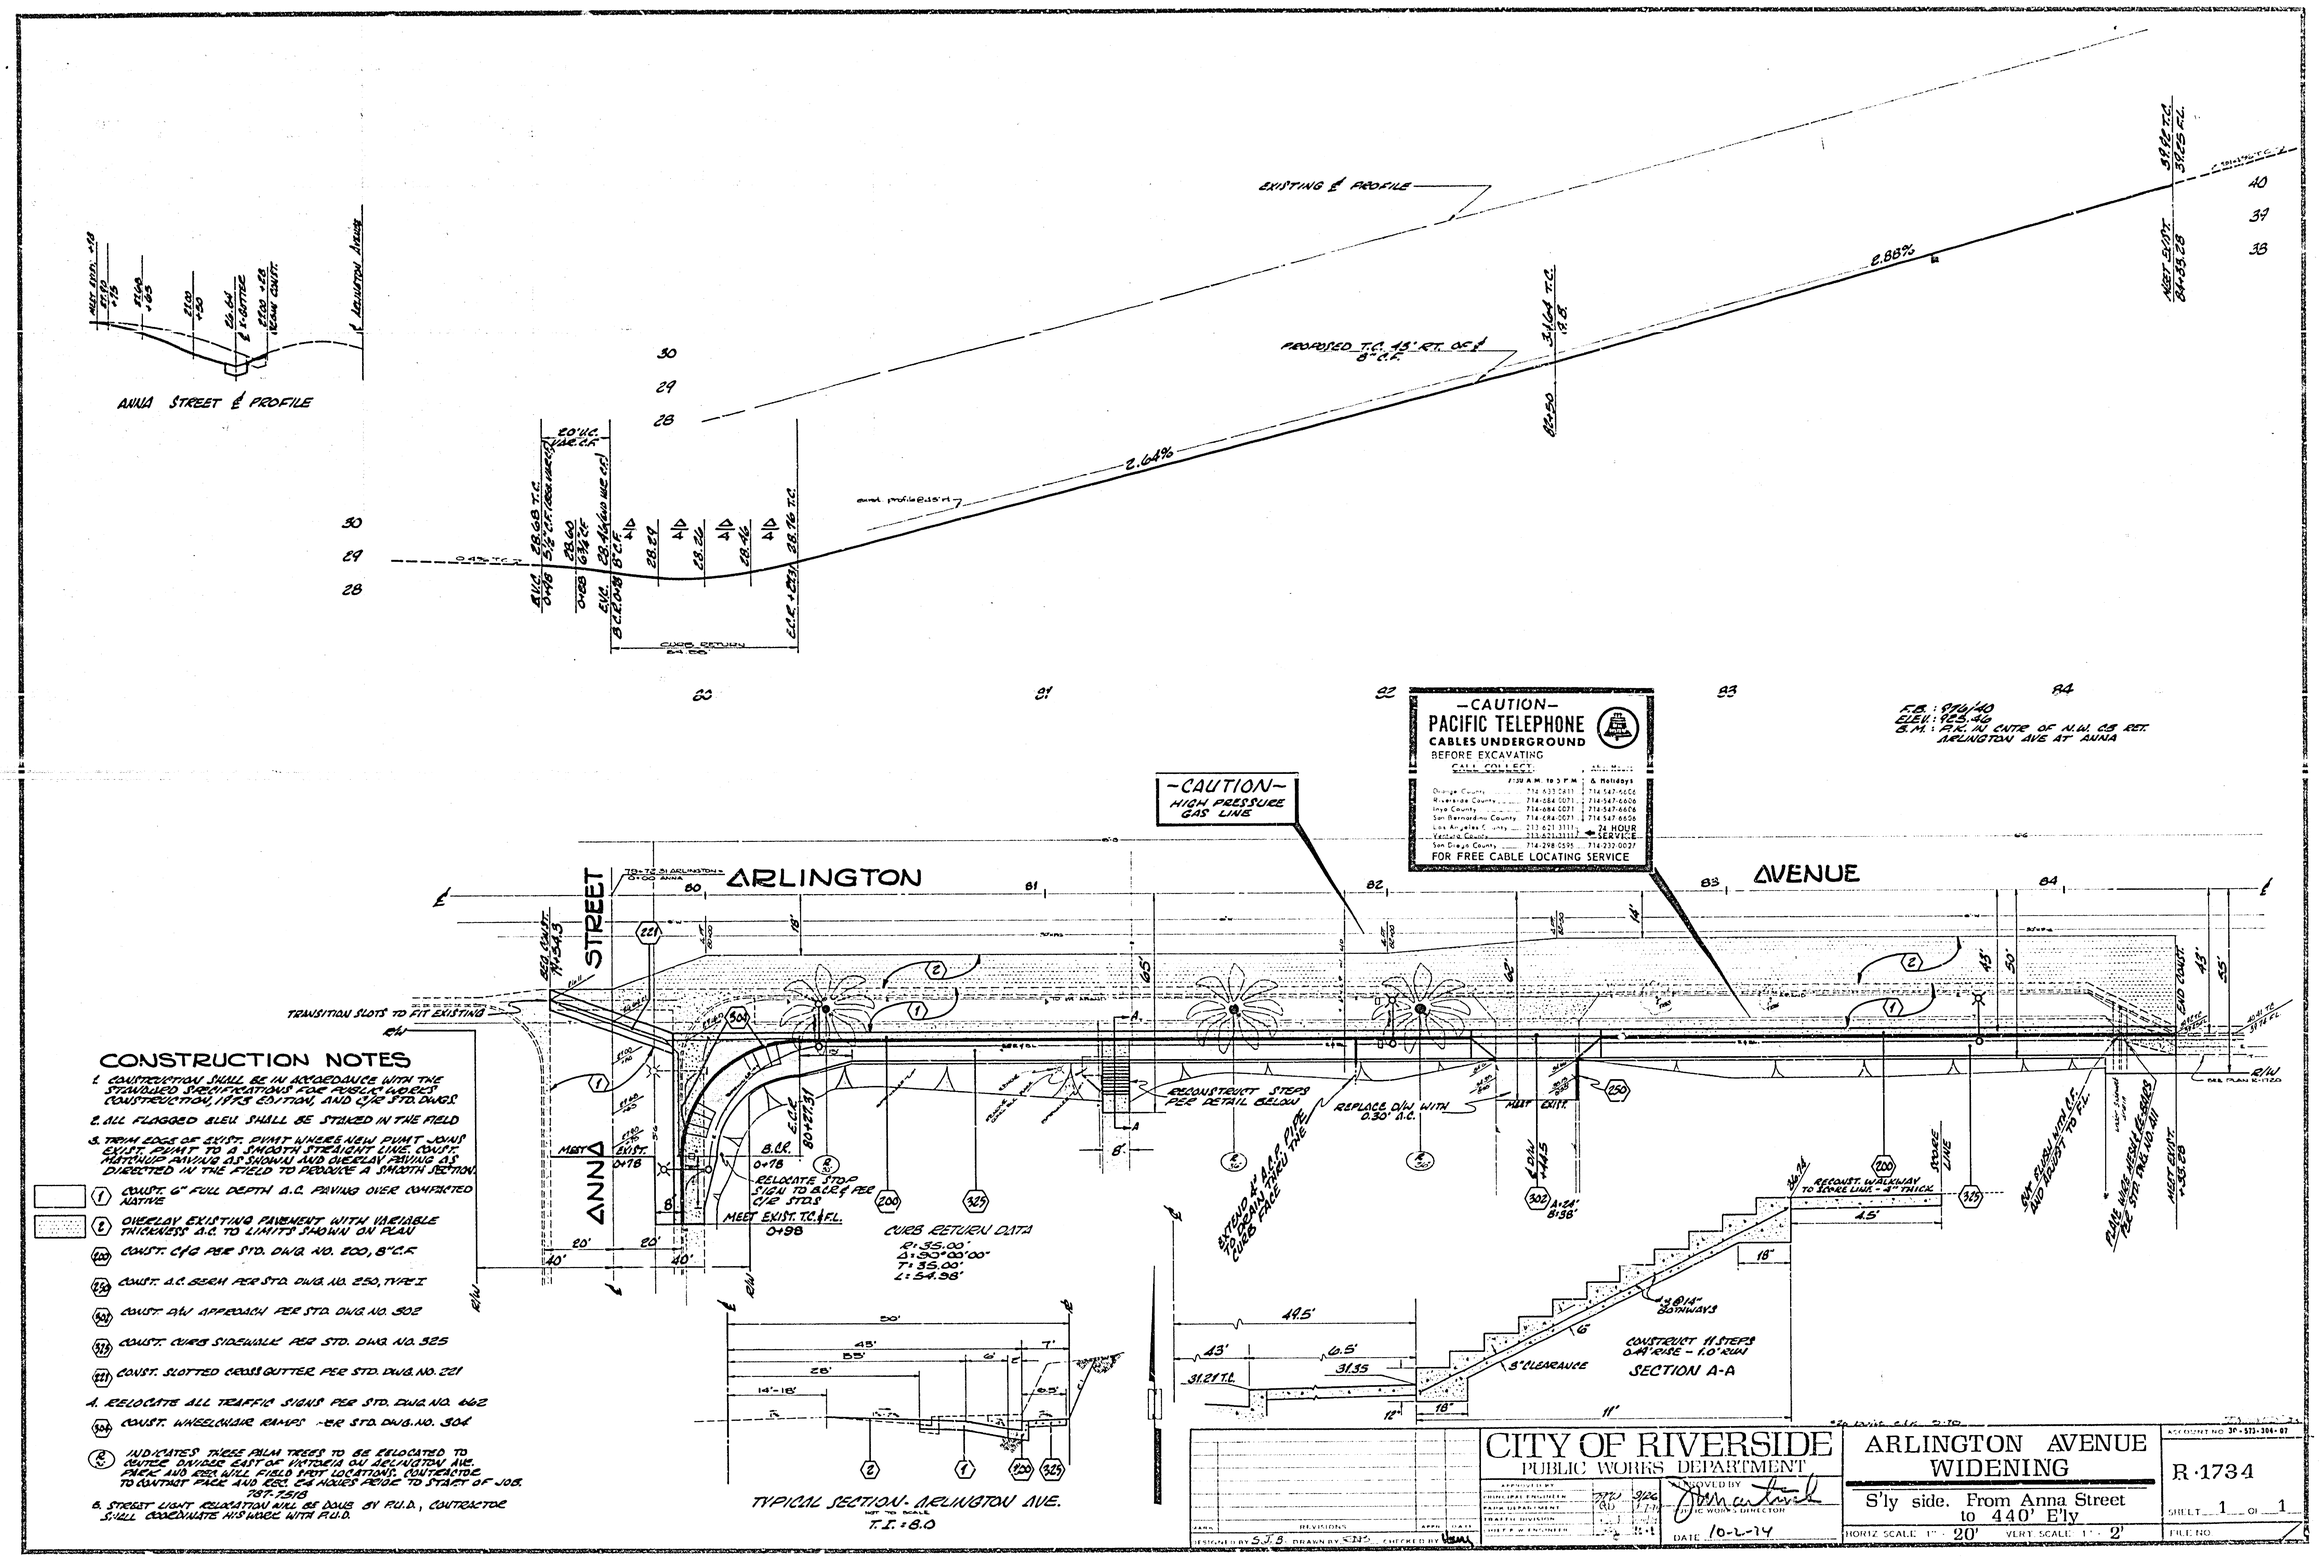

CONSTRUCTION NOTES

1. CONSTRUCTION SHALL BE IN ACCORDANCE WITH THE STANDARD SPECIFICATIONS FOR PUBLIC WORKS CONSTRUCTION, 1974 EDITION, AND C/R STD. DWGS.
2. ALL FLAGGED BLEU SHALL BE STAKED IN THE FIELD
3. TRIM EDGES OF EXIST. PVMT WHERE NEW PVMT JOINS EXIST. PVMT TO A SMOOTH STRAIGHT LINE. CONST. MATCHING PAVING AS SHOWN AND OVERLAY PAVING AS DIRECTED IN THE FIELD TO PRODUCE A SMOOTH SECTION.

(1) CONST. 6" FULL DEPTH A.C. PAVING OVER COMPACTED NATIVE

(2) OVERLAY EXISTING PAVEMENT WITH VARIABLE THICKNESS A.C. TO LIMITS SHOWN ON PLAN

(200) CONST. C/G PER STD. DWG. NO. 200, 8" C.C.P.

(250) CONST. A.C. BERM PER STD. DWG. NO. 250, TYPE I

(302) CONST. D/W APPROACH PER STD. DWG. NO. 302

(325) CONST. CURB SIDEWALK PER STD. DWG. NO. 325

(221) CONST. SLOTTED CROSS GUTTER PER STD. DWG. NO. 221

4. RELOCATE ALL TRAFFIC SIGNS PER STD. DWG. NO. 462

(304) CONST. WHEELCHAIR RAMPS PER STD. DWG. NO. 304

(C.C.) INDICATES THESE PALM TREES TO BE RELOCATED TO CENTER DIVIDER EAST OF VICTORIA ON ARLINGTON AVE. PARK AND REC WILL FIELD SPOT LOCATIONS. CONTRACTOR TO CONTACT PARK AND REC. FOR HOLES PRIOR TO START OF JOB. 787-5919

6. STREET LIGHT RELOCATION WILL BE DONE BY P.U.D., CONTRACTOR SHALL COORDINATE HIS WORK WITH P.U.D.

ACCOUNT NO. 30-573-304-07

SHEET 1 OF 1

FILE NO.