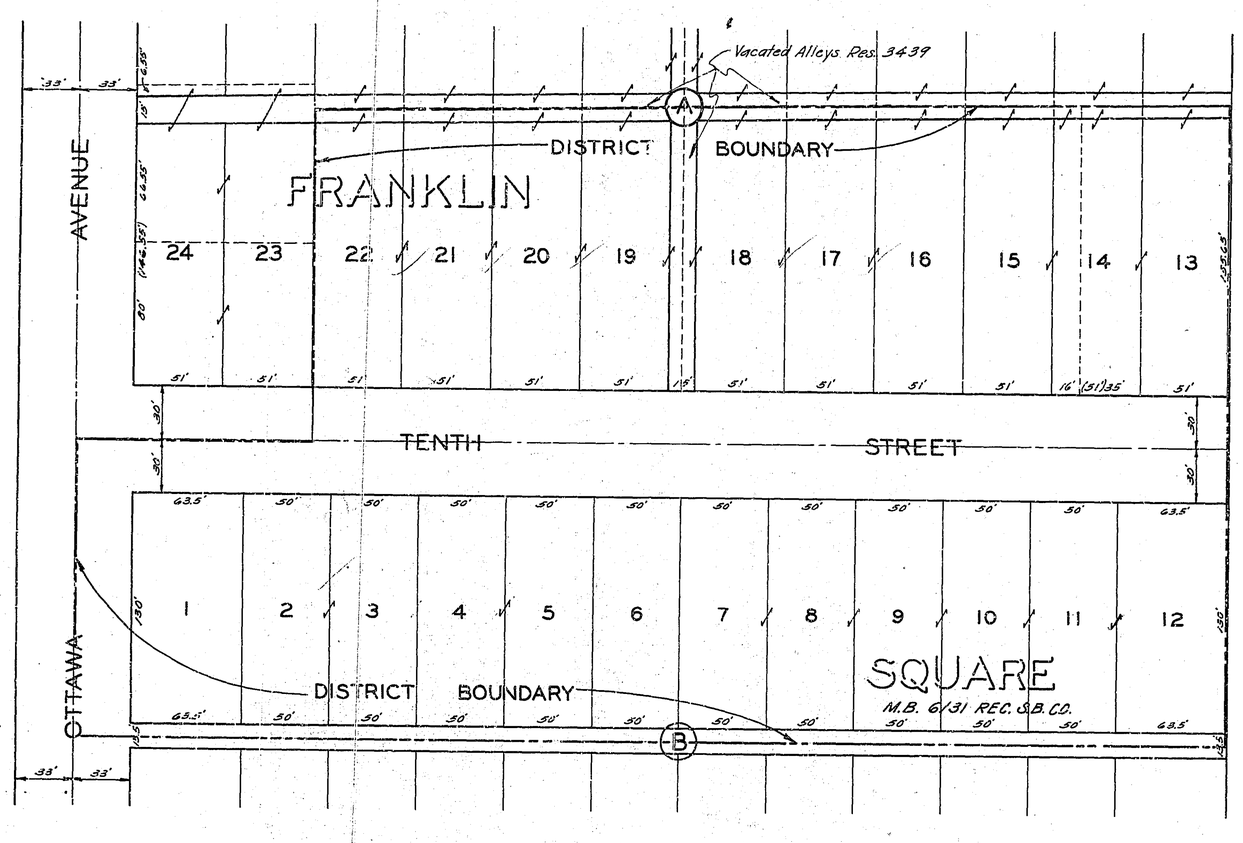

SCALE 1" = 50'

MAP SHOWING THE LANDS INCLUDED WITHIN THE ASSESSMENT DISTRICT TO BE BENEFITED BY THE CONSTRUCTION OF CURBS & GUTTERS

REVISIONS			CITY OF RIVERSIDE CALIFORNIA DEPARTMENT OF PUBLIC WORKS	
MARK	DATE	DESCRIPTION		
			TENTH STREET IMPROVEMENT DISTRICT ELY. OF OTTAWA AVE.	
DESIGNED BY DRAWN BY cw	CHECKED BY wdg		APPROVED BY DIRECTOR OF PUBLIC WORKS	R-174A
RECOMMENDED BY Francis L. Lofgren ASSISTANT CITY ENGINEER			DATE March 12, 1958	SHEET 1 OF 1