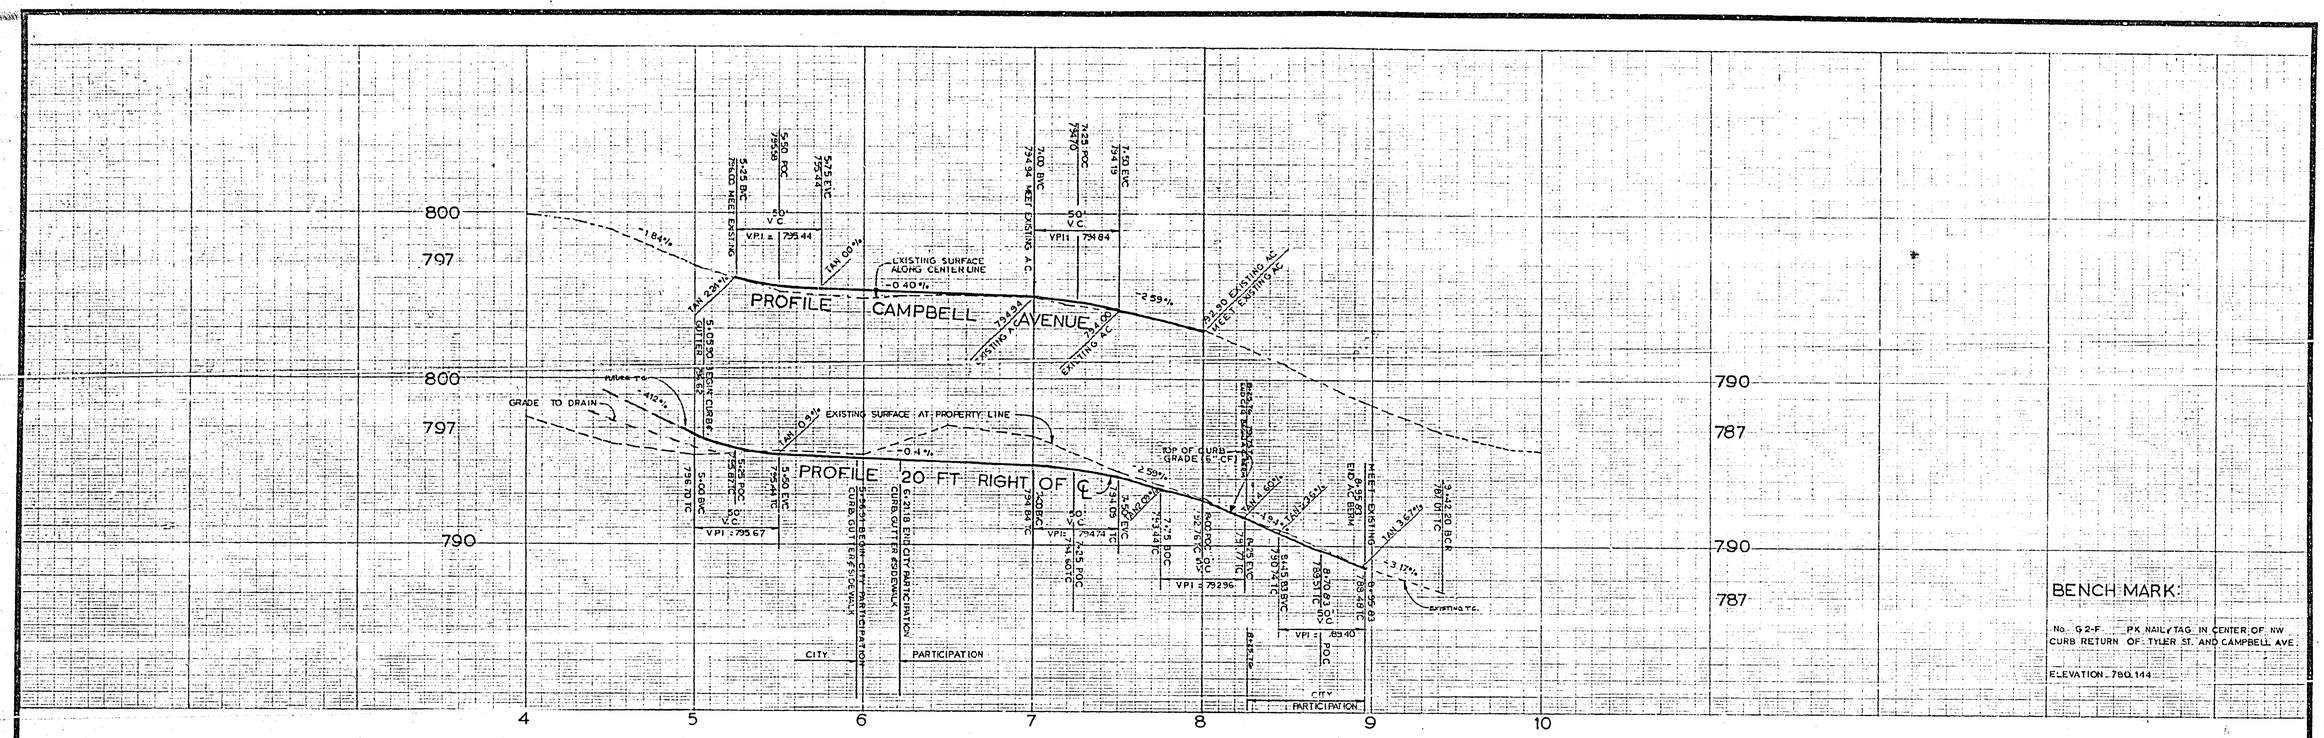

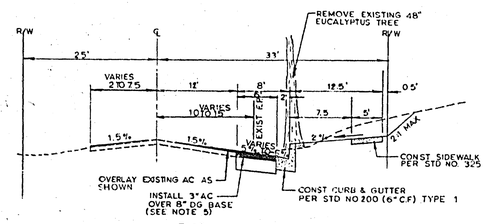

TI-6

TYPICAL SECTION

NO SCALE

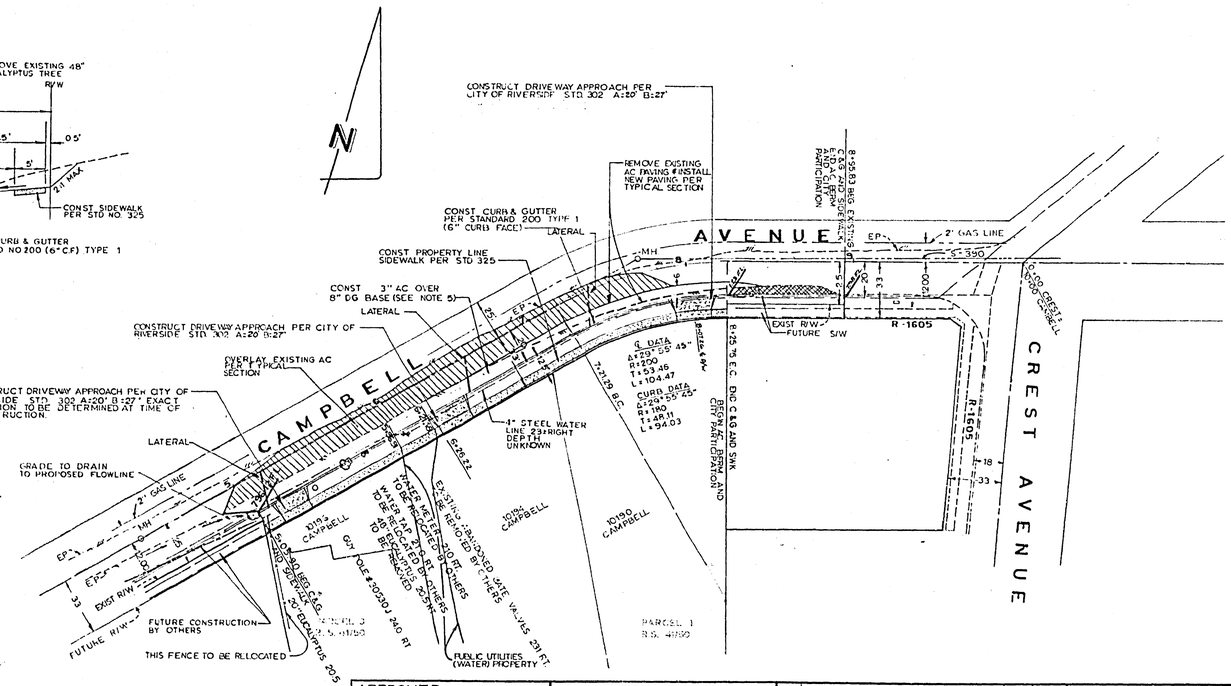

GENERAL NOTES

(1) IT SHALL BE THE RESPONSIBILITY OF THE CONTRACTOR TO CLEAR THE RIGHT OF WAY IN ACCORDANCE WITH THE PROVISIONS OF THE LAW AS IT AFFECTS EACH UTILITY, INCLUDING IRRIGATION LINES AND APPURTENANCES AND AT NO COST TO THE CITY.

(2) CONSTRUCTION SHALL BE IN ACCORDANCE WITH STANDARD SPECIFICATIONS FOR PUBLIC WORKS CONSTRUCTION, 1973 EDITION AND CITY OF RIVERSIDE STANDARDS DRAWINGS.

(3) THE EXISTENCE AND LOCATION OF ANY UNDERGROUND UTILITY FACILITIES SHOWN ON THIS PLAN WERE OBTAINED BY A SEARCH OF AVAILABLE RECORDS TO THE BEST OF OUR KNOWLEDGE. THERE ARE NO EXISTING UTILITIES EXCEPT AS SHOWN ON THIS PLAN. THE CONTRACTOR IS REQUIRED TO TAKE DUE PRECAUTIONARY MEASURES TO PROTECT THE UTILITY LINES SHOWN AND OTHER LINES NOT OF RECORD OR NOT SHOWN.

(4) WHERE NEW PAVING JOINS EXISTING AC TRIM EXIST PAVEMENT TO A CLEAN STRAIGHT LINE, CONSTRUCT MATCH UP PAVING AND OVERLAY WHERE SHOWN TO PRODUCE A SMOOTH GROWN SECTION.

(5) IN LIEU OF INSTALLING 3" AC OVER 8" DG BASE, CONTRACTOR MAY INSTALL 7" AC OVER COMPACTED NATIVE MATERIAL.

(6) CURB AND GUTTER WILL BE STAKED AT 25' INTERVALS WITH 3' OFF SETS

NOTE
CONTRACTOR SHALL CONTACT THE CITY OF RIVERSIDE PUBLIC WORKS DEPT 2 WEEKS PRIOR TO STARTING WORK TO NEGOTIATE THE CITY'S PORTION OF THE PAVING, AC BERM, CURB, GUTTER AND SIDEWALK. ▨▨▨▨▨▨▨▨ DENOTES AREA TO BE PAVED BY THE CITY.

APPROVED
Howard L. Creason
PUBLIC UTILITIES, WATER
4-22-74

JERRY M IRBY
LAND SURVEYOR
4360 E. FLORENCE BELL, CALIF. 90201 PH (213) 585-7828
22590 LA PAZ ST COLTON, CA. 92324 PH (714) 783-2379
APPROVED BY George R. Ramsdell
GEORGE R. RAMSDELL RCE 17821
FOR: SMITH-FREUDENBERG

MARK	REVISIONS	APPR.	DATE

DESIGNED BY G.R. DRAWN BY J.I. CHECKED BY

CITY OF RIVERSIDE, CALIFORNIA
DEPARTMENT OF PUBLIC WORKS

APPROVED BY	BY	DATE
OFFICE ENGINEER		
PARK DEPARTMENT		
TRAFFIC DIVISION		
ASSISTANT CITY ENG.		9-23

APPROVED BY
DIRECTOR OF PUBLIC WORKS
DATE 9-23-75

STREET PLAN & PROFILE
CAMPBELL AVENUE
FROM 175' TO 495' WEST OF CREST AVENUE
BUILDING PERMITS AT 10180, 10194 AND 10196 CAMPBELL

PROJECT NO. R-1751
SHEET 1 OF 1
HORIZ. SCALE: 1" = 40 VERT. SCALE: 1" = 4
FILE NO.