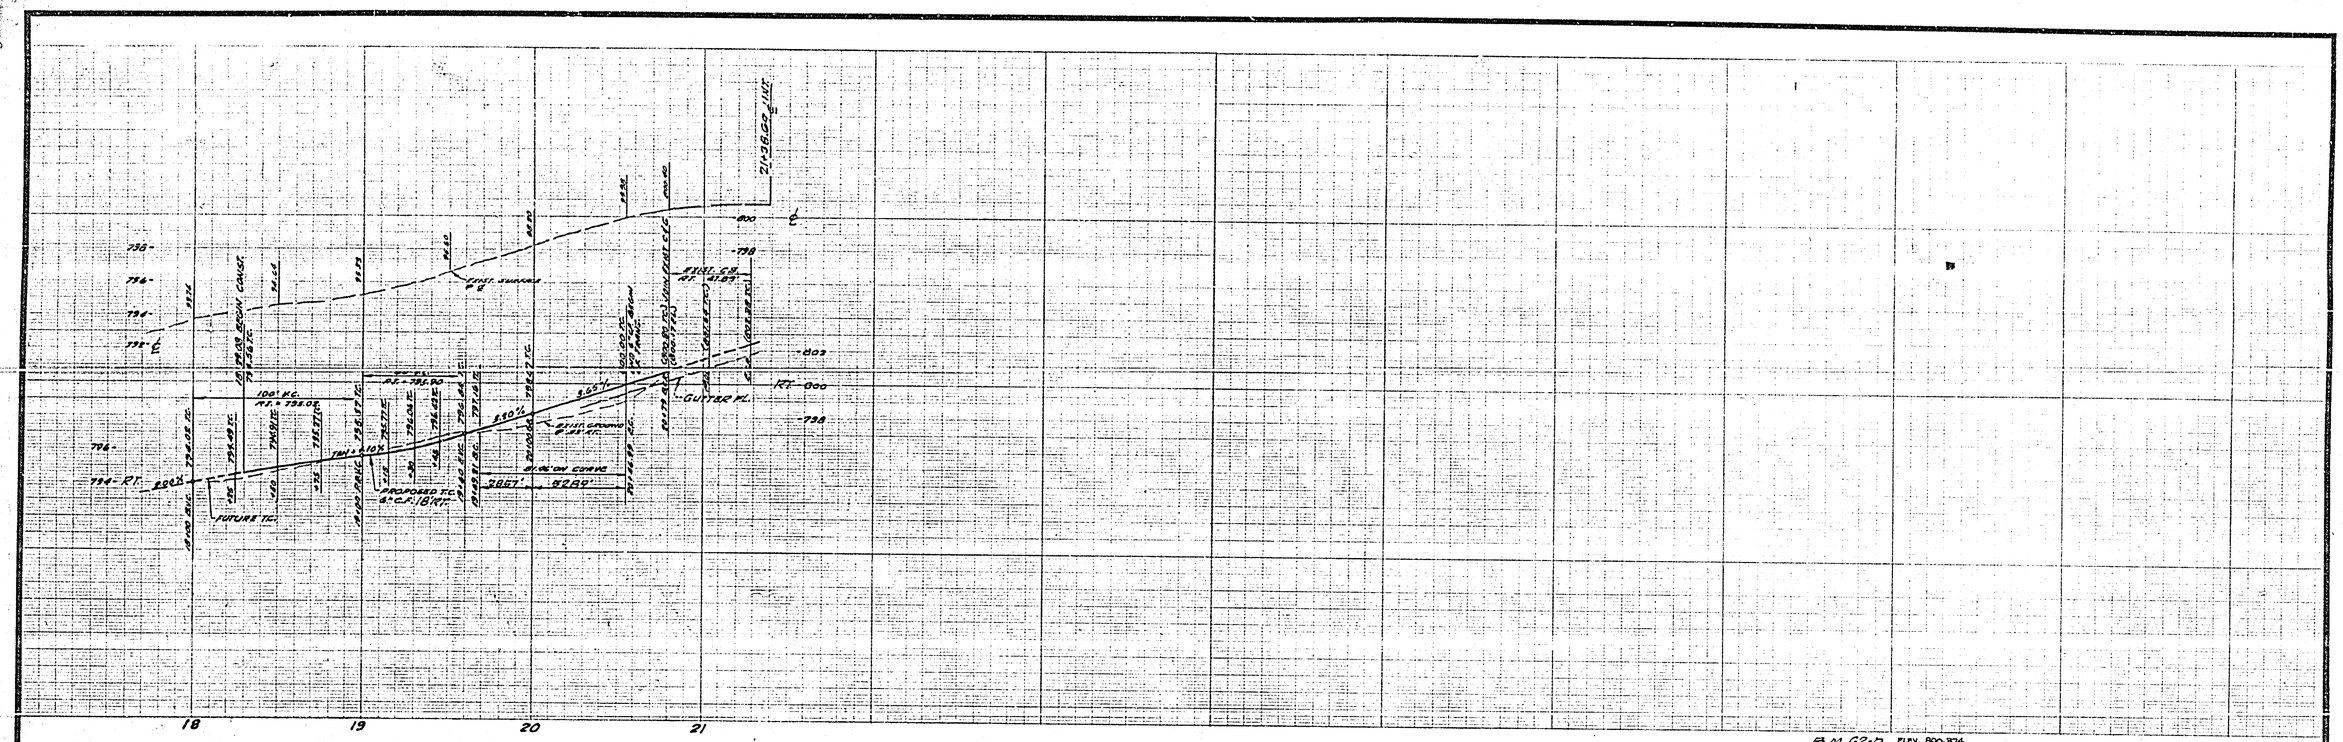

GENERAL NOTES

1. IT SHALL BE THE RESPONSIBILITY OF THE CONTRACTOR TO CLEAR THE RIGHT OF WAY IN ACCORDANCE WITH THE PROVISIONS OF LAW AS IT AFFECTS EACH UTILITY INCLUDING IRRIGATION LINES AND APPURTENANCES AND AT NO COST TO THE CITY.
2. CONSTRUCTION SHALL BE IN ACCORDANCE WITH THE CITY OF RIVERSIDE DEPARTMENT OF PUBLIC WORKS STANDARD DRAWINGS AND PER STANDARD SPECIFICATIONS FOR PUBLIC WORKS CONSTRUCTION, 1973 EDITION.
3. TRIM EDGES OF EXIST. PAVEMENT WHERE NEW PAVING JOINS EXIST. PAVEMENT, TO A CLEAN STRAIGHT LINE. CONSTRUCT MATCH UP PAVING AS SHOWN AND OVERLAY AS DIRECTED IN THE FIELD TO PRODUCE A SMOOTH CROWN SECTION.
4. CONSTRUCTION STAKES TO BE 3' BEHIND CURB AT 25' INTERVALS.
5. CONTRACTOR SHALL CONTACT WATER DIVISION - DENNIS SIMS, PHONE 787-7611 TWO (2) WEEKS PRIOR TO CONSTRUCTION. CONTRACTOR SHALL COORDINATE CONSTRUCTION WITH WATER DIVISION'S PIPELINE REPLACEMENT.

CONSTRUCTION NOTES

1. CONST. 2½" A.C. OVER 10" D.G. BASE, OR 7" A.C. FULL DEPTH. R-VALUE ≥10 PER S.R. 683.
2. CONST. CURB & GUTTER PER CITY STD. DWG. 200 - 6" C.P OR AS NOTED IN PROFILE.
3. CONST. CURB TYPE SIDEWALK PER CITY STD. DWG. 326.
4. CONST. DRIVEWAY APPROACH PER CITY STD. DWG. 302. REMOVE EXIST. DRIVEWAYS AS INDICATED ON PLAN FOR SMOOTH MEET.
5. CONST. 4" VCP HOUSE LATERAL PER CITY STD. DWG. 464. CONTACT PUBLIC WORKS DEPT. PRIOR TO CONSTRUCTION FOR EXIST. "T" LOCATION.

CITY OF RIVERSIDE
WATER DEPARTMENT

Howard K. Cramer 4-22-74
APPROVED BY DATE

HAWKINS, ROBERTSON & ASSOC.
ENGINEERS & SURVEYORS
APPROVED BY: Dale G. Hedding
R.C.E. 17055
DATE: 4-2-74

MARK	REVISIONS	APPR.	DATE
A	REVISED LOCATION OF ℄ & ℄ INCORPORATED		8/21/74
	INCREASED R.R. FOR ACC. OF EXIST. CURVE		8/21/74

DESIGNED BY ___ DRAWN BY ___ CHECKED BY ___

CITY OF RIVERSIDE, CALIFORNIA
DEPARTMENT OF PUBLIC WORKS

	BY	DATE
APPROVED BY		
OFFICE ENGINEER		
PARK DEPARTMENT		
TRAFFIC DIVISION		
ASSISTANT CITY ENG.		

APPROVED BY: DIRECTOR OF PUBLIC WORKS
DATE 5-2-74

STOVER AVE.
EAST SIDE FROM ARLINGTON TO 300' S'LY
FOR RIR 176

HORIZ. SCALE: 1" = 40 VERT. SCALE: 1" = 4'

PROJECT NO. R-1752
SHEET 1 OF 1
FILE NO. 74-2456