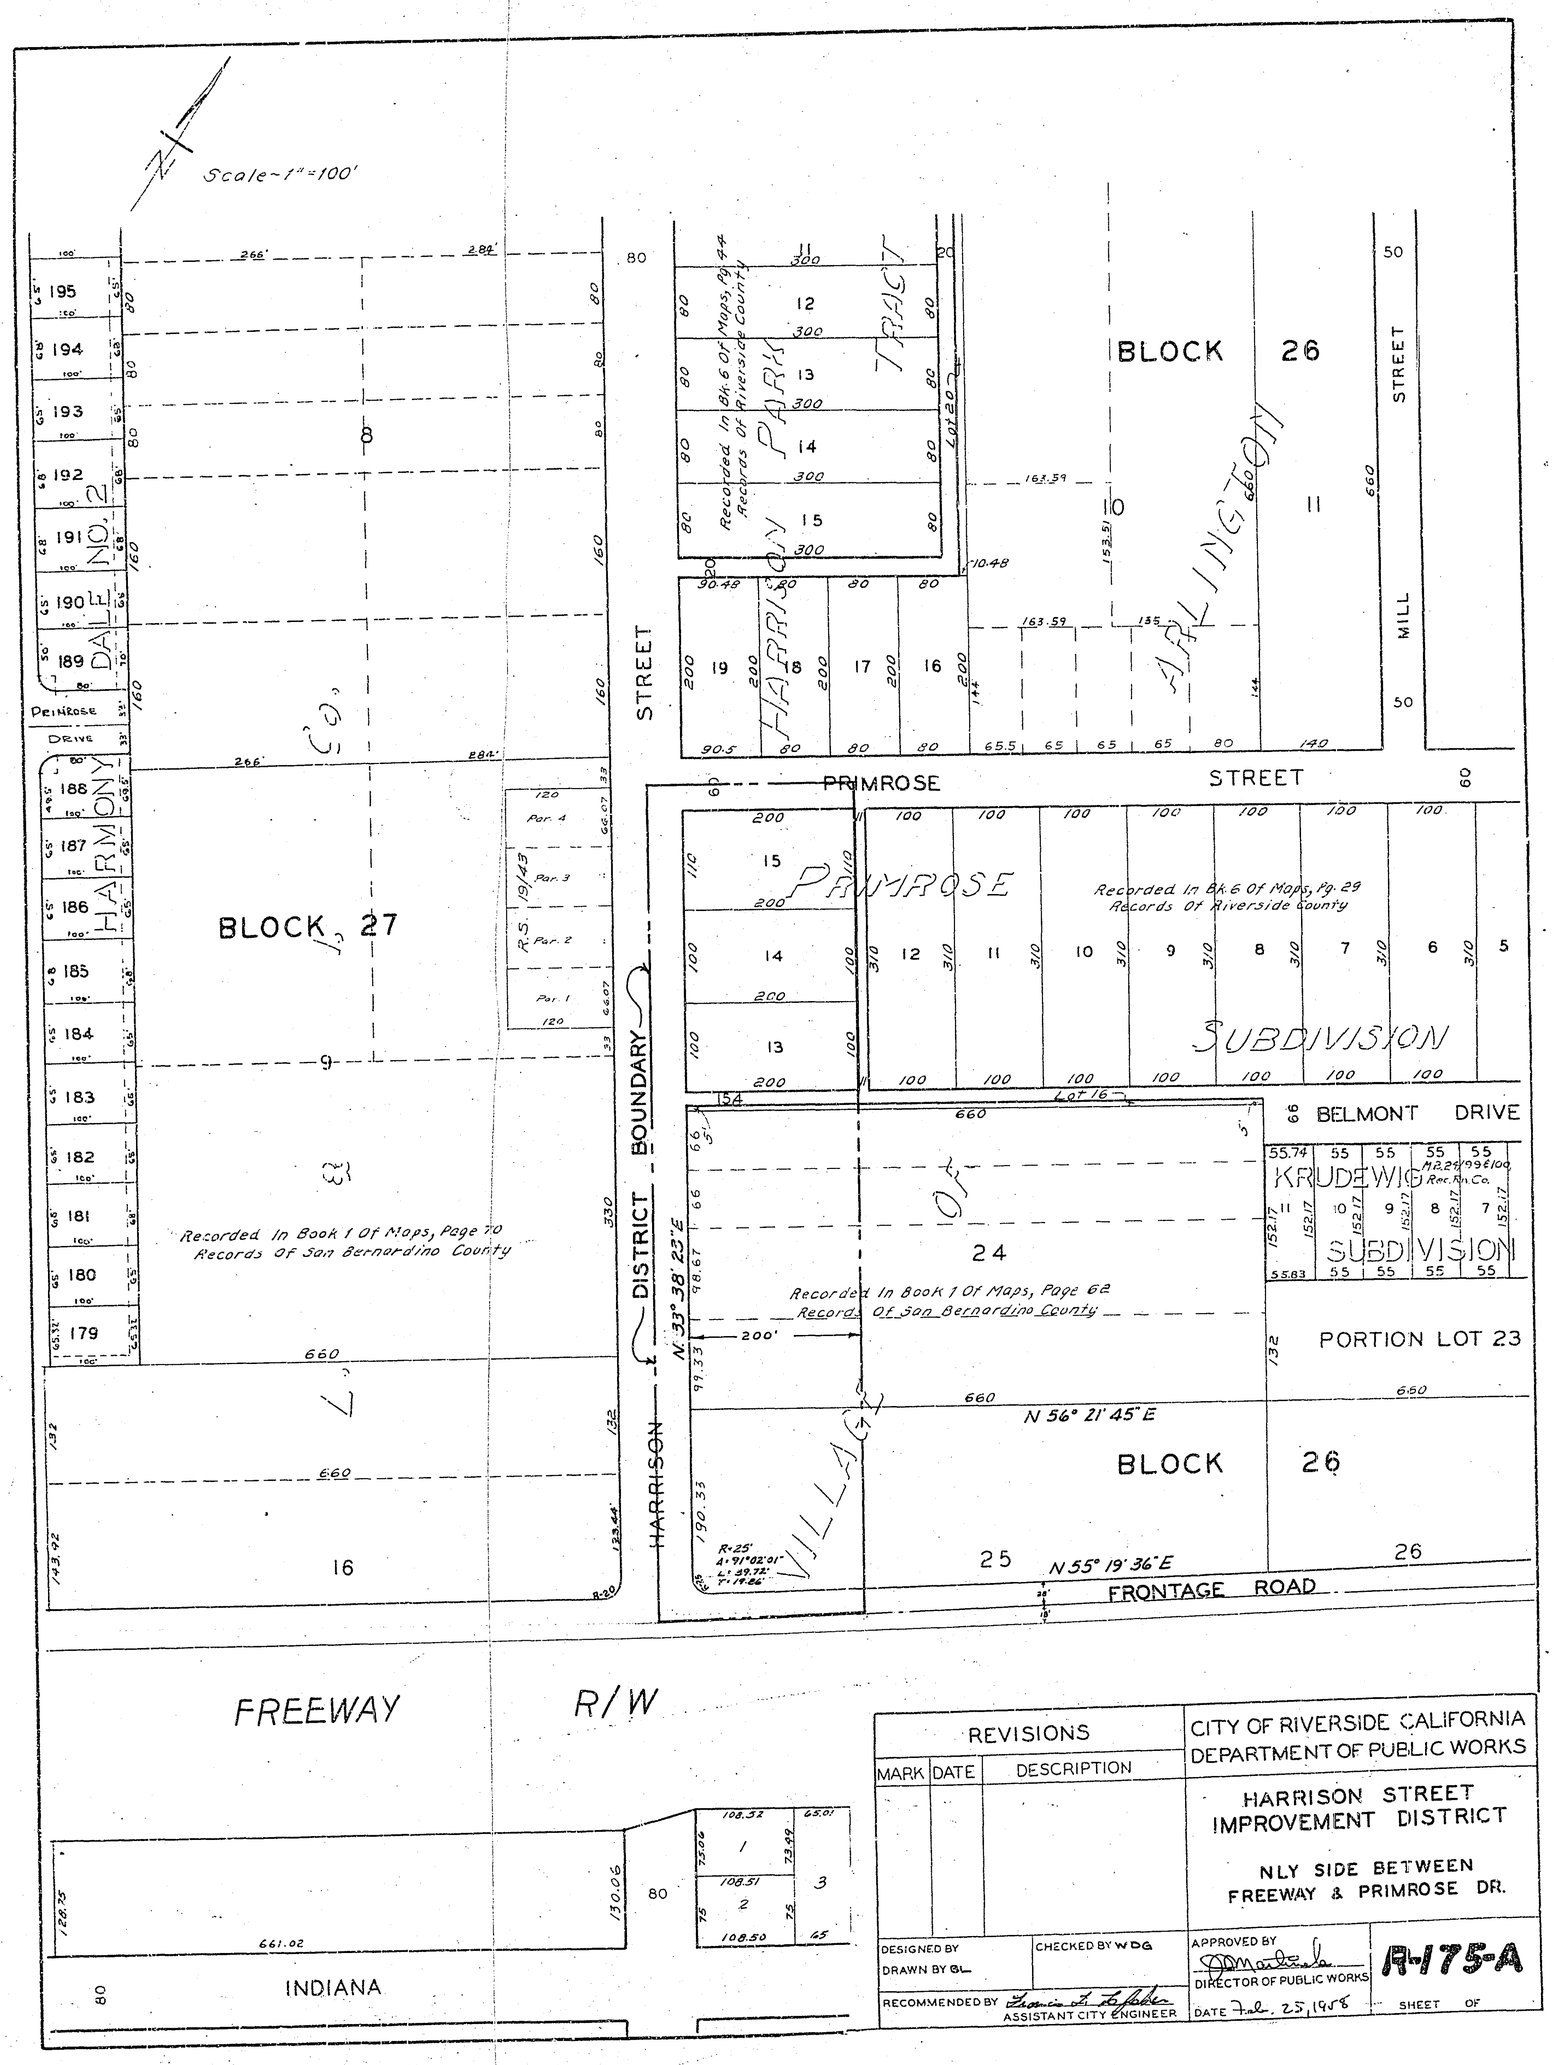


| REVISIONS | | |
|---|---|---|
| MARK | DATE | DESCRIPTION |

CITY OF RIVERSIDE CALIFORNIA
DEPARTMENT OF PUBLIC WORKS

HARRISON STREET
IMPROVEMENT DISTRICT

NLY SIDE BETWEEN
FREEWAY & PRIMROSE DR.

DESIGNED BY
DRAWN BY GL
CHECKED BY WDG
RECOMMENDED BY Francis A. Schafer
ASSISTANT CITY ENGINEER
APPROVED BY
DIRECTOR OF PUBLIC WORKS
DATE Feb. 25, 1958

R-175-A

SHEET OF