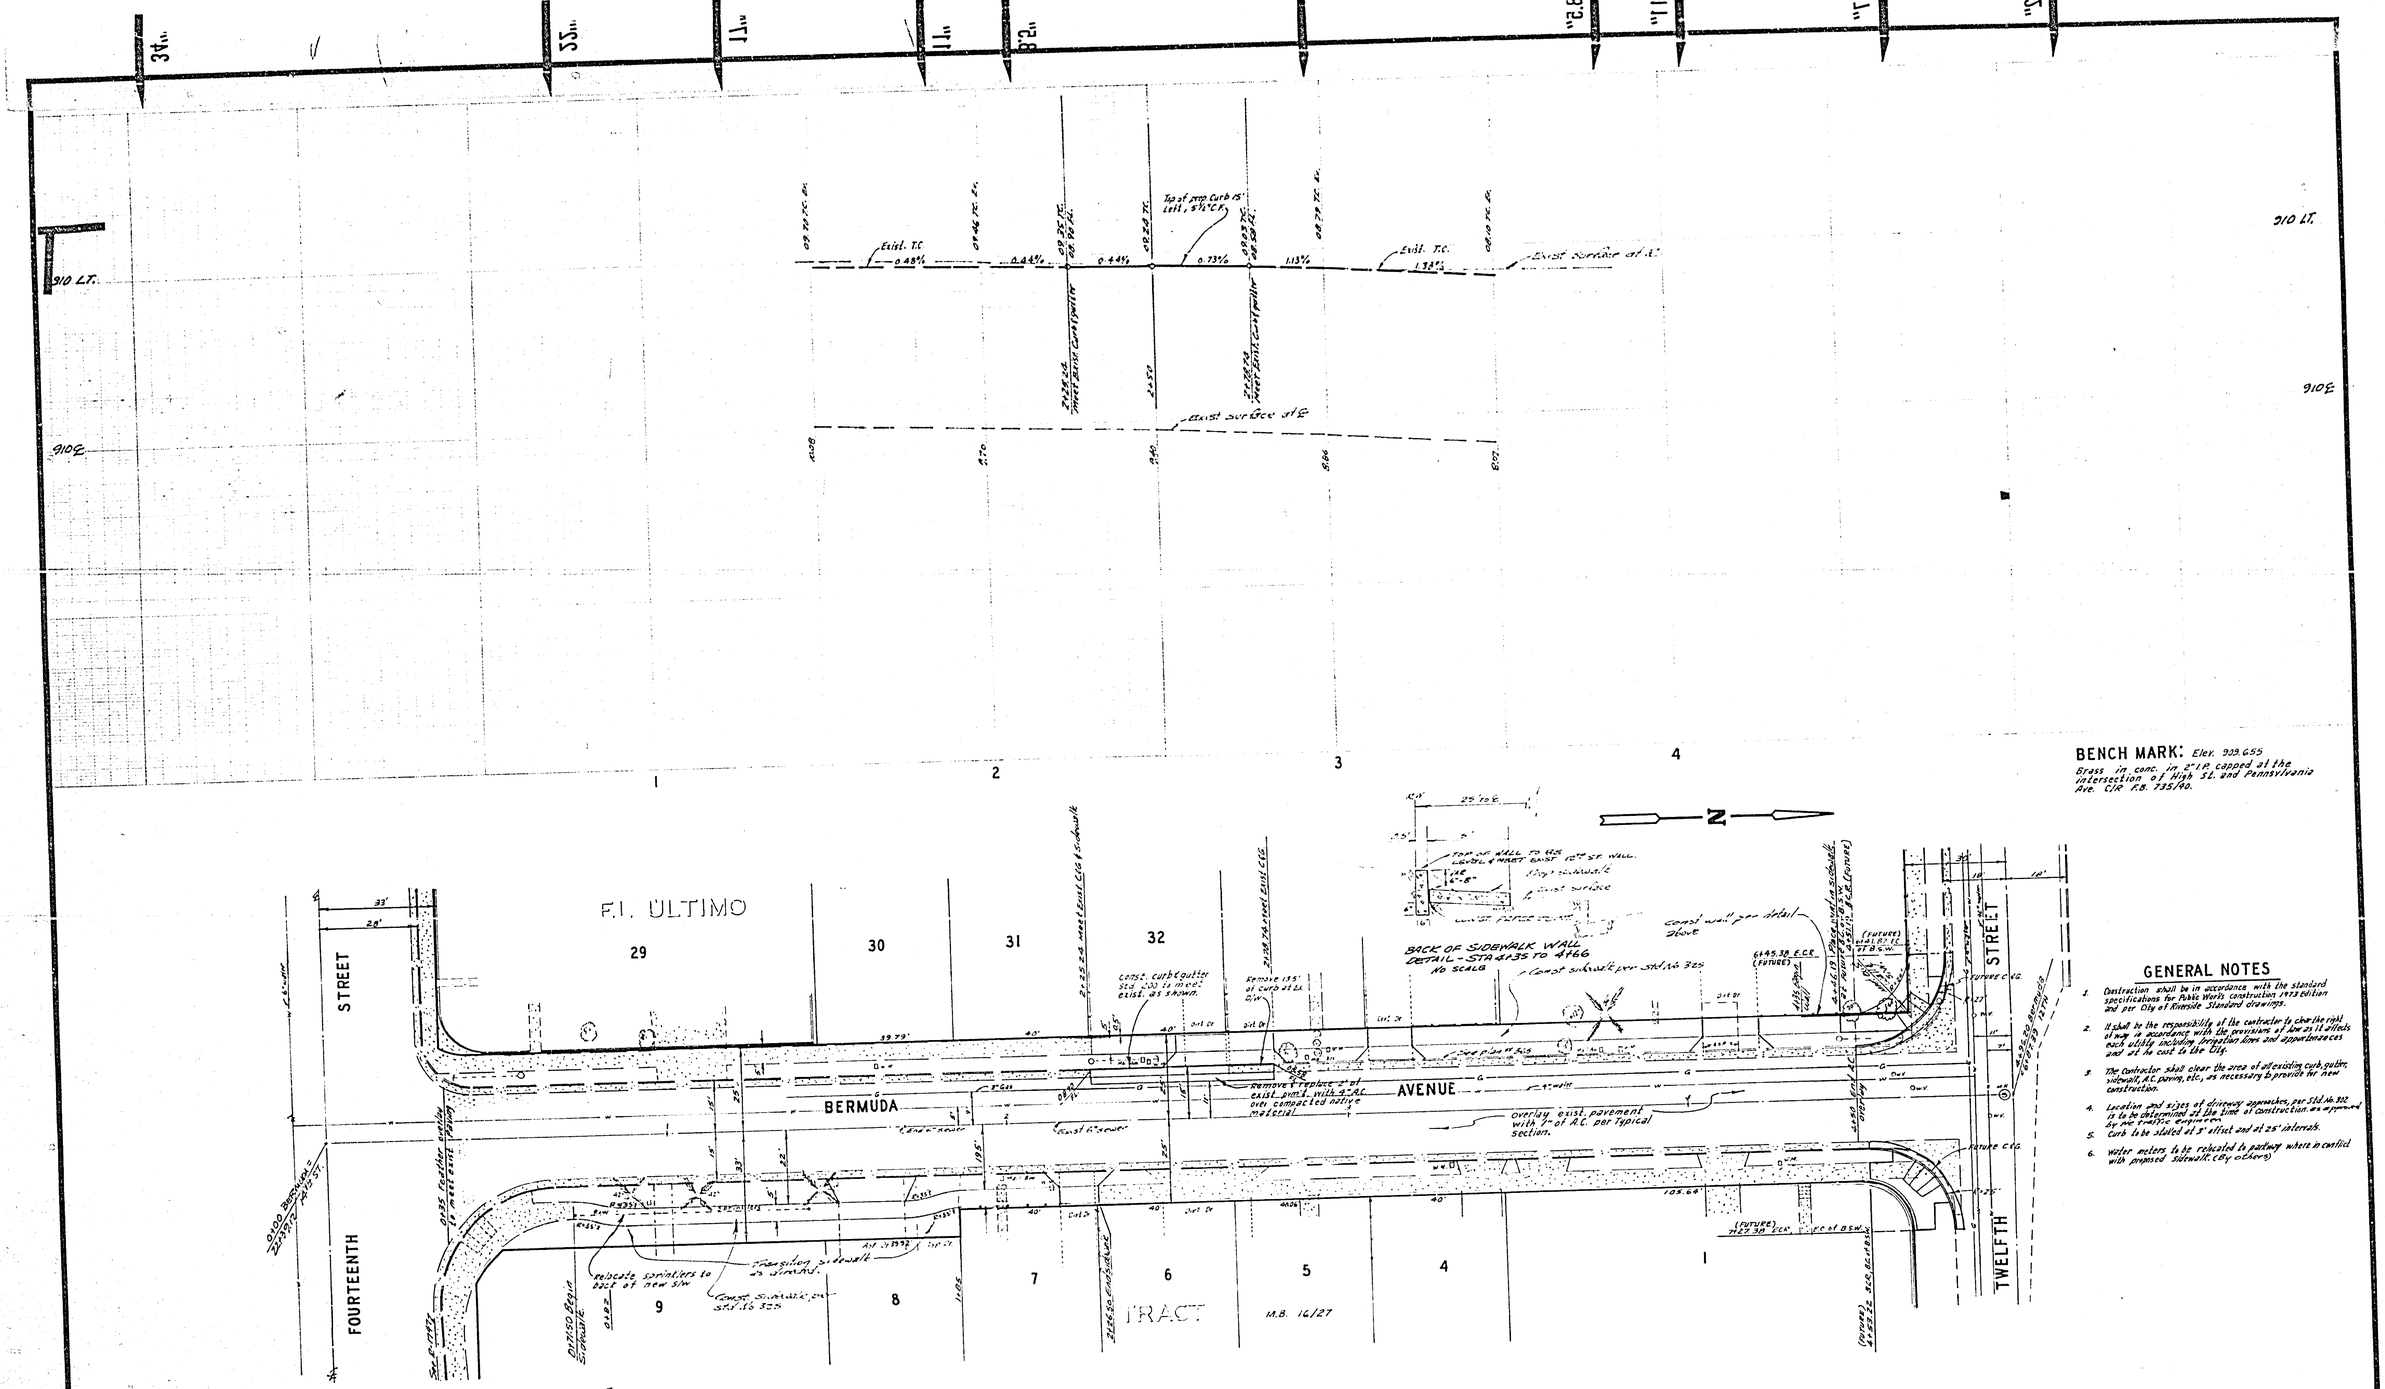

GENERAL NOTES

1. Construction shall be in accordance with the standard specifications for Public Works construction 1973 Edition and per City of Riverside Standard drawings.
2. It shall be the responsibility of the contractor to clear the right of way in accordance with the provisions of law as it affects each utility including irrigation lines and appurtenances and at no cost to the City.
3. The Contractor shall clear the area of all existing curb, gutter, sidewalk, A.C. paving, etc., as necessary to provide for new construction.
4. Location and sizes of driveway approaches, per Std. No. 302 is to be determined at the time of construction, as approved by the traffic engineer.
5. Curb to be staked at 3' offset and at 25' intervals.
6. Water meters to be relocated to parkway where in conflict with proposed sidewalk. (By others)

REDEVELOPMENT AGENCY
APPROVAL FOR SCOPE & CONCEPT
APPROVED BY: _____
DATE: _____

ALBERT A. WEBB ASSOCIATES
CIVIL ENGINEERS
RIVERSIDE, CALIFORNIA
APPROVED BY [signature] DATE 10-28-74
R.E. No. 21884
W.O. 72-451 FOR: CITY OF RIV - REDEV AGENCY F.B. 1013

MARK	REVISIONS	APPR.	DATE

DESIGNED BY BE DRAWN BY BEL CHECKED BY BM

CITY OF RIVERSIDE, CALIFORNIA
PUBLIC WORKS DEPARTMENT

APPROVED BY	BY	DATE
PRINCIPAL ENGINEER	[illegible]	2/3
PARK DEPARTMENT		
TRAFFIC DIVISION	[illegible]	1-24
CHIEF PUB. WKS. ENGR.		

APPROVED BY [signature]
DIRECTOR OF PUBLIC WORKS
DATE 2-6-75

NEIGHBORHOOD DEVELOPMENT PROGRAM NO. 2
STREET PLAN AND PROFILE
BERMUDA AVE.
FOURTEENTH ST. TO TWELFTH ST.
SCALE: Horiz. 1" = 20', Vert. 1" = 4'

ACCOUNT No.
DRAWING NUMBER
R-1794
SHEET 1 OF 1
72-451-A