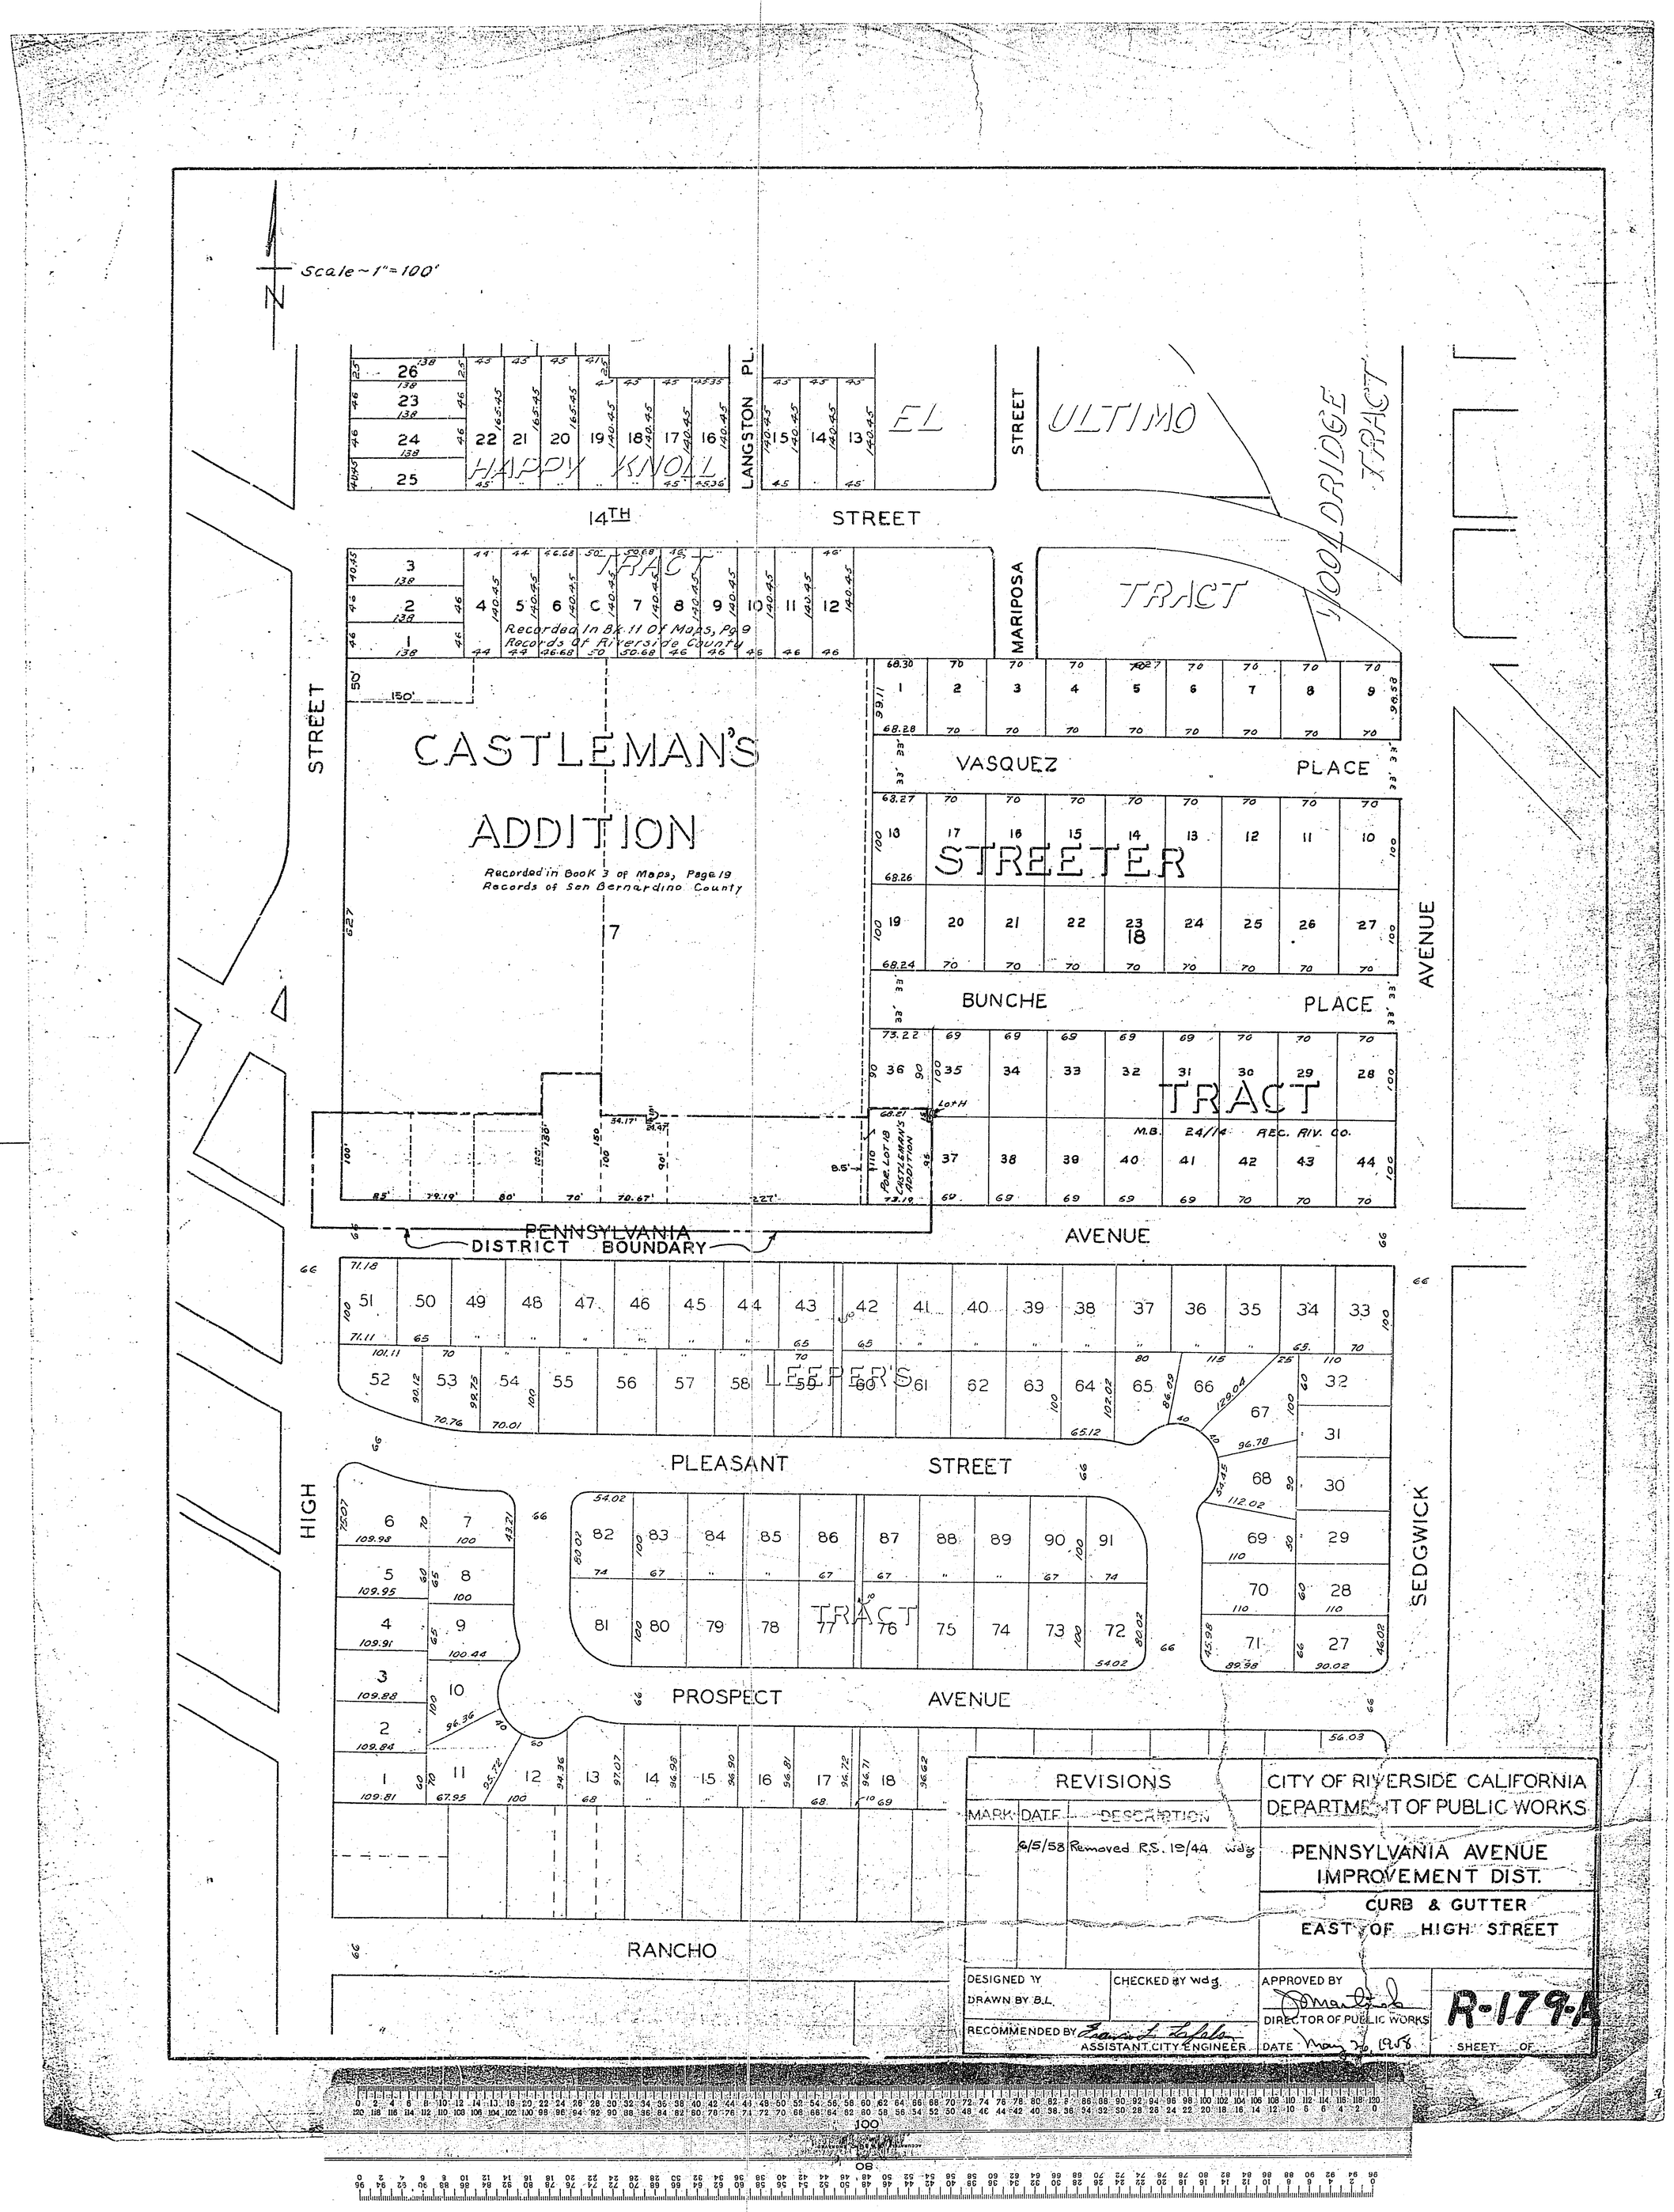

REVISIONS		
MARK	DATE	DESCRIPTION
	6/5/58	Removed R.S. 13/44 wdg

CITY OF RIVERSIDE CALIFORNIA
DEPARTMENT OF PUBLIC WORKS

PENNSYLVANIA AVENUE IMPROVEMENT DIST.

CURB & GUTTER
EAST OF HIGH STREET

DESIGNED BY
DRAWN BY B.L.
CHECKED BY wdg.
RECOMMENDED BY Francis L. Lafebvre
ASSISTANT CITY ENGINEER
APPROVED BY
DIRECTOR OF PUBLIC WORKS
DATE May 20, 1958

R-179-A

SHEET OF