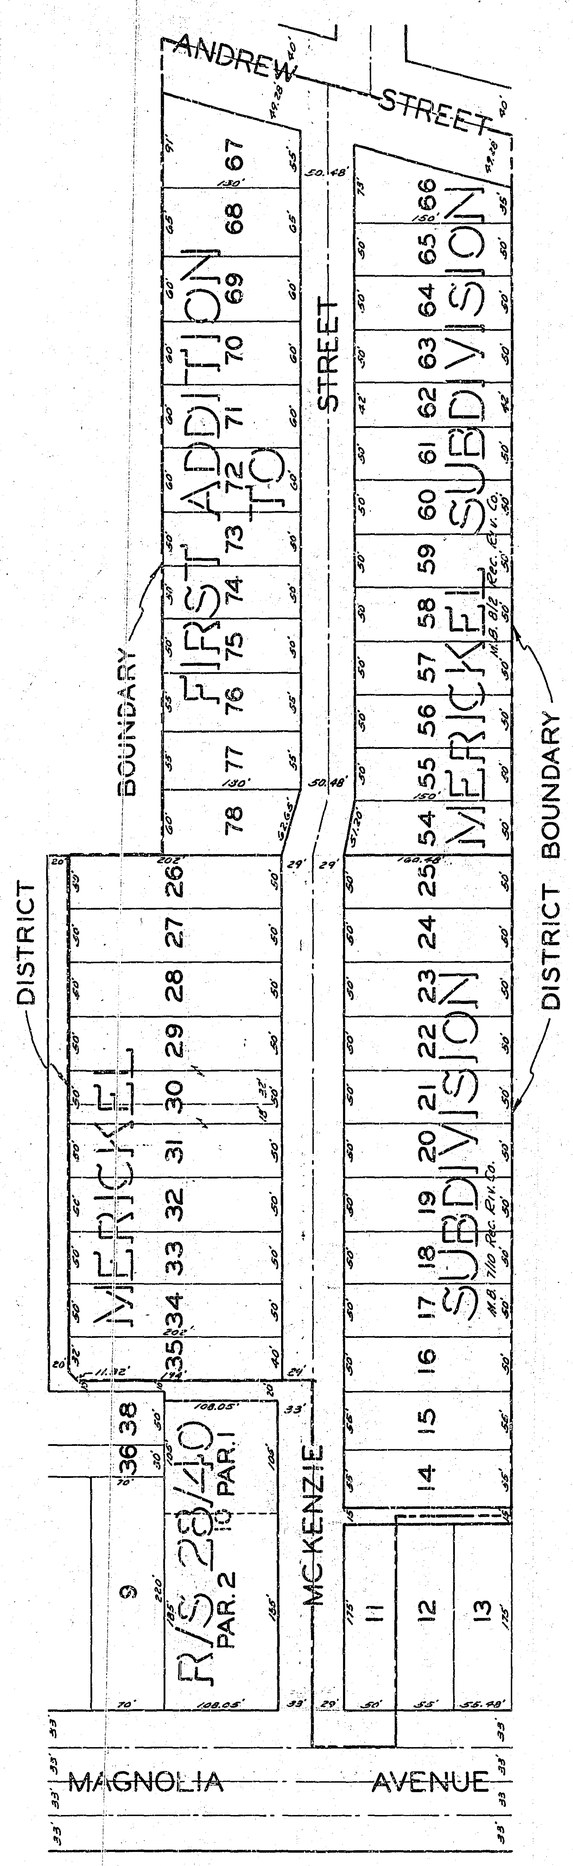

SCALE: 1" = 100'

MAP SHOWING THE LANDS INCLUDED WITHIN THE ASSESSMENT DISTRICT TO BE BENEFITED BY THE CONSTRUCTION OF CURB AND GUTTER AND SIDEWALK.

REVISIONS

DATE	DESCRIPTION

CITY OF RIVERSIDE CALIFORNIA
DEPARTMENT OF PUBLIC WORKS

MC KENZIE STREET
IMPROVEMENT DISTRICT

DESIGNED BY	CHECKED BY	APPROVED BY	R-181A
DRAWN BY		DIRECTOR OF PUBLIC WORKS	
RECOMMENDED BY ASSISTANT CITY ENGINEER		DATE July 2, 1959	SHEET 1 OF 1