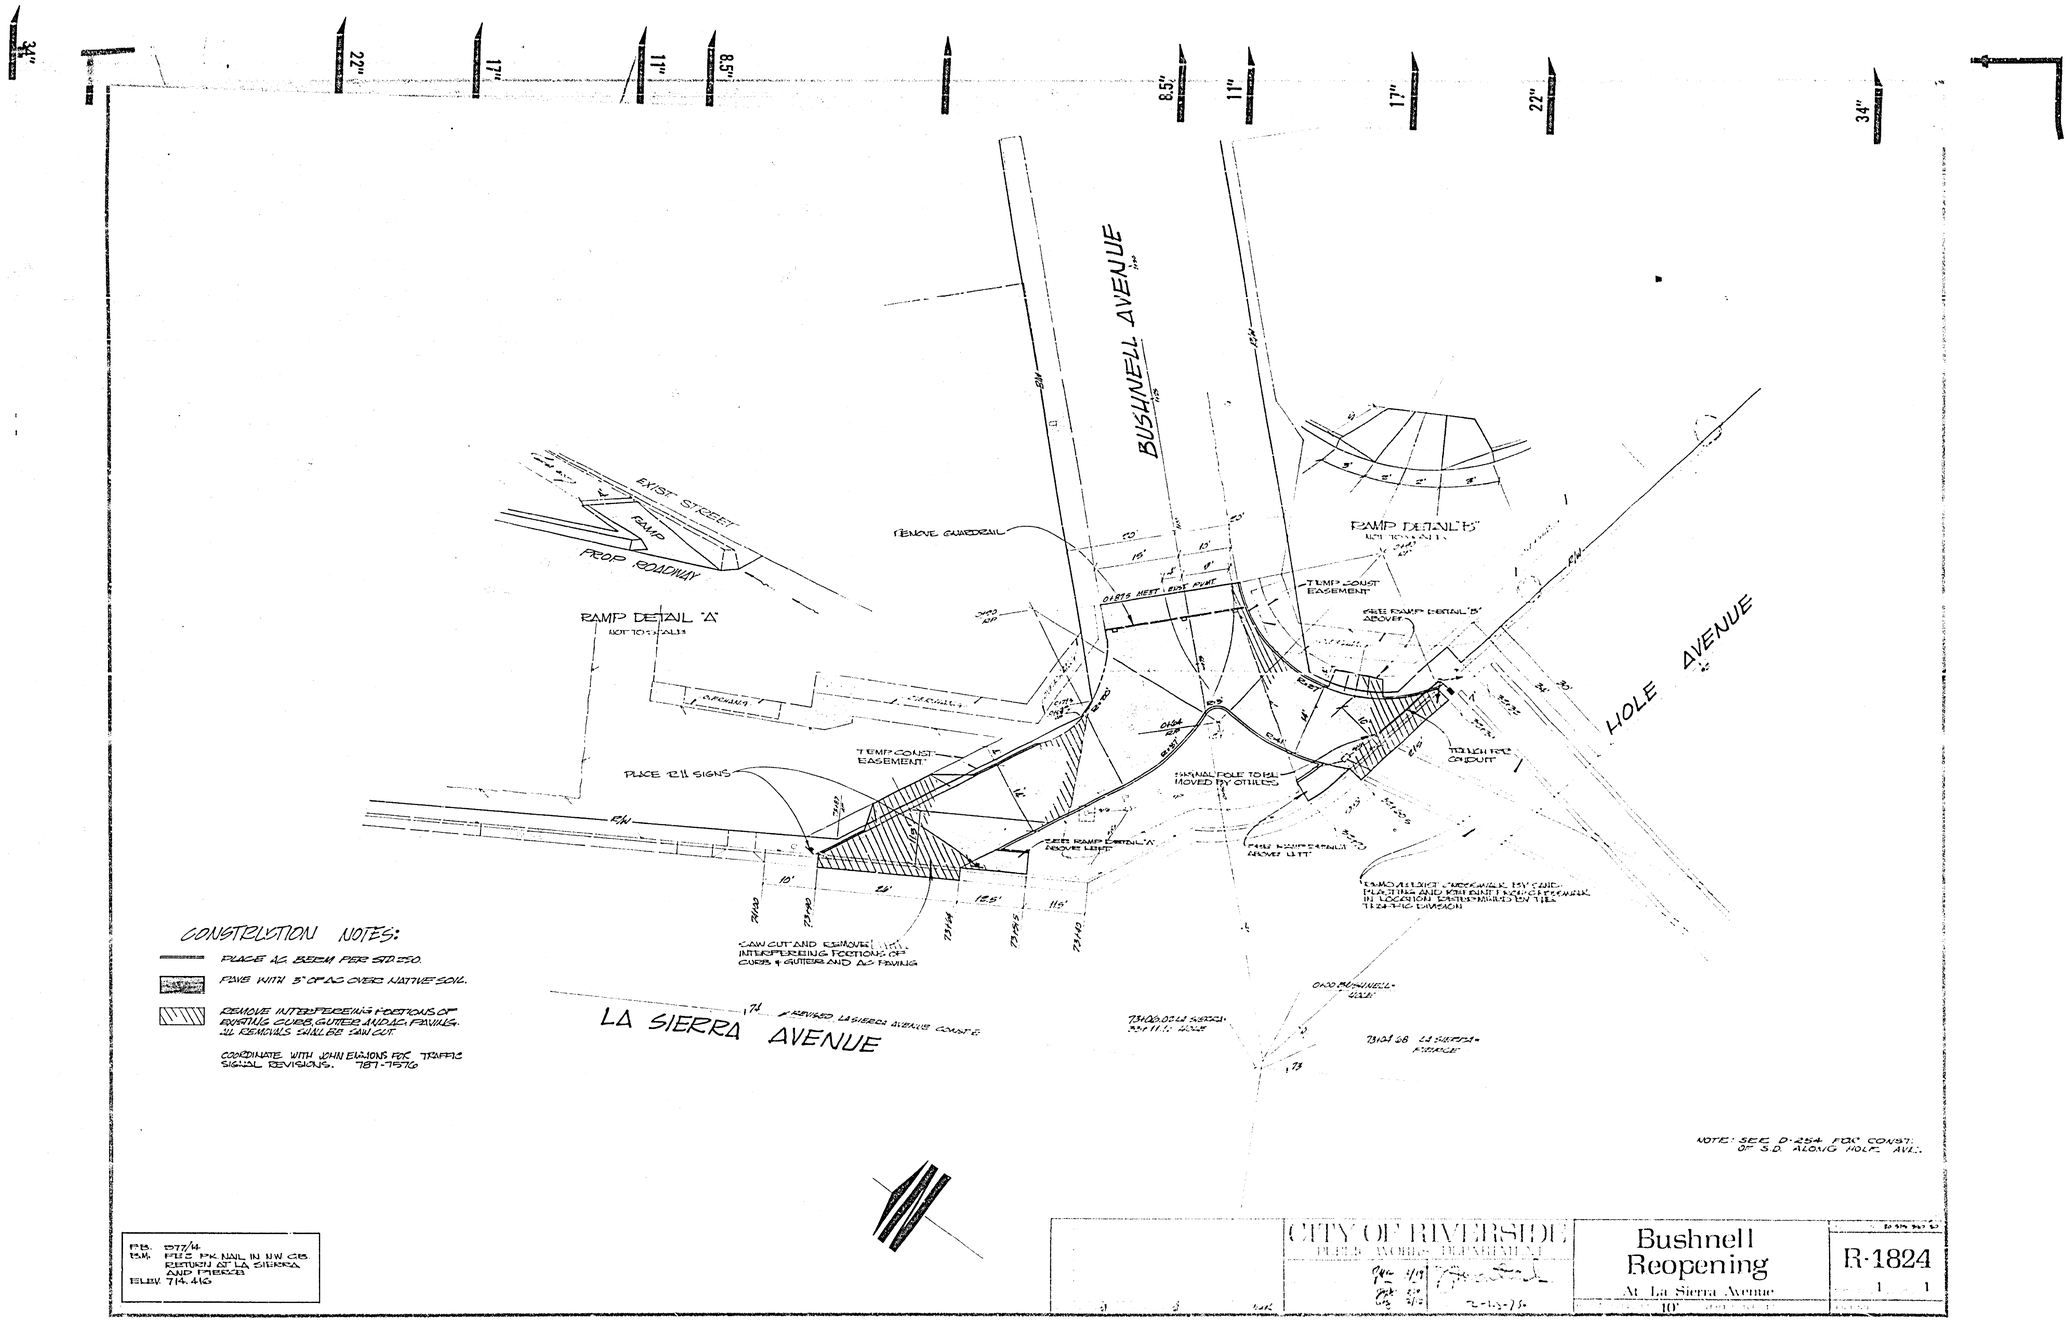

BUSHNELL AVENUE
HOLE AVENUE
LA SIERRA AVENUE
EXIST STREET
RAMP
PROP ROADWAY
RAMP DETAIL "A"
RAMP DETAIL "B"
REMOVE GUARDRAIL
TEMP CONST EASEMENT
PLACE R11 SIGNS
SAW CUT AND REMOVE INTERFERING PORTIONS OF CURB & GUTTER AND AC PAVING
CONSTRUCTION NOTES:
PLACE AC BERM PER STD 250.
PAVE WITH 3" OF AC OVER NATIVE SOIL.
REMOVE INTERFERING PORTIONS OF EXISTING CURB, GUTTER AND AC PAVING. ALL REMOVALS SHALL BE SAW CUT.
COORDINATE WITH JOHN ELLIONS FOR TRAFFIC SIGNAL REVISIONS. 787-7576
NOTE: SEE D-254 FOR CONST. OF S.D. ALONG HOLE AVE.
CITY OF RIVERSIDE
PUBLIC WORKS DEPARTMENT
Bushnell Reopening
At La Sierra Avenue
R-1824