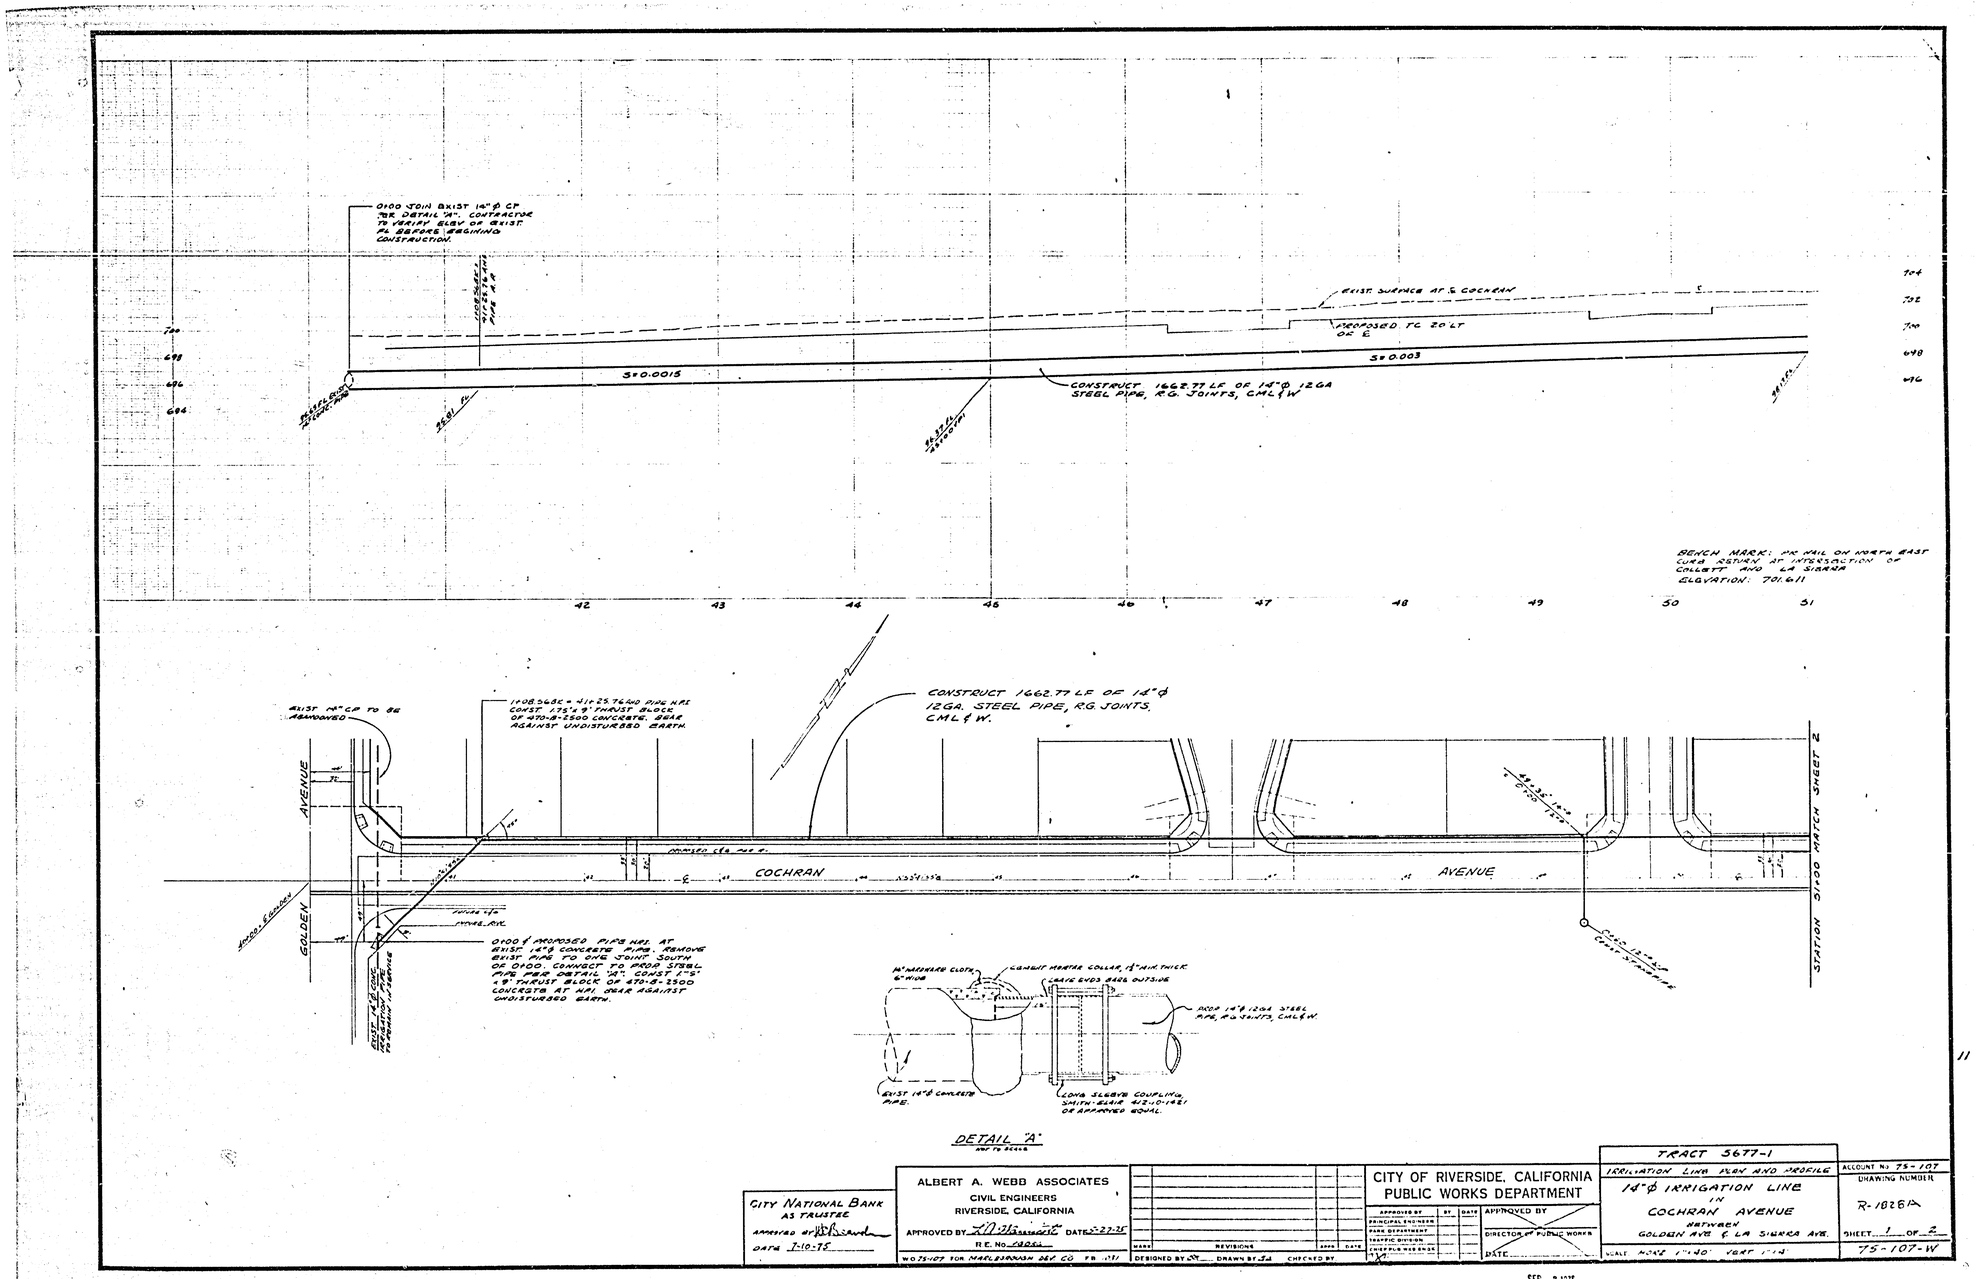

CITY NATIONAL BANK AS TRUSTEE
APPROVED BY [signature]
DATE 7-10-75

ALBERT A. WEBB ASSOCIATES
CIVIL ENGINEERS
RIVERSIDE, CALIFORNIA
APPROVED BY [signature] DATE 5-27-75
R.E. No. 13056
W.O. 75-107 FOR MARLBOROUGH DEV. CO. F.B. 1131

MARK | REVISIONS | APPR | DATE
DESIGNED BY [initials] DRAWN BY [initials] CHECKED BY

CITY OF RIVERSIDE, CALIFORNIA
PUBLIC WORKS DEPARTMENT

APPROVED BY	BY	DATE
PRINCIPAL ENGINEER		
PARK DEPARTMENT		
TRAFFIC DIVISION		
CHIEF PUB. WKS. ENGR.		

APPROVED BY
DIRECTOR OF PUBLIC WORKS
DATE

TRACT 5677-1
IRRIGATION LINE PLAN AND PROFILE
14"Ø IRRIGATION LINE IN COCHRAN AVENUE
BETWEEN GOLDEN AVE & LA SIERRA AVE.
SCALE: HORZ 1"=40' VERT 1"=4'

ACCOUNT No. 75-107
DRAWING NUMBER R-1826A
SHEET 1 OF 2
75-107-W

SEP 2 1975

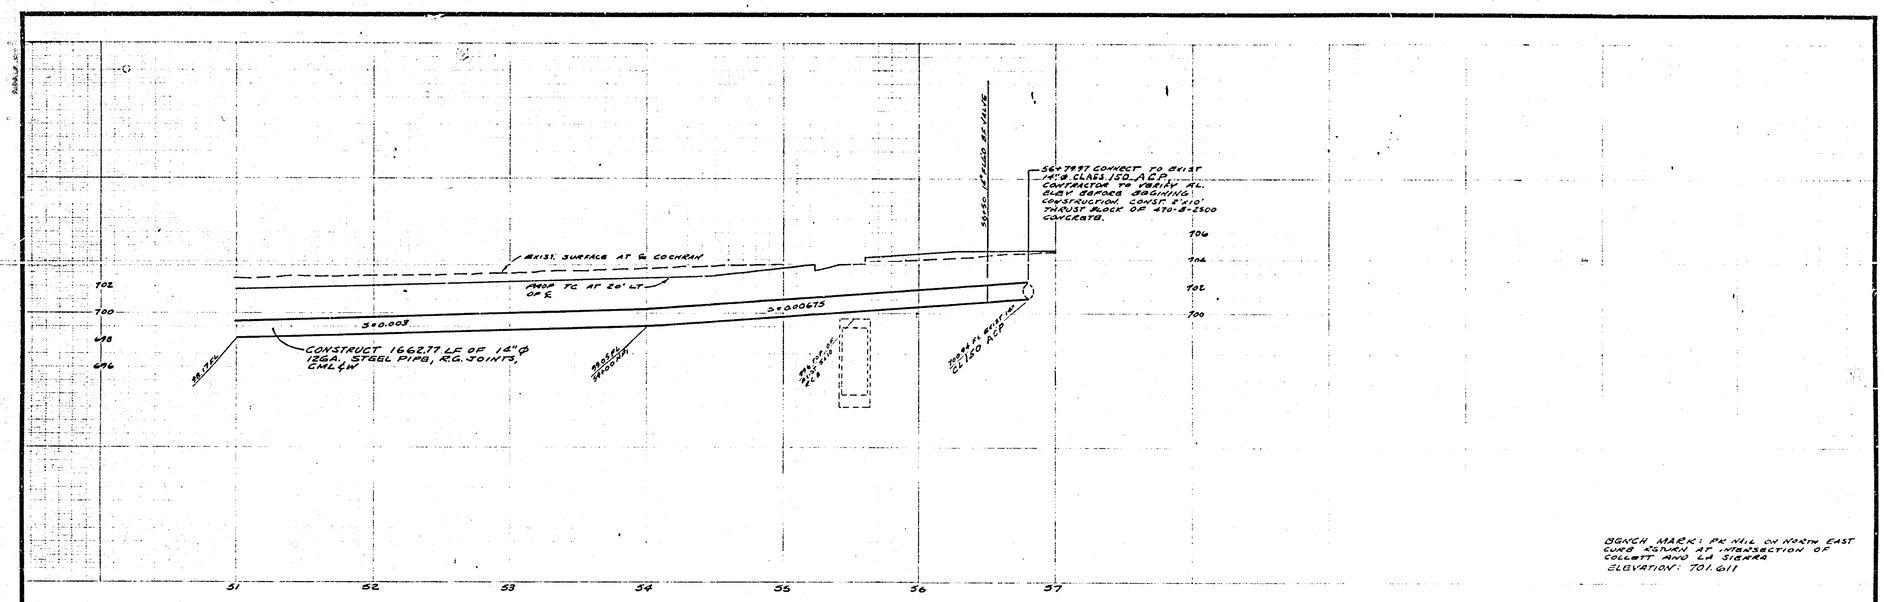

BENCH MARK: PK NAIL ON NORTH EAST CURB SIGNAL AT INTERSECTION OF COLLETT AND LA SIERRA
ELEVATION: 701.611

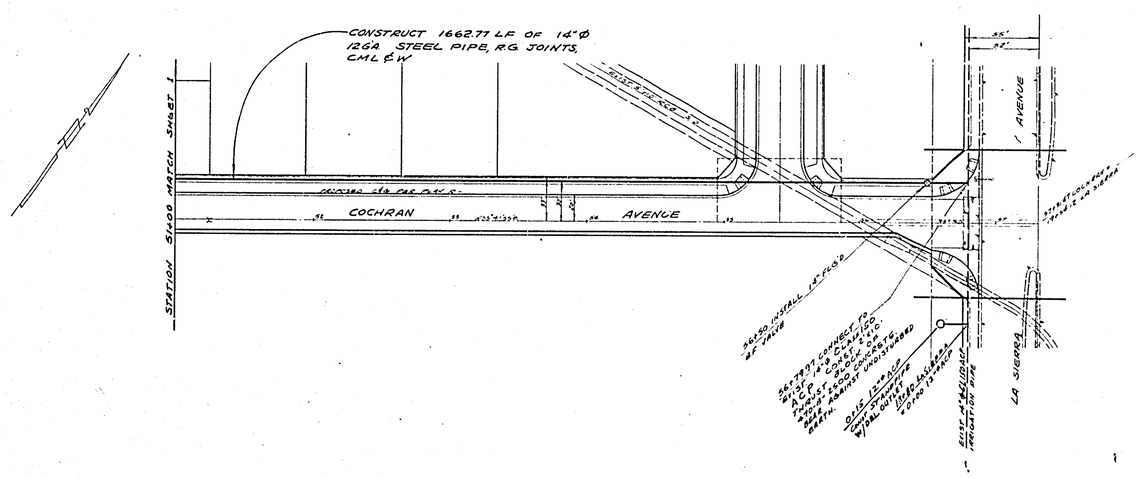

GENERAL NOTES

1. CONSTRUCTION SHALL BE IN ACCORDANCE WITH THE STANDARD SPECIFICATIONS FOR PUBLIC WORKS CONSTRUCTION (STD. OPTION), THE LATEST AWWA SPECIFICATIONS AND THE CITY OF RIVERSIDE STANDARD DRAWINGS
2. IT SHALL BE THE RESPONSIBILITY OF THE CONTRACTOR TO CLEAR THE RIGHT OF WAY IN ACCORDANCE WITH THE PROVISIONS OF LAW AS IT REFLECTS MAIN UTILITY RELOCATION, IRRIGATION FACILITIES AT NO COST TO THE CITY.
3. THE CONTRACTOR SHALL COORDINATE HIS WORK WITH APPROVED "OUT OF SERVICE" SCHEDULE ISSUED BY THE OWNER'S AGENCY LA SIERRA CONTACT MARCIE SCHMIDT PHONE 687-6442.
4. CLASS 150 ACP IS AN ACCEPTABLE ALTERNATE FOR IRRIGATION PIPE.
5. STANDPIPES SHALL BE 12x12 TEXAS HYDRANTS WITH ALFALFA VALVE & FRANE WATERMAN "REDTOP" OR EQUAL.

12

CITY NATIONAL BANK AS TRUSTEE
APPROVED BY [signature]
DATE 7-10-75

ALBERT A. WEBB ASSOCIATES
CIVIL ENGINEERS
RIVERSIDE, CALIFORNIA
APPROVED BY [signature] DATE 5-27-75
R.E. No. 18856
W.O. 75-107 FOR MARLBOROUGH DEV CO T.R. 1051

MARK	REVISIONS	APPR	DATE

DESIGNED 18 DRAWN BY [illegible] CHECKED BY

CITY OF RIVERSIDE, CALIFORNIA
PUBLIC WORKS DEPARTMENT

APPROVED BY	BY	DATE
PRINCIPAL ENGINEER		
PARK DEPARTMENT		
TRAFFIC DIVISION		
CHIEF PUBLIC WKS ENGR		

APPROVED BY
DIRECTOR OF PUBLIC WORKS
DATE

TRACT 5677-1
IRRIGATION LINE PLAN AND PROFILE
14"Ø IRRIGATION LINE
IN
COCHRAN AVENUE
BETWEEN
GOLDEN AVE & LA SIERRA AVE.
SCALES: HORZ 1"=40' VERT 1"=4'

ACCOUNT No 75-107
DRAWING NUMBER
R-1828A
SHEET 2 OF 2
75-107-W

SEP 2 1975