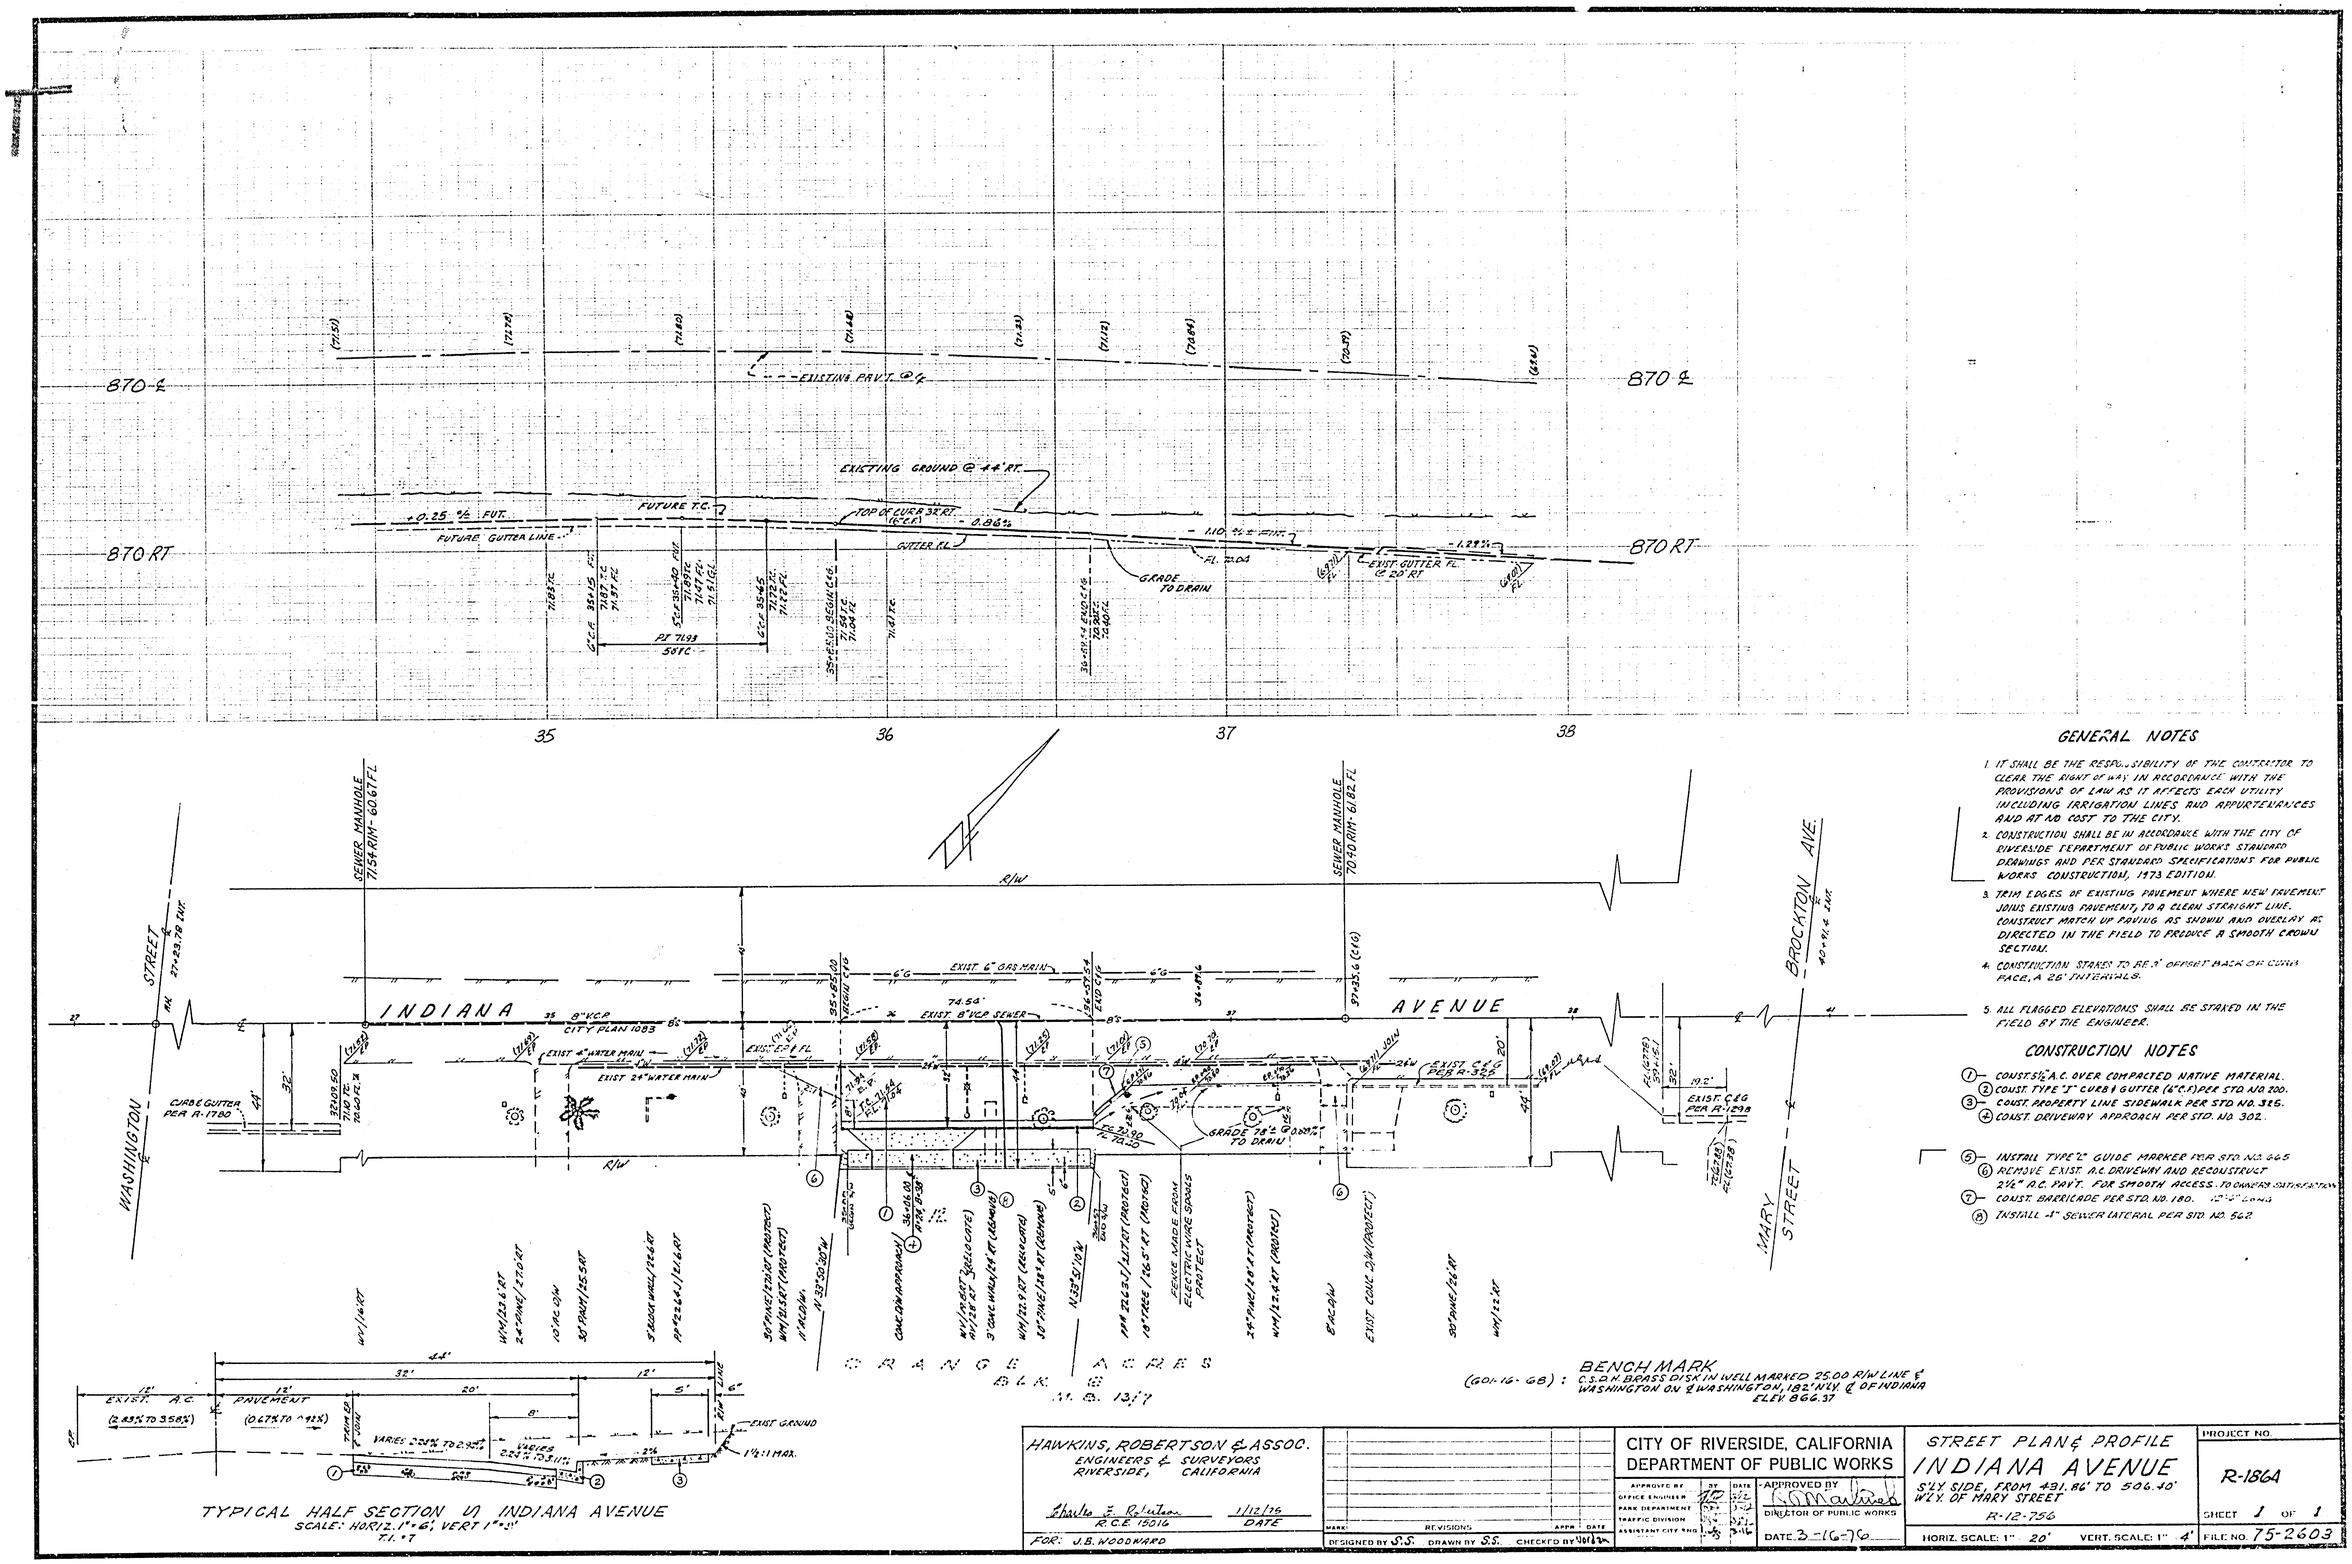

GENERAL NOTES

1. IT SHALL BE THE RESPONSIBILITY OF THE CONTRACTOR TO CLEAR THE RIGHT OF WAY IN ACCORDANCE WITH THE PROVISIONS OF LAW AS IT AFFECTS EACH UTILITY INCLUDING IRRIGATION LINES AND APPURTENANCES AND AT NO COST TO THE CITY.
2. CONSTRUCTION SHALL BE IN ACCORDANCE WITH THE CITY OF RIVERSIDE DEPARTMENT OF PUBLIC WORKS STANDARD DRAWINGS AND PER STANDARD SPECIFICATIONS FOR PUBLIC WORKS CONSTRUCTION, 1973 EDITION.
3. TRIM EDGES OF EXISTING PAVEMENT WHERE NEW PAVEMENT JOINS EXISTING PAVEMENT, TO A CLEAN STRAIGHT LINE. CONSTRUCT MATCH UP PAVING AS SHOWN AND OVERLAY AS DIRECTED IN THE FIELD TO PRODUCE A SMOOTH CROWN SECTION.
4. CONSTRUCTION STAKES TO BE 3' OFFSET BACK OF CURB FACE, @ 25' INTERVALS.
5. ALL FLAGGED ELEVATIONS SHALL BE STAKED IN THE FIELD BY THE ENGINEER.

CONSTRUCTION NOTES

1. CONST. 5½" A.C. OVER COMPACTED NATIVE MATERIAL.
2. CONST. TYPE "J" CURB & GUTTER (6" C.R.) PER STD. NO. 200.
3. CONST. PROPERTY LINE SIDEWALK PER STD. NO. 316.
4. CONST. DRIVEWAY APPROACH PER STD. NO. 302.
5. INSTALL TYPE "2" GUIDE MARKER PER STD. NO. 665
6. REMOVE EXIST. A.C. DRIVEWAY AND RECONSTRUCT 2½" A.C. PAV'T. FOR SMOOTH ACCESS. TO OWNER'S SATISFACTION
7. CONST. BARRICADE PER STD. NO. 180.
8. INSTALL 4" SEWER LATERAL PER STD. NO. 562.

(601-16-68): BENCH MARK
C.S.&H. BRASS DISK IN WELL MARKED 25.00 R/W LINE & WASHINGTON ON & WASHINGTON, 182' N'LY. & OF INDIANA
ELEV. 866.37

HAWKINS, ROBERTSON & ASSOC.
ENGINEERS & SURVEYORS
RIVERSIDE, CALIFORNIA

Charles E. Robertson 1/12/76
R.C.E. 15016 DATE

FOR: J.B. WOODWARD

MARK	REVISIONS	APPR	DATE

DESIGNED BY S.S. DRAWN BY S.S. CHECKED BY

CITY OF RIVERSIDE, CALIFORNIA
DEPARTMENT OF PUBLIC WORKS

APPROVE BY	BY	DATE
OFFICE ENGINEER		3-22
PARK DEPARTMENT		3-22
TRAFFIC DIVISION		3-22
ASSISTANT CITY ENG.		3-16

APPROVED BY
DIRECTOR OF PUBLIC WORKS
DATE 3-16-76

STREET PLAN & PROFILE
INDIANA AVENUE
S'LY SIDE, FROM 431.86' TO 506.40' W'LY. OF MARY STREET.
R-12-756

PROJECT NO. R-186A
SHEET 1 OF 1
HORIZ. SCALE: 1" = 20' VERT. SCALE: 1" = 4'
FILE NO. 75-2603