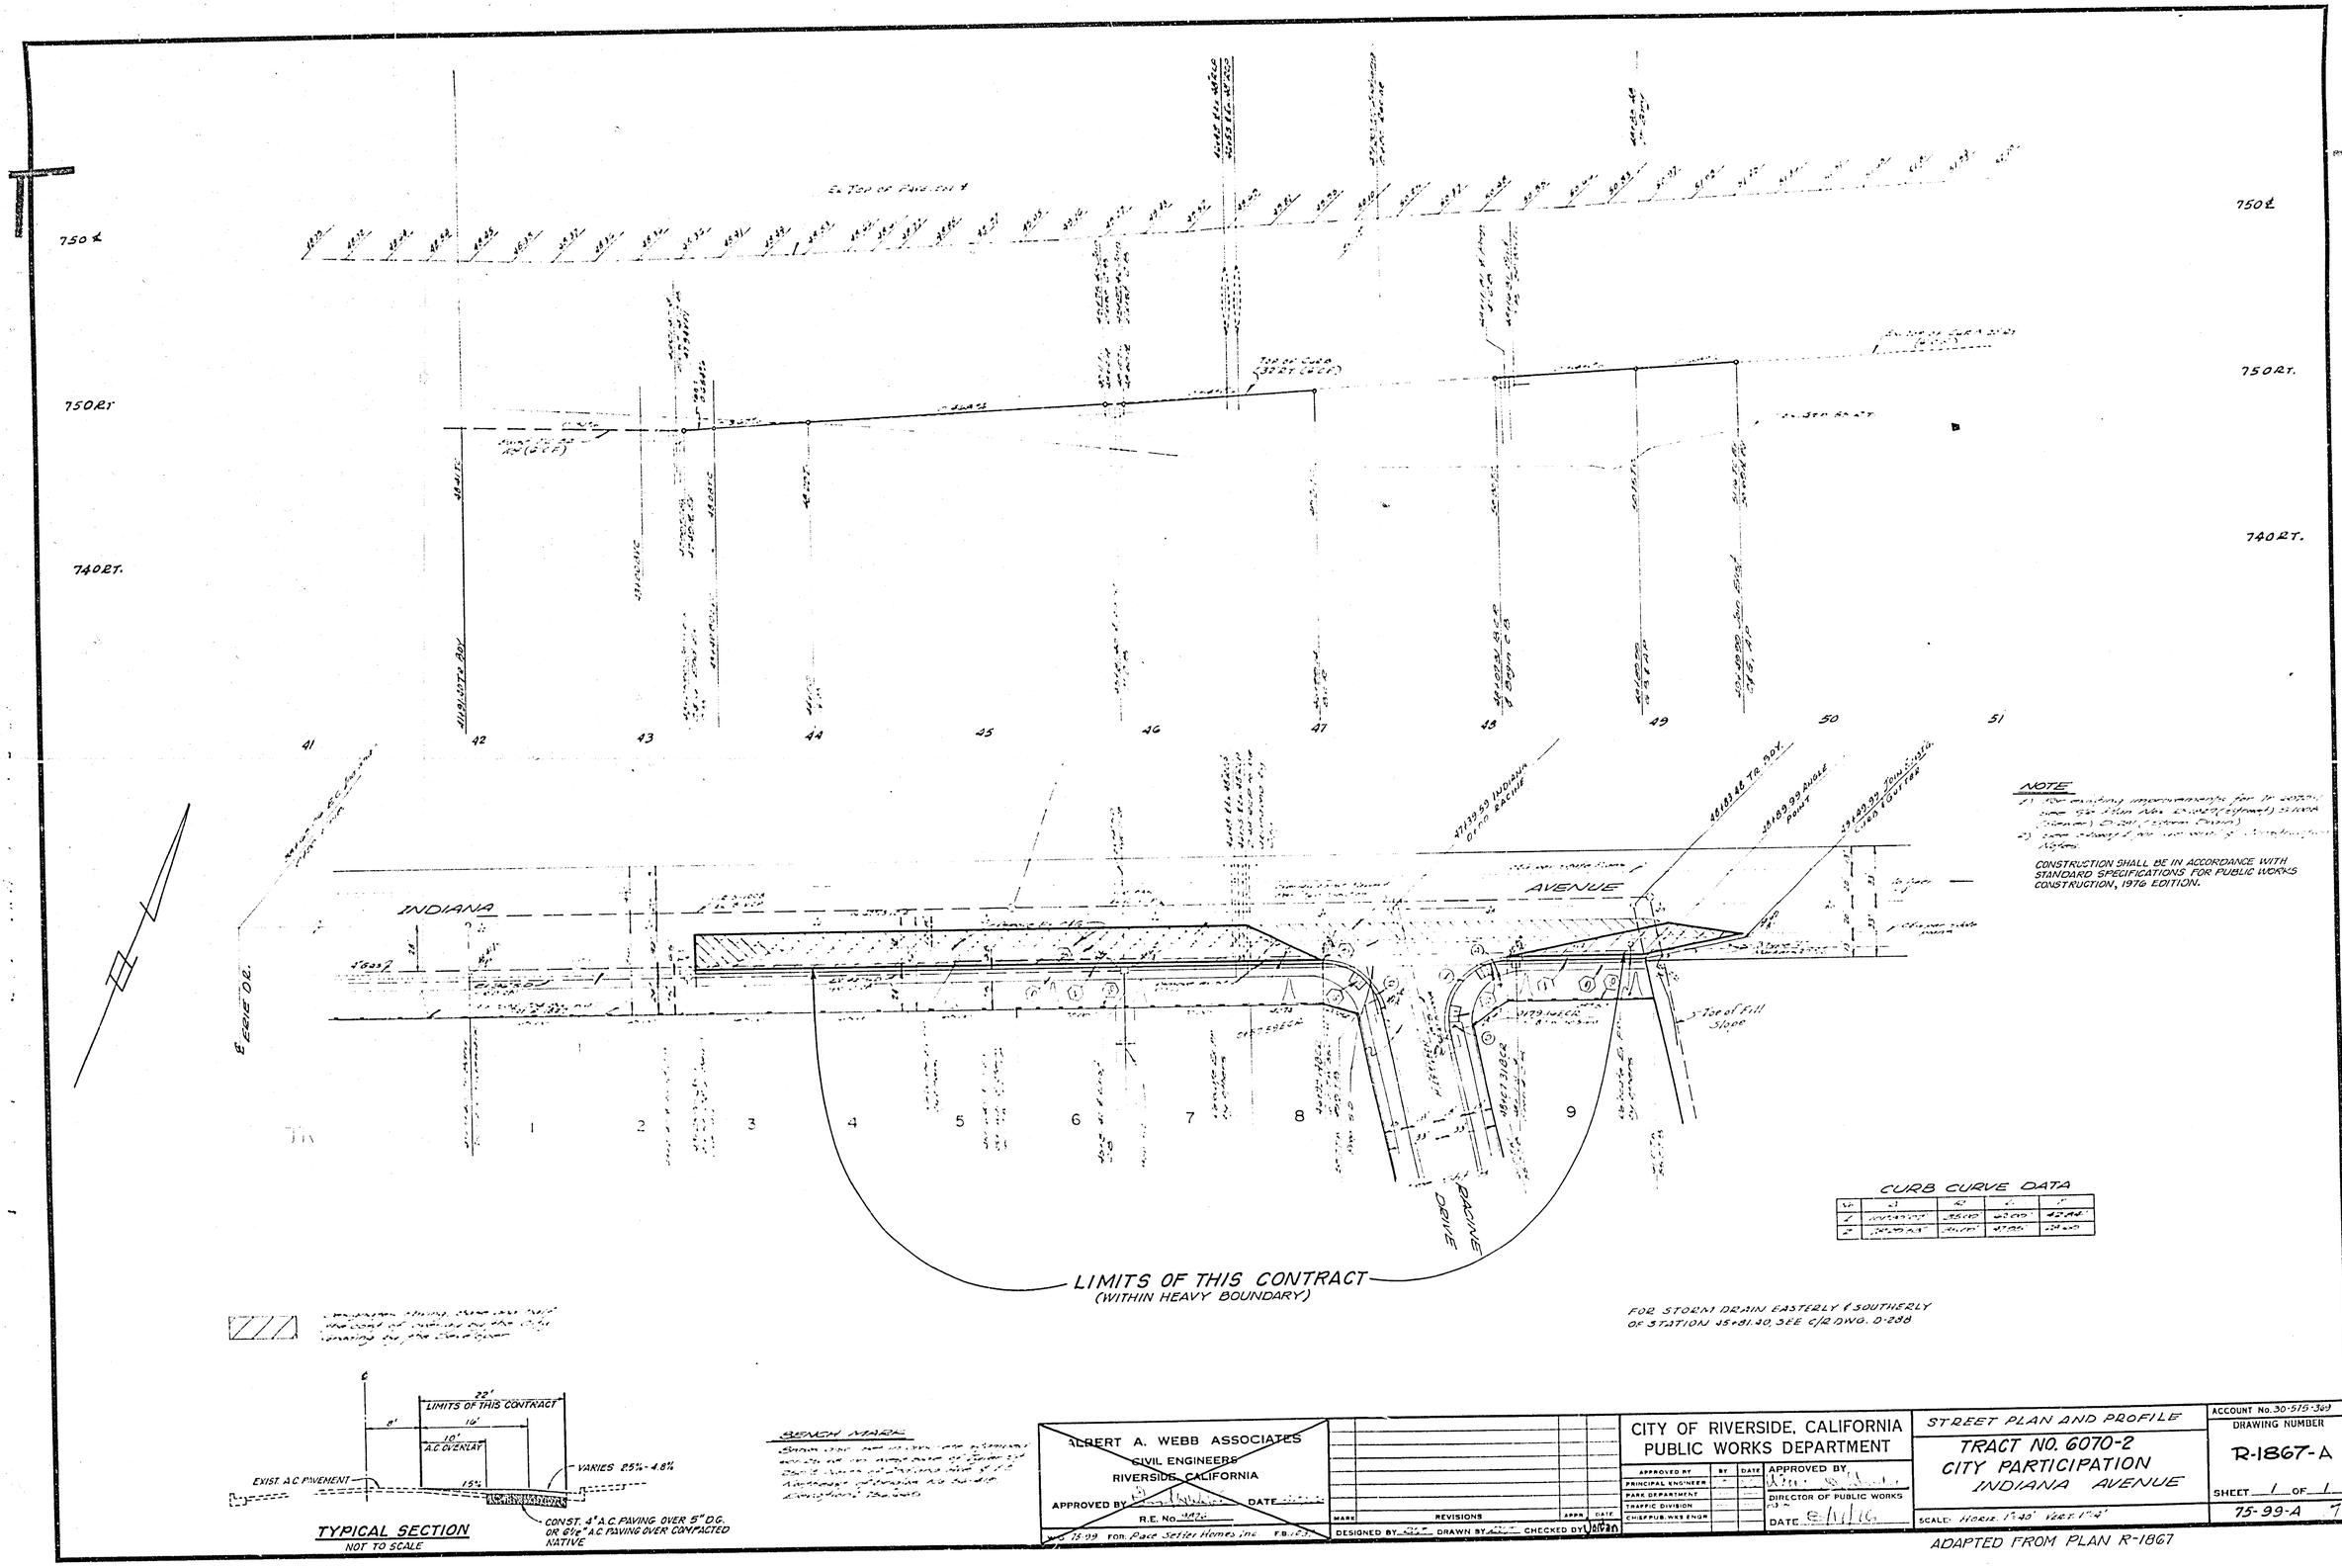
750 ℄
750 RT.
740 RT.
41
42
43
44
45
46
47
48
49
50
51
INDIANA
AVENUE
℄ ERIE D.B.
1
2
3
4
5
6
7
8
9
RACINE DRIVE
Toe of Fill Slope
LIMITS OF THIS CONTRACT
(WITHIN HEAVY BOUNDARY)
NOTE
CONSTRUCTION SHALL BE IN ACCORDANCE WITH STANDARD SPECIFICATIONS FOR PUBLIC WORKS CONSTRUCTION, 1976 EDITION.
CURB CURVE DATA
FOR STORM DRAIN EASTERLY & SOUTHERLY OF STATION 45+81.40, SEE C/R DWG. D-288
22'
LIMITS OF THIS CONTRACT
16'
10'
A.C. OVERLAY
15%
VARIES 2.5%-4.8%
EXIST. A.C. PAVEMENT
CONST. 4" A.C. PAVING OVER 5" D.G. OR 6½" A.C. PAVING OVER COMPACTED NATIVE
TYPICAL SECTION
NOT TO SCALE
BENCH MARK
ALBERT A. WEBB ASSOCIATES
CIVIL ENGINEERS
RIVERSIDE, CALIFORNIA
APPROVED BY
DATE
R.E. No.
MARK
REVISIONS
APPR.
DATE
DESIGNED BY
DRAWN BY
CHECKED BY
CITY OF RIVERSIDE, CALIFORNIA
PUBLIC WORKS DEPARTMENT
APPROVED BY
PRINCIPAL ENGINEER
PARK DEPARTMENT
TRAFFIC DIVISION
CHIEF PUB. WKS ENGR.
DIRECTOR OF PUBLIC WORKS
DATE
STREET PLAN AND PROFILE
TRACT NO. 6070-2
CITY PARTICIPATION
INDIANA AVENUE
SCALE: HORIZ. 1"=40' VERT. 1"=4'
ACCOUNT No. 30-515-369
DRAWING NUMBER
R-1867-A
SHEET 1 OF 1
75-99-A
ADAPTED FROM PLAN R-1867