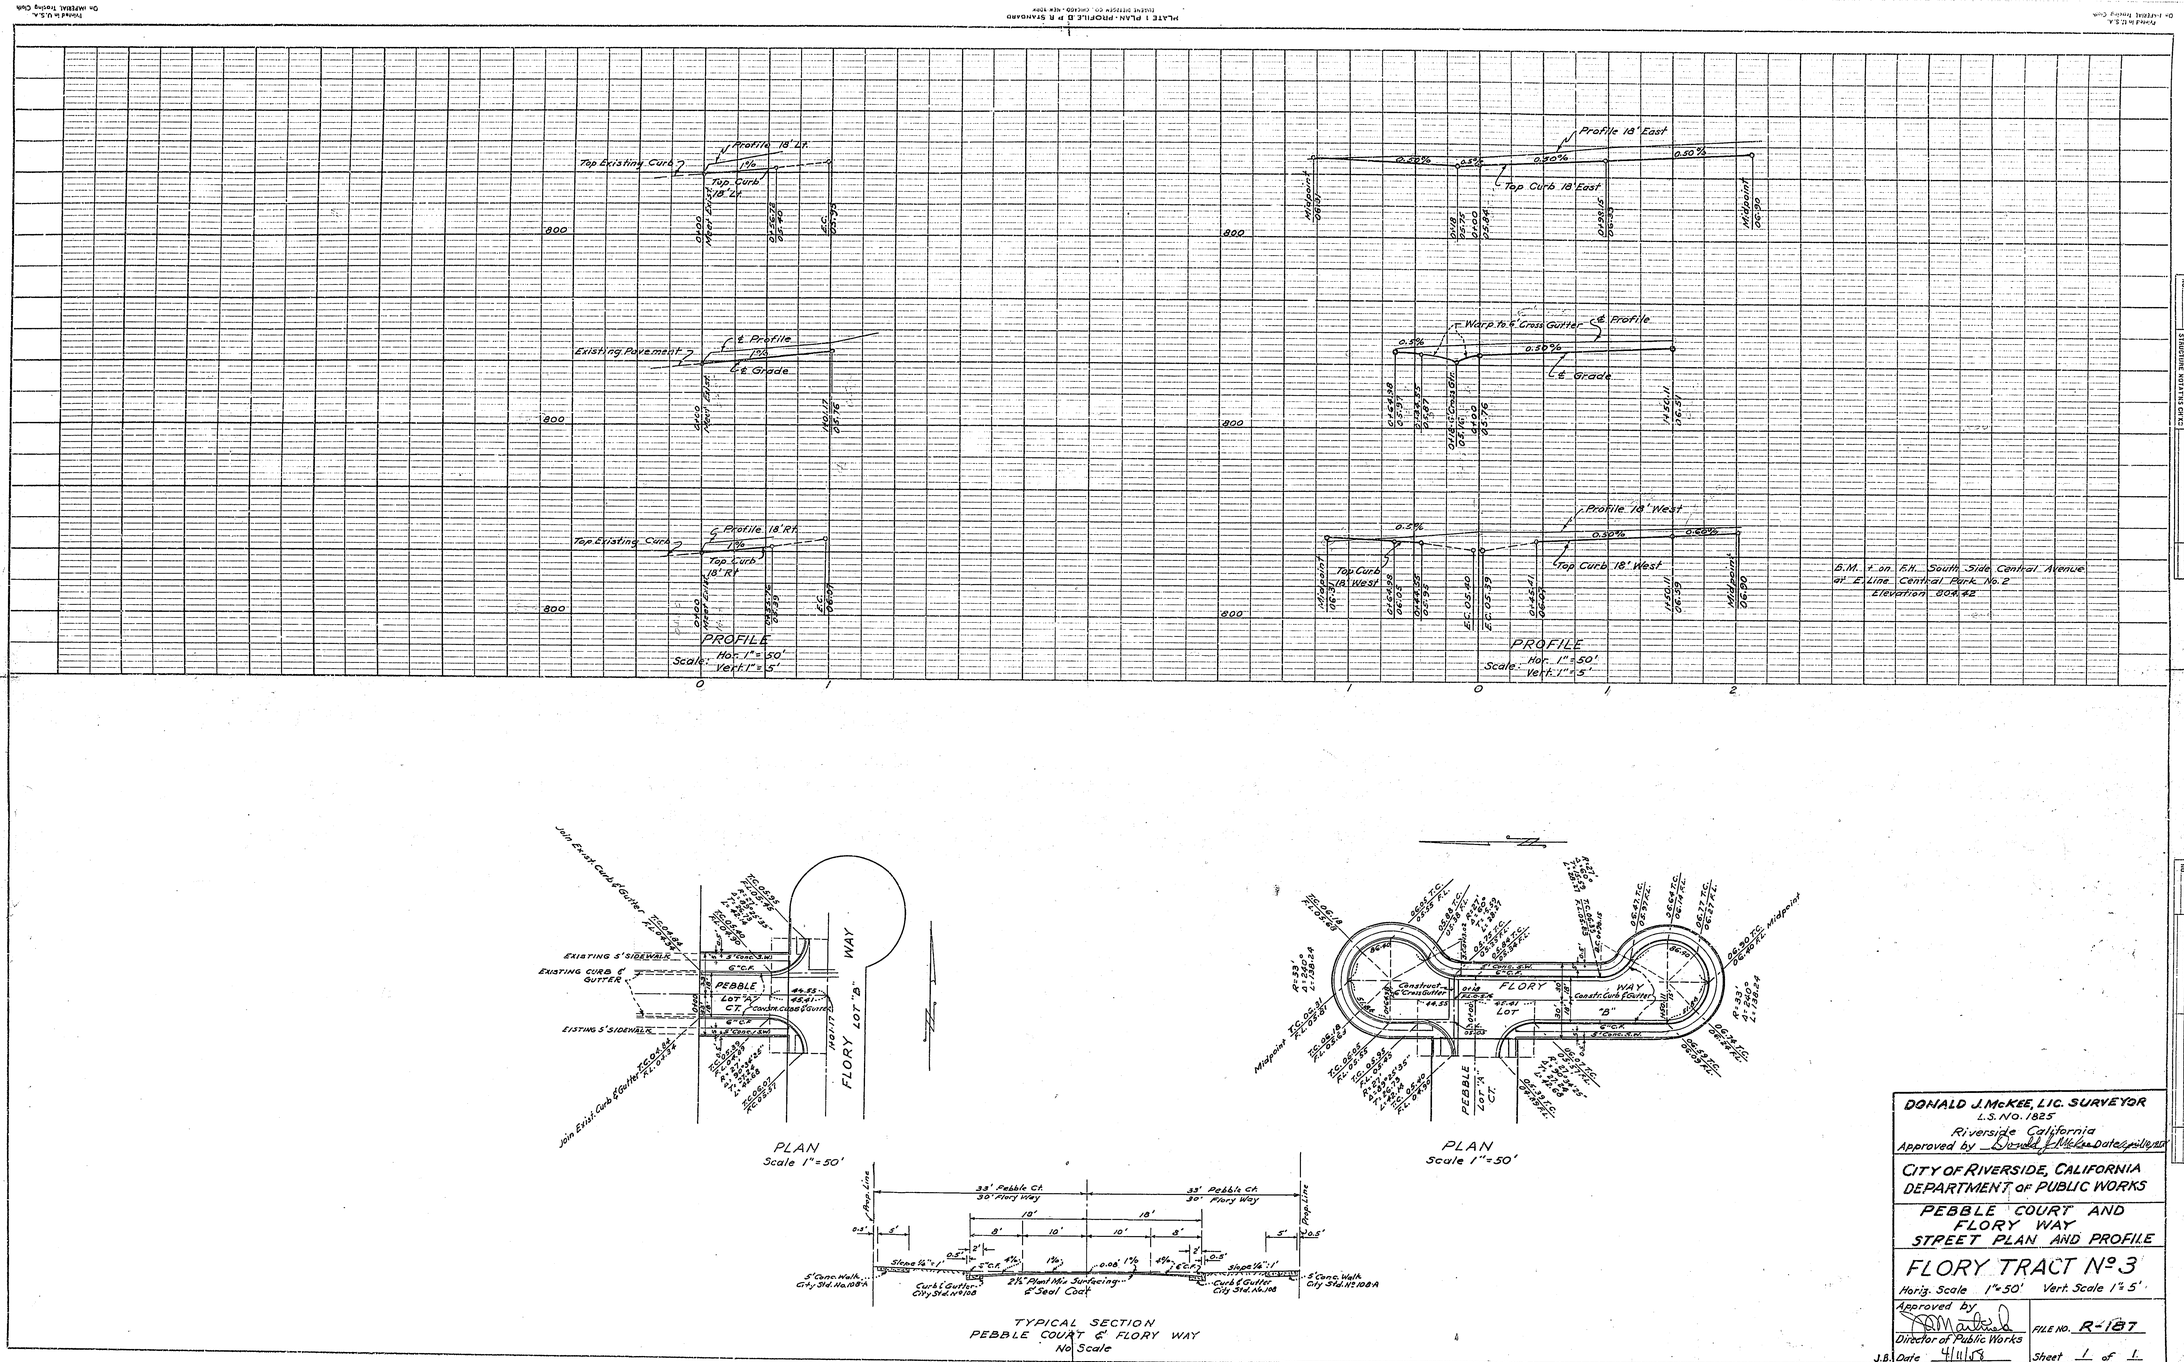

PROFILE		BY	DATE
NOTE BOOK	SURVEYED		
NO.	PLOTTED		
	GRADES CHECKED		
	B.M.s. NOTED		
	STRUCTURE NOTATIONS CHKD.		

PLAN		BY	DATE
NOTE BOOK	SURVEYED		
NO.	PLOTTED		
	ALIGNMENT CHECKED		
	RT. OF WAY CHECKED		

DONALD J. McKEE, LIC. SURVEYOR
L.S. No. 1825
Riverside California
Approved by Donald J. McKee Date April 10, 1958

CITY OF RIVERSIDE, CALIFORNIA
DEPARTMENT OF PUBLIC WORKS

PEBBLE COURT AND FLORY WAY
STREET PLAN AND PROFILE

FLORY TRACT No. 3

Horiz. Scale 1" = 50' Vert. Scale 1" = 5'

Approved by [signature]
Director of Public Works
J.B. Date 4/11/58

FILE NO. R-187
Sheet 1 of 1