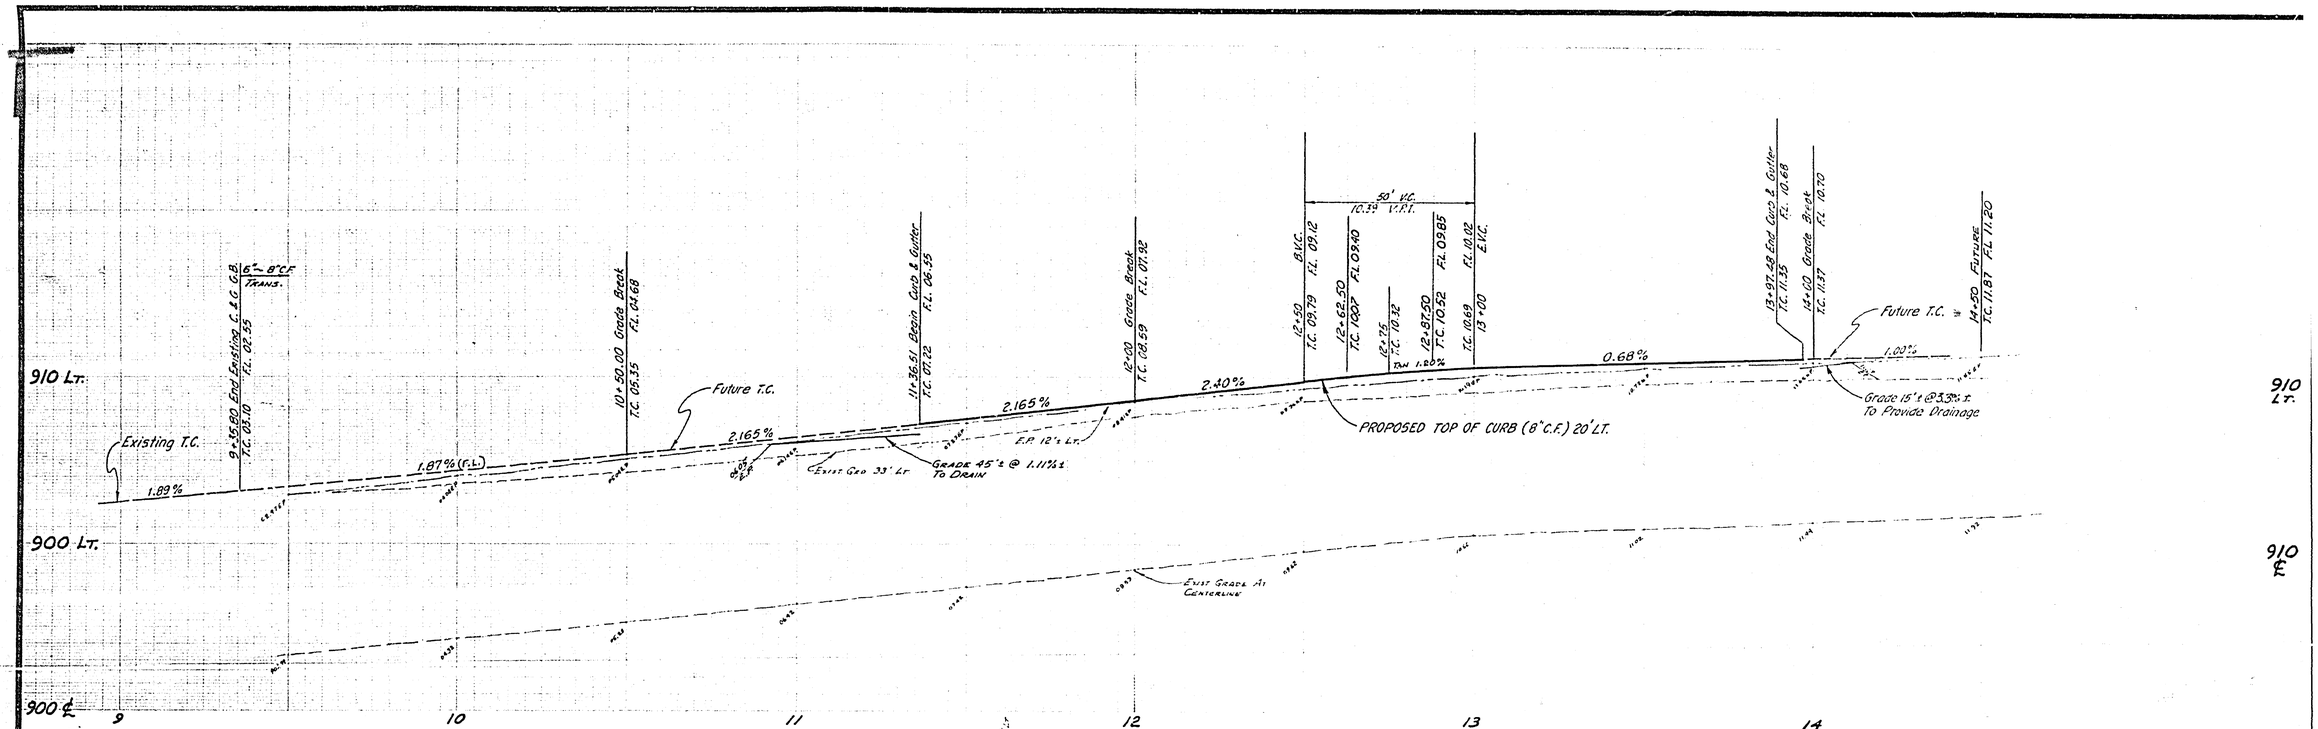

GENERAL NOTES

1. It shall be the responsibility of the contractor to clear the right-of-way in accordance with the provisions of law as it affects each utility including irrigation lines and appurtenances and at no cost to the city.
2. Construction shall be in accordance with the City of Riverside, Department of Public Works, Standard Drawings and Specifications for Public Works Construction, 1973 Edition.
3. Trim edge of existing pavement as shown on plans to a smooth STRAIGHT line. Construct Match-Up paving as shown on plan and OVERLAY AS DIRECTED IN FIELD TO PROVIDE a smooth section. Engineer estimates the overlay to be 2.5 Tons.
4. Prime Coat, Seal Coat and Point Binder are required.
5. Curb and Gutter shall be staked with 3.0 Foot Off-Sets at 25 foot intervals and all flagged elevations shown on plans shall also be staked.
6. "NOTICE TO CONTRACTOR" The existence and location of any underground utility pipes or structures shown on these plans were obtained by a search of the available records. To the best of our knowledge there are no existing utilities except as shown on these plans. The contractor is required to take due precautionary measures to protect the utility lines shown and other lines not shown on these plans.

-CAUTION-
PACIFIC TELEPHONE
CABLES UNDERGROUND
BEFORE EXCAVATING
CALL COLLECT:

	7:30 A.M. to 5 P.M.	After Hours & Holidays
Orange County	714-633-0831	714-547-6626
Riverside County	714-684-0071	714-547-6626
Imperial County	714-684-0071	714-547-6626
San Bernardino County	714-684-0071	714-547-6626
Los Angeles County	213-621-3111	24 HOUR SERVICE
Ventura County	213-621-3111	
San Diego County	714-298-2595	714-232-0027

FOR FREE CABLE LOCATING SERVICE

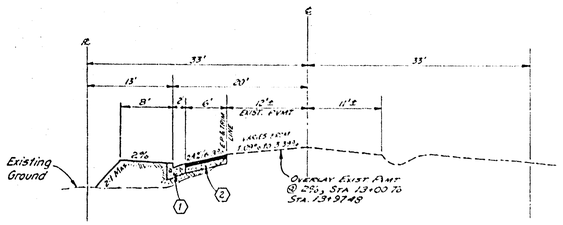

TYPICAL SECTION

MARLBOROUGH AVENUE
NOT TO SCALE
T.I. = 6.0

CONST. LEGEND

1. CONST. C&G PER STD. 200 W/8" C.F.
2. CONST. 3" A.C. OVER 12½" D.G.
3. CONST. D/W APPR. PER STD 302 A-20 B-34
5. REMOVE EXIST. PORT. TO TRUE LINE. RECONST. DRIVEWAY AS DIRECTED BY OWNER TO PROVIDE SMOOTH ACCESS.
6. CONST. 5:1 FLARE & INSTALL 3 EA TYPE "L" REFLECTORS AT 20' C.C.

B.M.
R.R. SPIKE IN POLE #17600-J, 60' N'LY OF ℄ CHICAGO AND MARLBOROUGH AND 13' E'LY CR FB 645/48
EL. 888.278

T.B.M. (THIS PROJECT ONLY)
CHIZ ☐ @ E.C.R. SO. SIDE MARLBOROUGH @ S.E. COR. ATLANTA
EL. 11.02

J. F. DAVIDSON ASSOCIATES
CIVIL ENGINEERS - SURVEYORS - PLANNERS
RIVERSIDE, CALIFORNIA
APPROVED BY [signature] DATE 9-7-76
R.E. No. 13614
W.O. 4501 FOR: ALUIAX F.B. 1003/85

MARK	REVISIONS	APPR.	DATE

DESIGNED BY A.W. DRAWN BY A.W. CHECKED BY JDM

CITY OF RIVERSIDE, CALIFORNIA
DEPARTMENT OF PUBLIC WORKS

APPROVED BY	BY	DATE
PRINCIPAL ENGINEER	[illegible]	7-16
PARK DEPARTMENT	[illegible]	7-15
TRAFFIC DIVISION	[illegible]	7-15
CHIEF P. W. ENGR.	[illegible]	7-15

APPROVED BY [signature]
DIRECTOR OF PUBLIC WORKS
DATE 7-16-76

STREET PLAN AND PROFILE
MARLBOROUGH AVENUE
NORTH SIDE FROM 1125'± TO 1400'± EASTERLY OF CHICAGO AVENUE
FOR
P.M. 7818

HORIZ. SCALE: 1" = 20' VERT. SCALE: 1" = 4'

INDEXED M.B.
PROJECT NO. R-1888
SHEET 1 OF 1
FILE NO. 4499