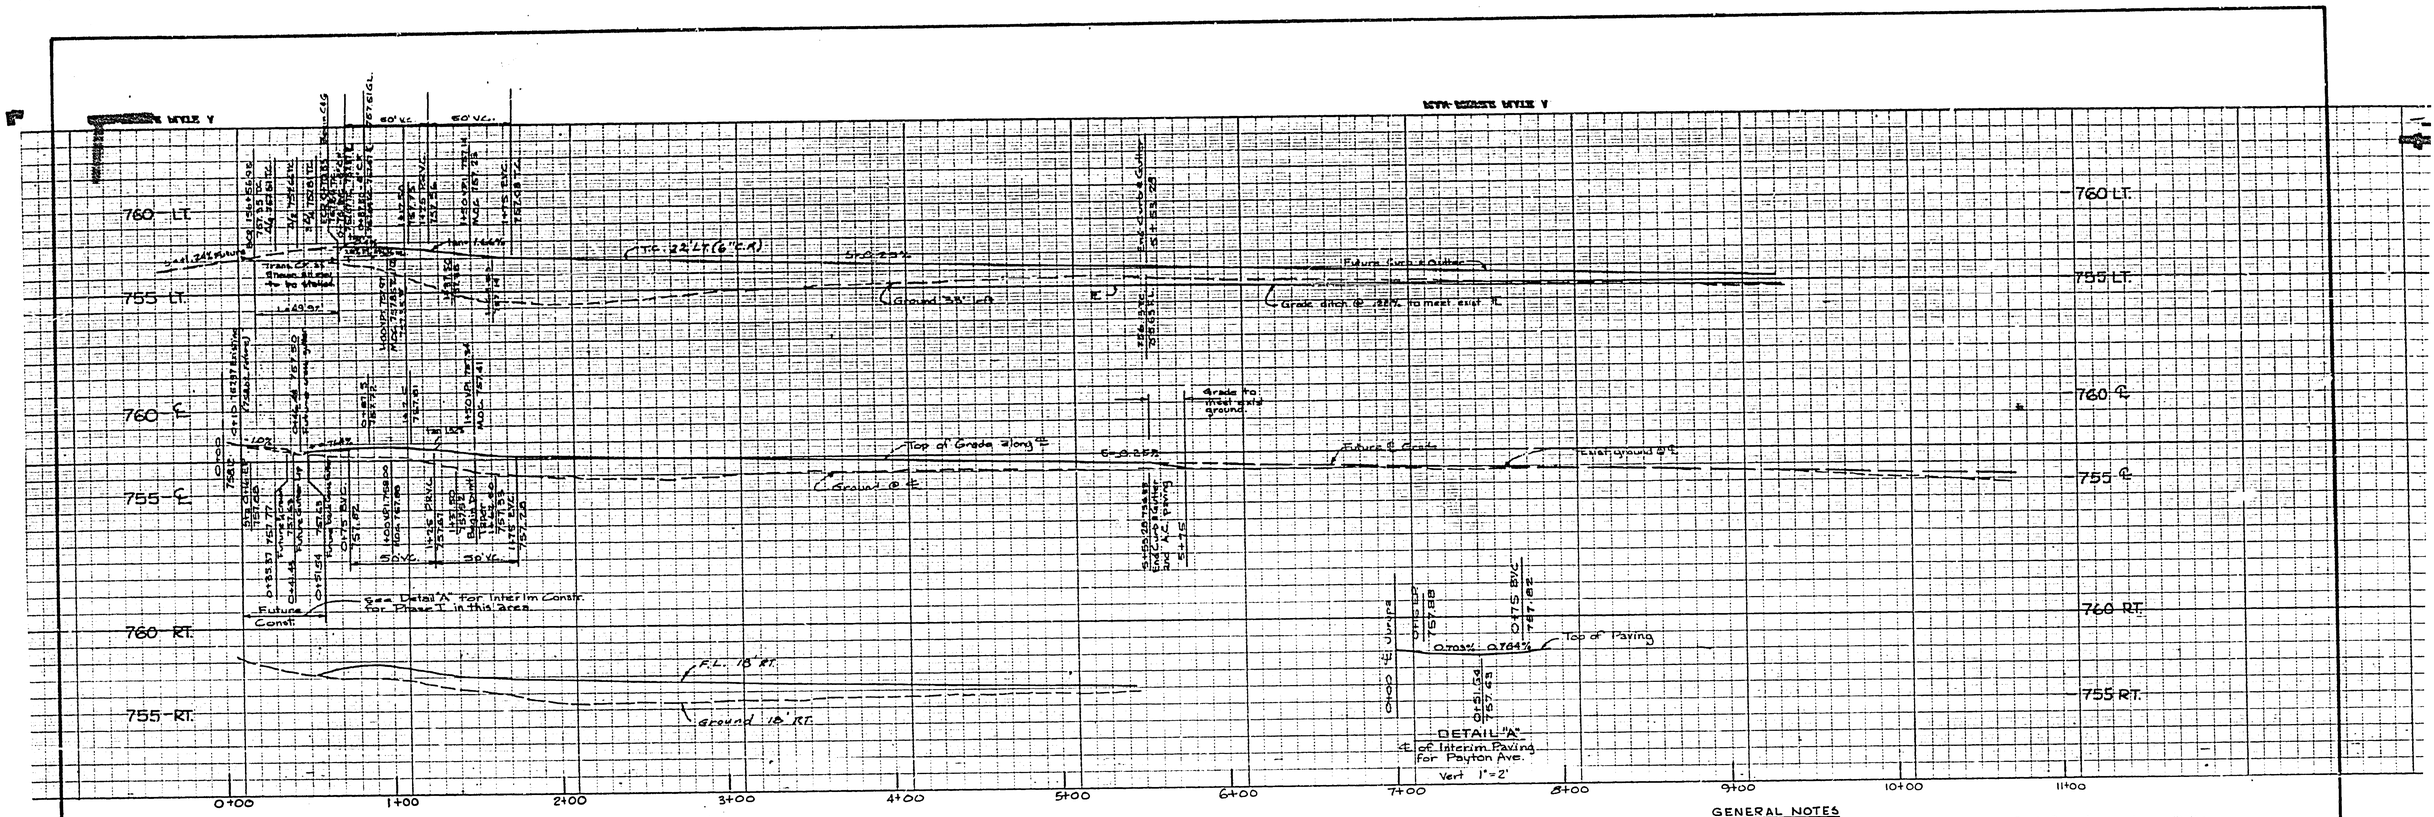

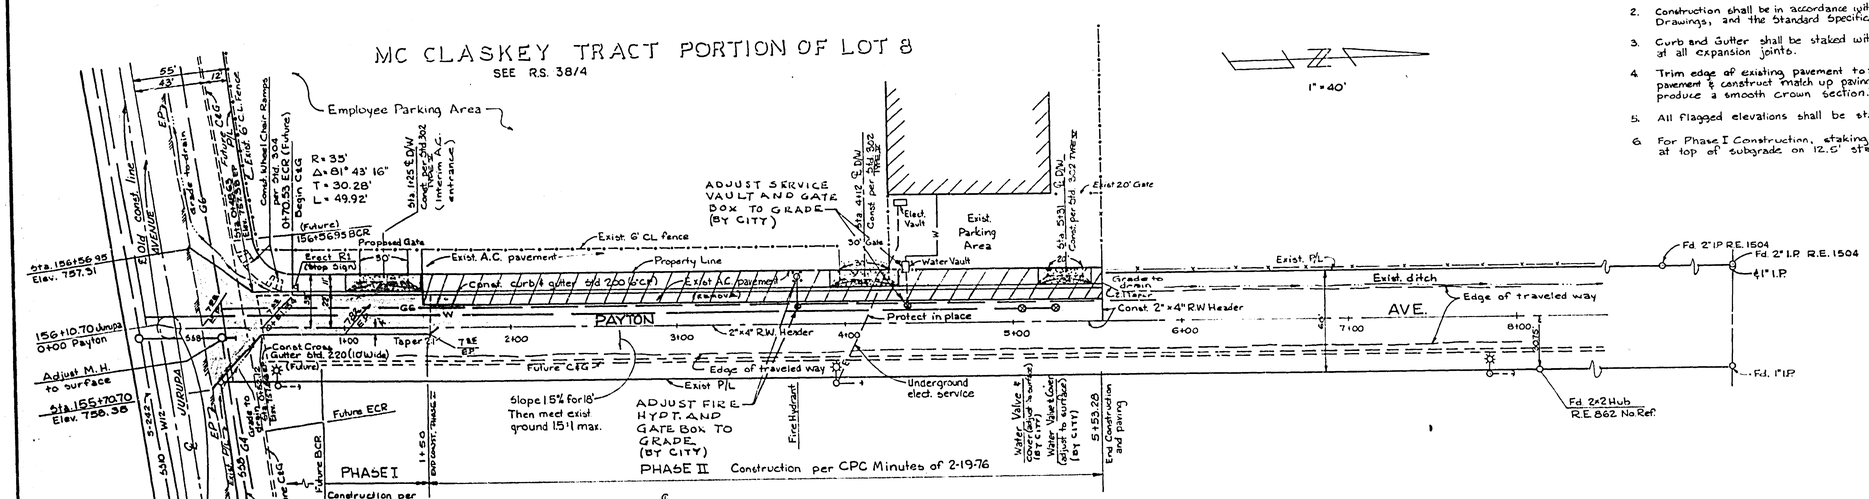

SR 897 R=15

GENERAL NOTES

1. It shall be the responsibility of the contractor to clear the Right of way in accordance with the provisions of law as it affects each utility including irrigation lines and appurtenance and at no cost to the City.
2. Construction shall be in accordance with the City of Riverside, Department of Public Works, Standard Drawings, and the Standard Specifications for Public Works Construction, 1973 Edition.
3. Curb and Gutter shall be staked with 5' offsets at 12.5' intervals. Place 3/4" dowel pins at all expansion joints.
4. Trim edge of existing pavement to a clean straight line where new paving joins existing pavement & construct match up paving as shown, and overlay paving as directed in field to produce a smooth crown section.
5. All flagged elevations shall be staked in the field by the private engineer.
6. For Phase I Construction, staking will consist of blue tops on ℄, gutterlip & E.P., set at top of subgrade on 12.5' stations.

BENCH MARK
R.R. Spike in Pole No. 122490 N'ly side Jurupa Ave. 120' W'ly Payton Ave. ELEV. = 757.569
C/R F.B. 630/68

APPROVED BY	BY	DATE
PUBLIC UTILITIES		
WATER DIVISION		1-12-76
ELECTRICAL DIVISION		1-12-76

NEAL L. SMITHHAMMER
CIVIL ENGINEER
RIALTO, CALIFORNIA
APPROVED BY Neal L. Smithhammer DATE January
R.E. No. 16757
W.O. FOR: FLEETWOOD ENTERPRISES

MARK	REVISIONS	APPR.	DATE

DESIGNED BY ____ DRAWN BY ____ CHECKED BY ____

CITY OF RIVERSIDE, CALIFORNIA
PUBLIC WORKS DEPARTMENT

APPROVED BY	BY	DATE
PRINCIPAL ENGINEER		
PARK DEPARTMENT		
TRAFFIC DIVISION		
CHIEF PUB. WKS. ENGR.		

APPROVED BY William D. Harding
DIRECTOR OF PUBLIC WORKS
DATE 3/1/76

STREET PLAN & PROFILE
PAYTON AVENUE
W. SIDE NORTH OF JURUPA AVENUE
MP - 2 - 701

SCALE: Horiz. 1" = 40' Vert. 1" = 4'

INDEXED
ACCOUNT No.
DRAWING NUMBER
R-1893
SHEET 1 OF 1