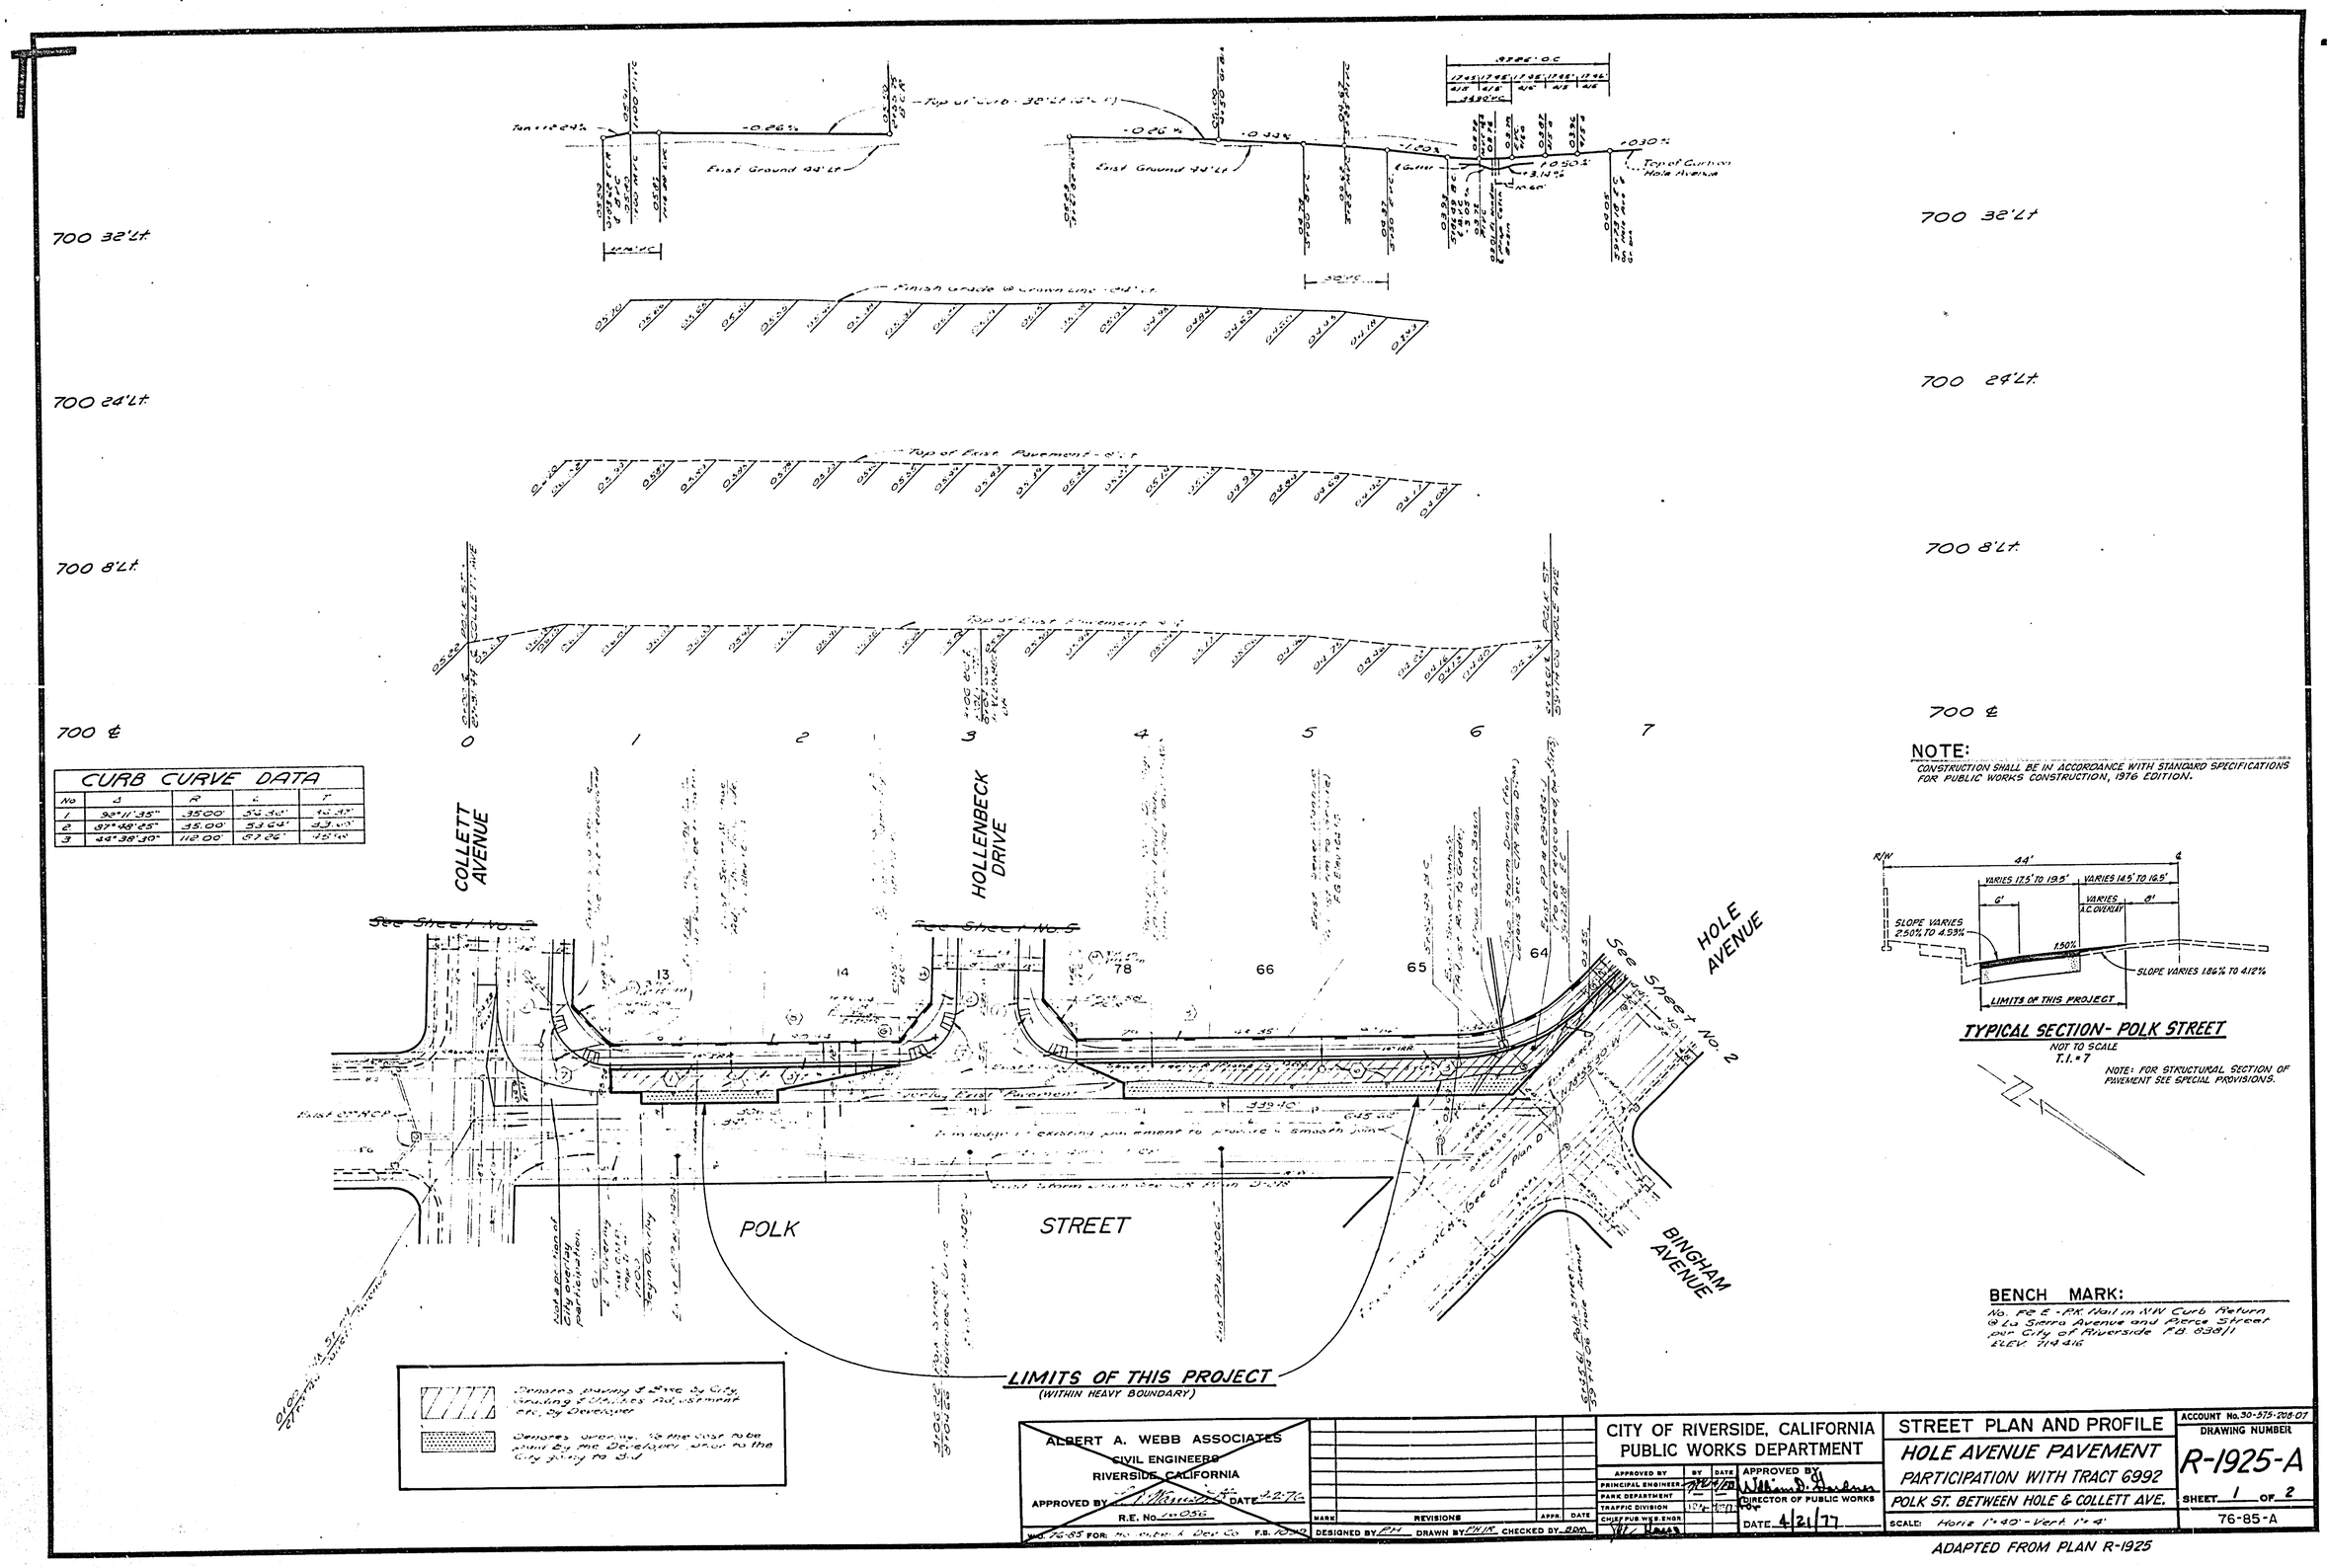

CURB CURVE DATA				
No	Δ	R	L	T
1	92°11'35"	35.00'	56.30'	40.37'
2	87°48'25"	35.00'	53.64'	33.60'
3	44°38'30"	112.00'	87.26'	45.98'

NOTE:
CONSTRUCTION SHALL BE IN ACCORDANCE WITH STANDARD SPECIFICATIONS FOR PUBLIC WORKS CONSTRUCTION, 1976 EDITION.

TYPICAL SECTION- POLK STREET
NOT TO SCALE
T.I. = 7

NOTE: FOR STRUCTURAL SECTION OF PAVEMENT SEE SPECIAL PROVISIONS.

BENCH MARK:
No. F2 E - P.K. Nail in N.W. Curb Return @ La Sierra Avenue and Pierce Street per City of Riverside F.B. 838/1 ELEV. 714.416

LIMITS OF THIS PROJECT
(WITHIN HEAVY BOUNDARY)

ALBERT A. WEBB ASSOCIATES
CIVIL ENGINEERS
RIVERSIDE, CALIFORNIA
APPROVED BY [signature] DATE 4-2-76
R.E. No. 16056
W.O. 76-85 FOR: Hollenbeck Dev. Co. F.B. 1039

MARK	REVISIONS	APPR.	DATE

DESIGNED BY PH DRAWN BY PH/JR CHECKED BY BDM

CITY OF RIVERSIDE, CALIFORNIA
PUBLIC WORKS DEPARTMENT

APPROVED BY	BY	DATE
PRINCIPAL ENGINEER	[signature]	4/20/77
PARK DEPARTMENT	—	—
TRAFFIC DIVISION	[signature]	4/20/77
CHIEF PUB. WKS. ENGR.	[signature]	

APPROVED BY [signature]
DIRECTOR OF PUBLIC WORKS
DATE 4/21/77

STREET PLAN AND PROFILE
HOLE AVENUE PAVEMENT
PARTICIPATION WITH TRACT 6992
POLK ST. BETWEEN HOLE & COLLETT AVE.
SCALE: Horiz 1"=40' - Vert 1"=4'

ACCOUNT No. 30-575-208-07
DRAWING NUMBER
R-1925-A
SHEET 1 OF 2
76-85-A

ADAPTED FROM PLAN R-1925

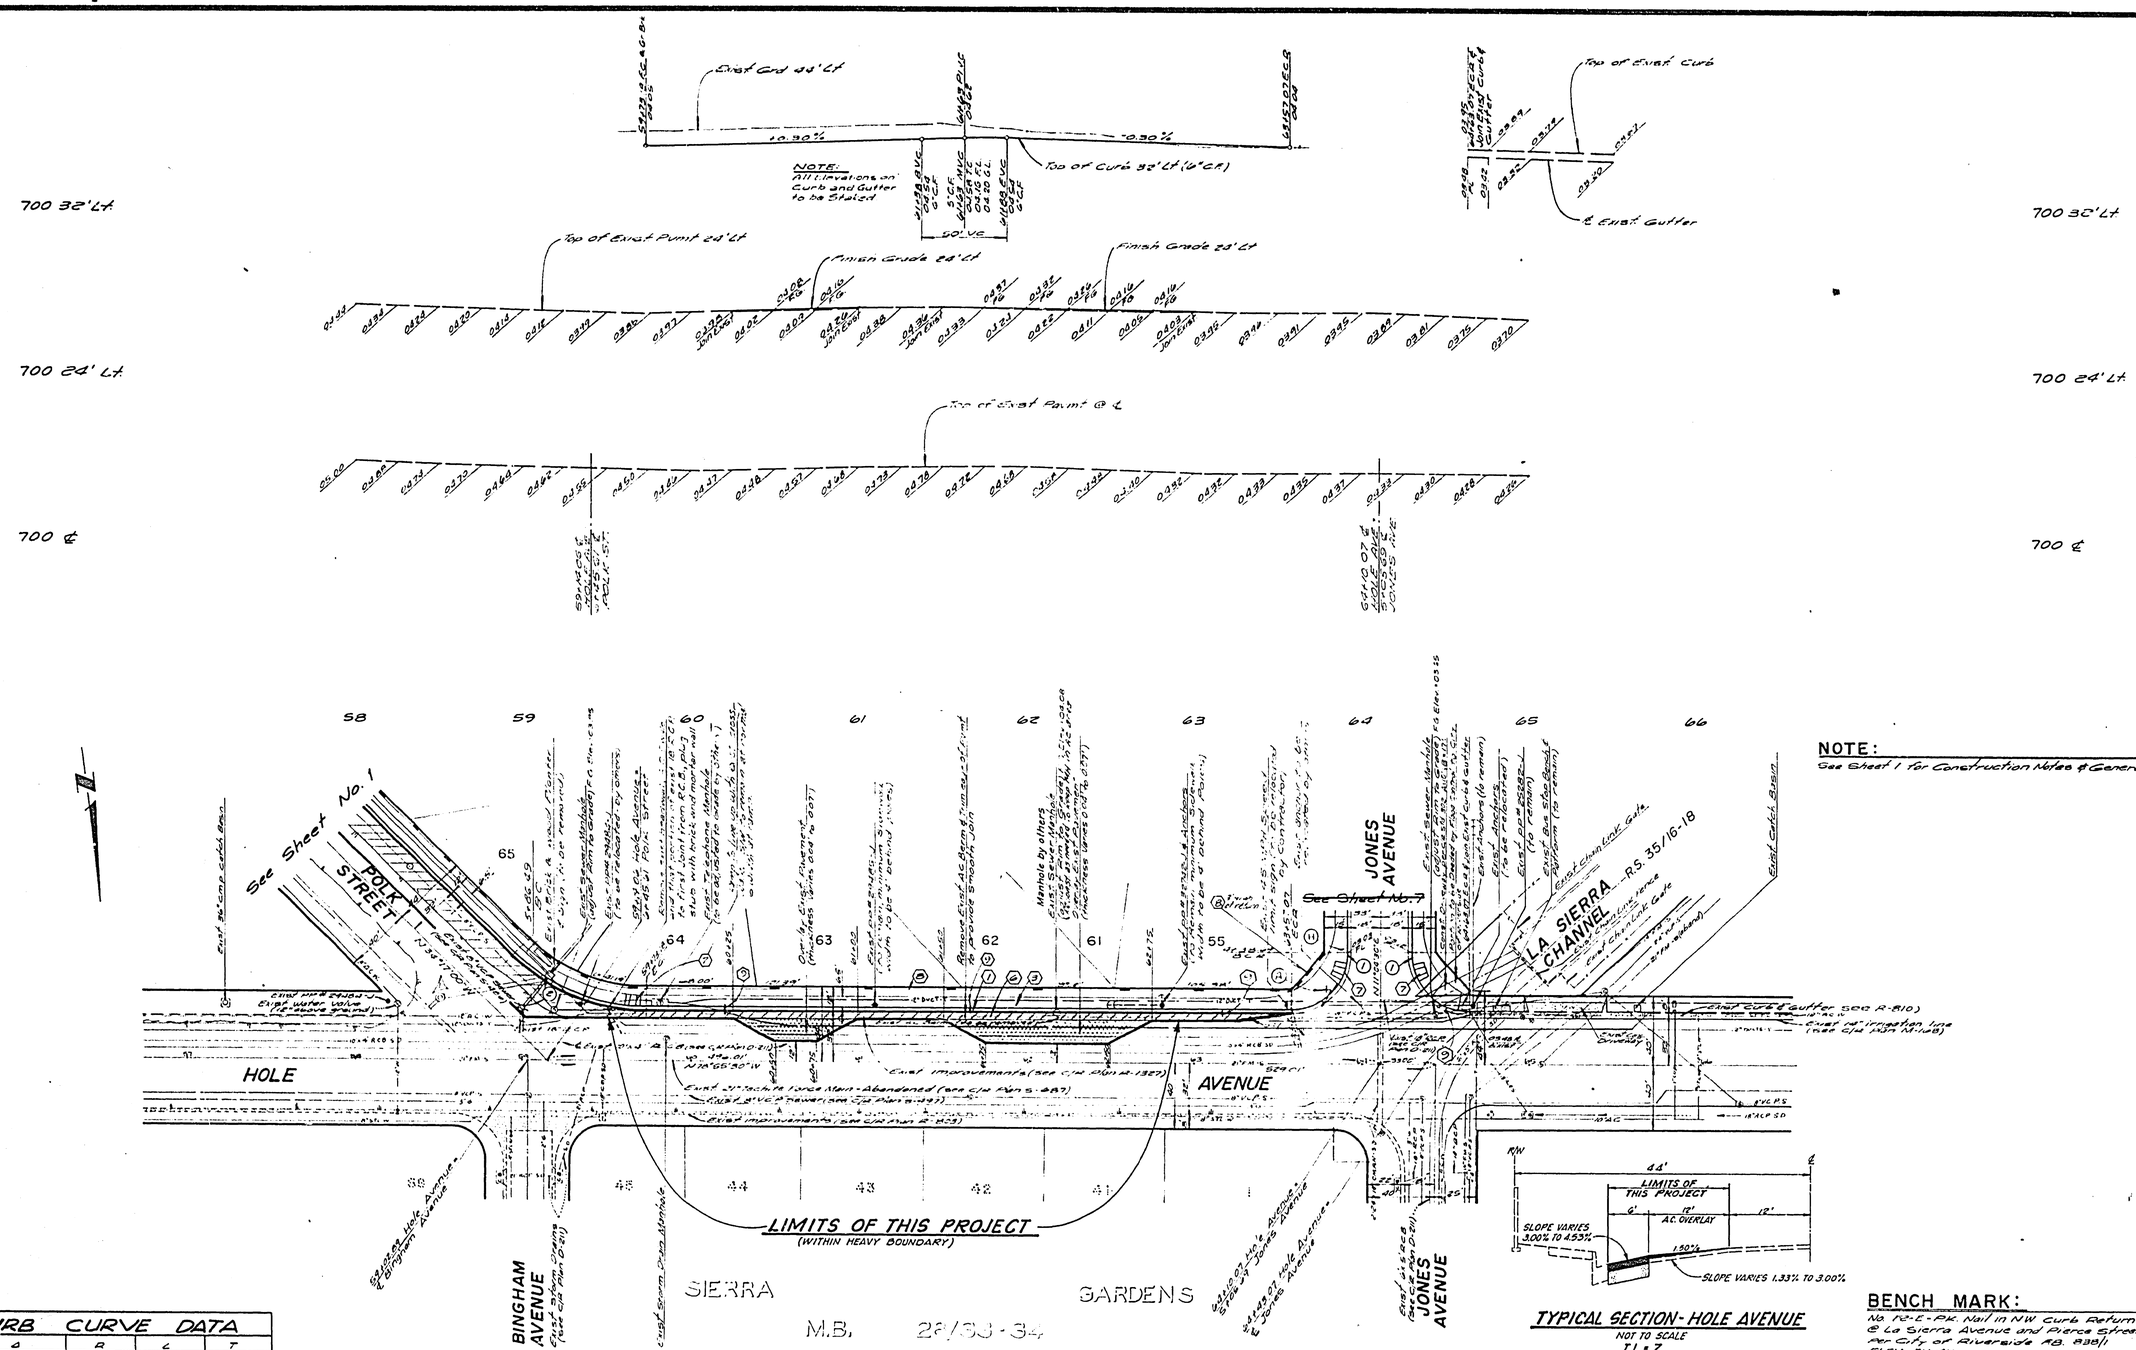

NOTE:
See Sheet 1 for Construction Notes & General Notes

TYPICAL SECTION - HOLE AVENUE
NOT TO SCALE
T.I. = 7

NOTE: FOR STRUCTURAL SECTION OF PAVEMENT SEE SPECIAL PROVISIONS.

BENCH MARK:
No. 12-E-PK. Nail in NW Curb Return @ La Sierra Avenue and Pierce Street Per City of Riverside RB. 838/1 ELEV. 714.416

CURB CURVE DATA

No.	Δ	R	L	T
1.	90°00'00"	35.00'	54.98'	35.00'
2.	44°38'30"	112.00'	87.26'	45.98'

Denote paving & base by City, Grading & Utilities Adjustment, etc., by Developer.

Denotes overlay. ½ the cost to be paid by Developer, prior to the City going to bid.

ALBERT A. WEBB ASSOCIATES
CIVIL ENGINEERS
RIVERSIDE, CALIFORNIA
APPROVED BY [signature] DATE 9-2-76
R.E. No. 10-56
FOR: Hollenbeck Dev. Co. F.B. 1037

MARK	REVISIONS	APPR.	DATE

DESIGNED BY PH DRAWN BY [illegible] CHECKED BY [illegible]

CITY OF RIVERSIDE, CALIFORNIA
PUBLIC WORKS DEPARTMENT

APPROVED BY	BY	DATE
PRINCIPAL ENGINEER	[illegible]	4/18
PARK DEPARTMENT		
TRAFFIC DIVISION		
CHIEF PUB. WKS. ENGR.		

APPROVED BY William D. Gardner
DIRECTOR OF PUBLIC WORKS
DATE 4/21/77

STREET PLAN AND PROFILE
HOLE AVENUE PAVEMENT
PARTICIPATION WITH TRACT 6992
HOLE AVE. BETWEEN POLK ST. & JONES AVE.
SCALE: Horiz 1"=40' - Vert. 1"=4'

ACCOUNT No. 30-575-208-07
DRAWING NUMBER
R-1925-A
SHEET 2 OF 2
76-85-A

ADAPTED FROM PLAN R-1925