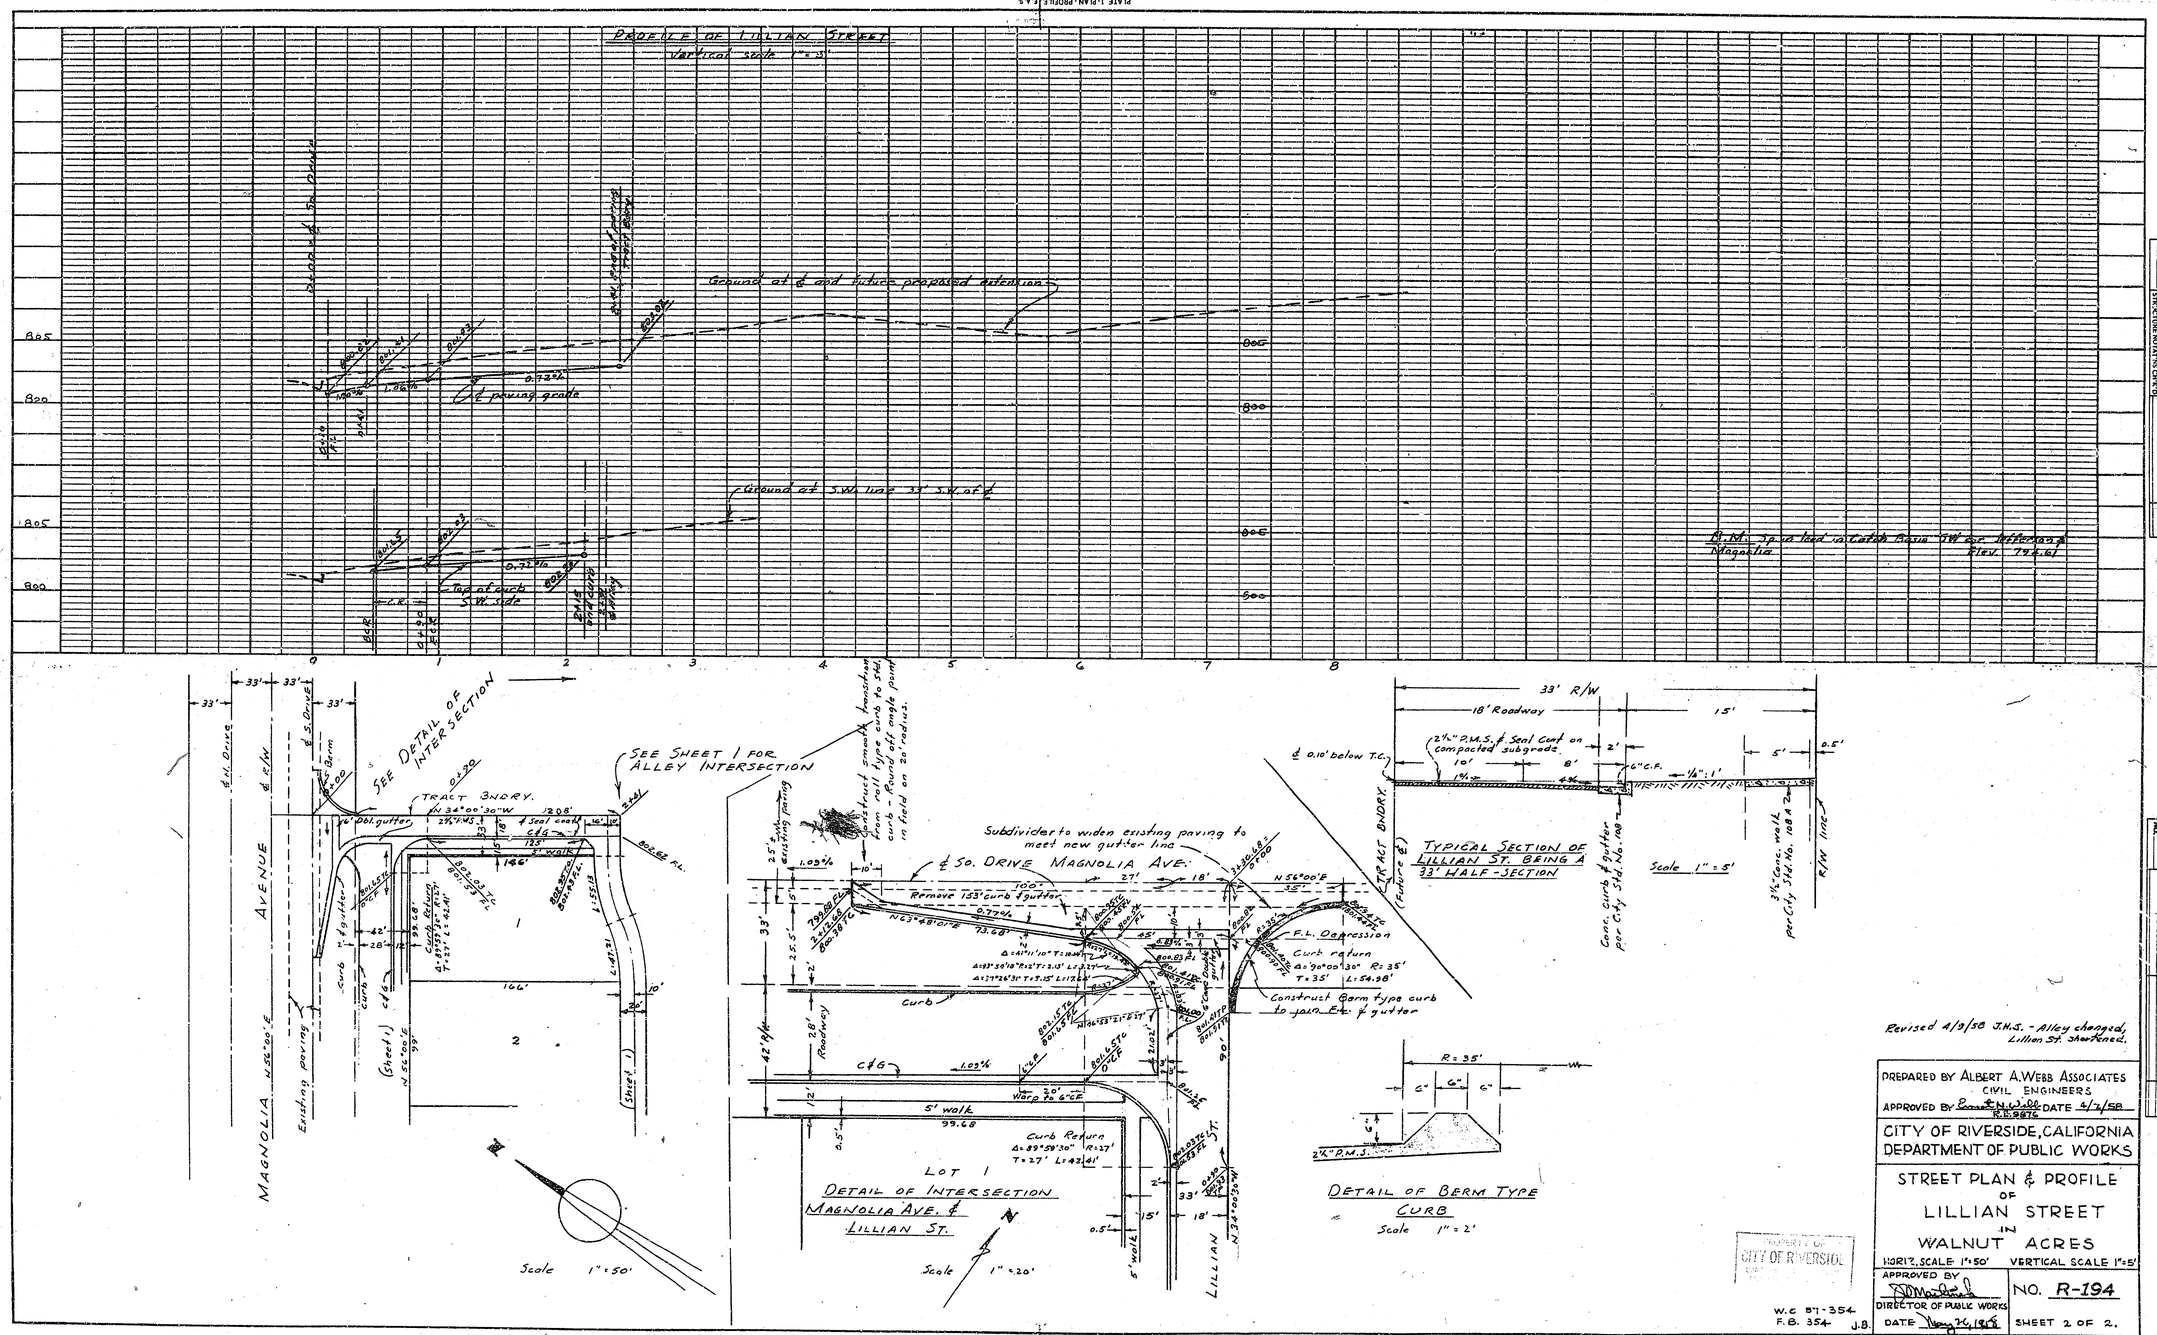

Revised 4/9/58 J.H.S. - Alley changed, Lillian St. shortened.

PREPARED BY ALBERT A. WEBB ASSOCIATES
CIVIL ENGINEERS
APPROVED BY [signature] R.E. 9876 DATE 4/2/58

CITY OF RIVERSIDE, CALIFORNIA
DEPARTMENT OF PUBLIC WORKS

STREET PLAN & PROFILE
OF
LILLIAN STREET
IN
WALNUT ACRES

HORIZ. SCALE 1" = 50' VERTICAL SCALE 1" = 5'

APPROVED BY [signature]
DIRECTOR OF PUBLIC WORKS
DATE May 26, 1958

NO. R-194

SHEET 2 OF 2.

W.C. 57-354
F.B. 354 J.B.
FL.

D.N. 57-354-A

PROFILE
NOTE BOOK
NO.
SURVEYED
PLOTTED
GRADES CHECKED
B.M. & NOTED
STRUCTURE NOTATIONS CH'K'D
BY
DATE

PLAN
NOTE BOOK
NO.
SURVEYED
PLOTTED
ALIGNMENT CHECKED
RT. OF WAY CHECKED
BY
DATE

PROPERTY OF CITY OF RIVERSIDE

PROPERTY OF CITY OF RIVERSIDE

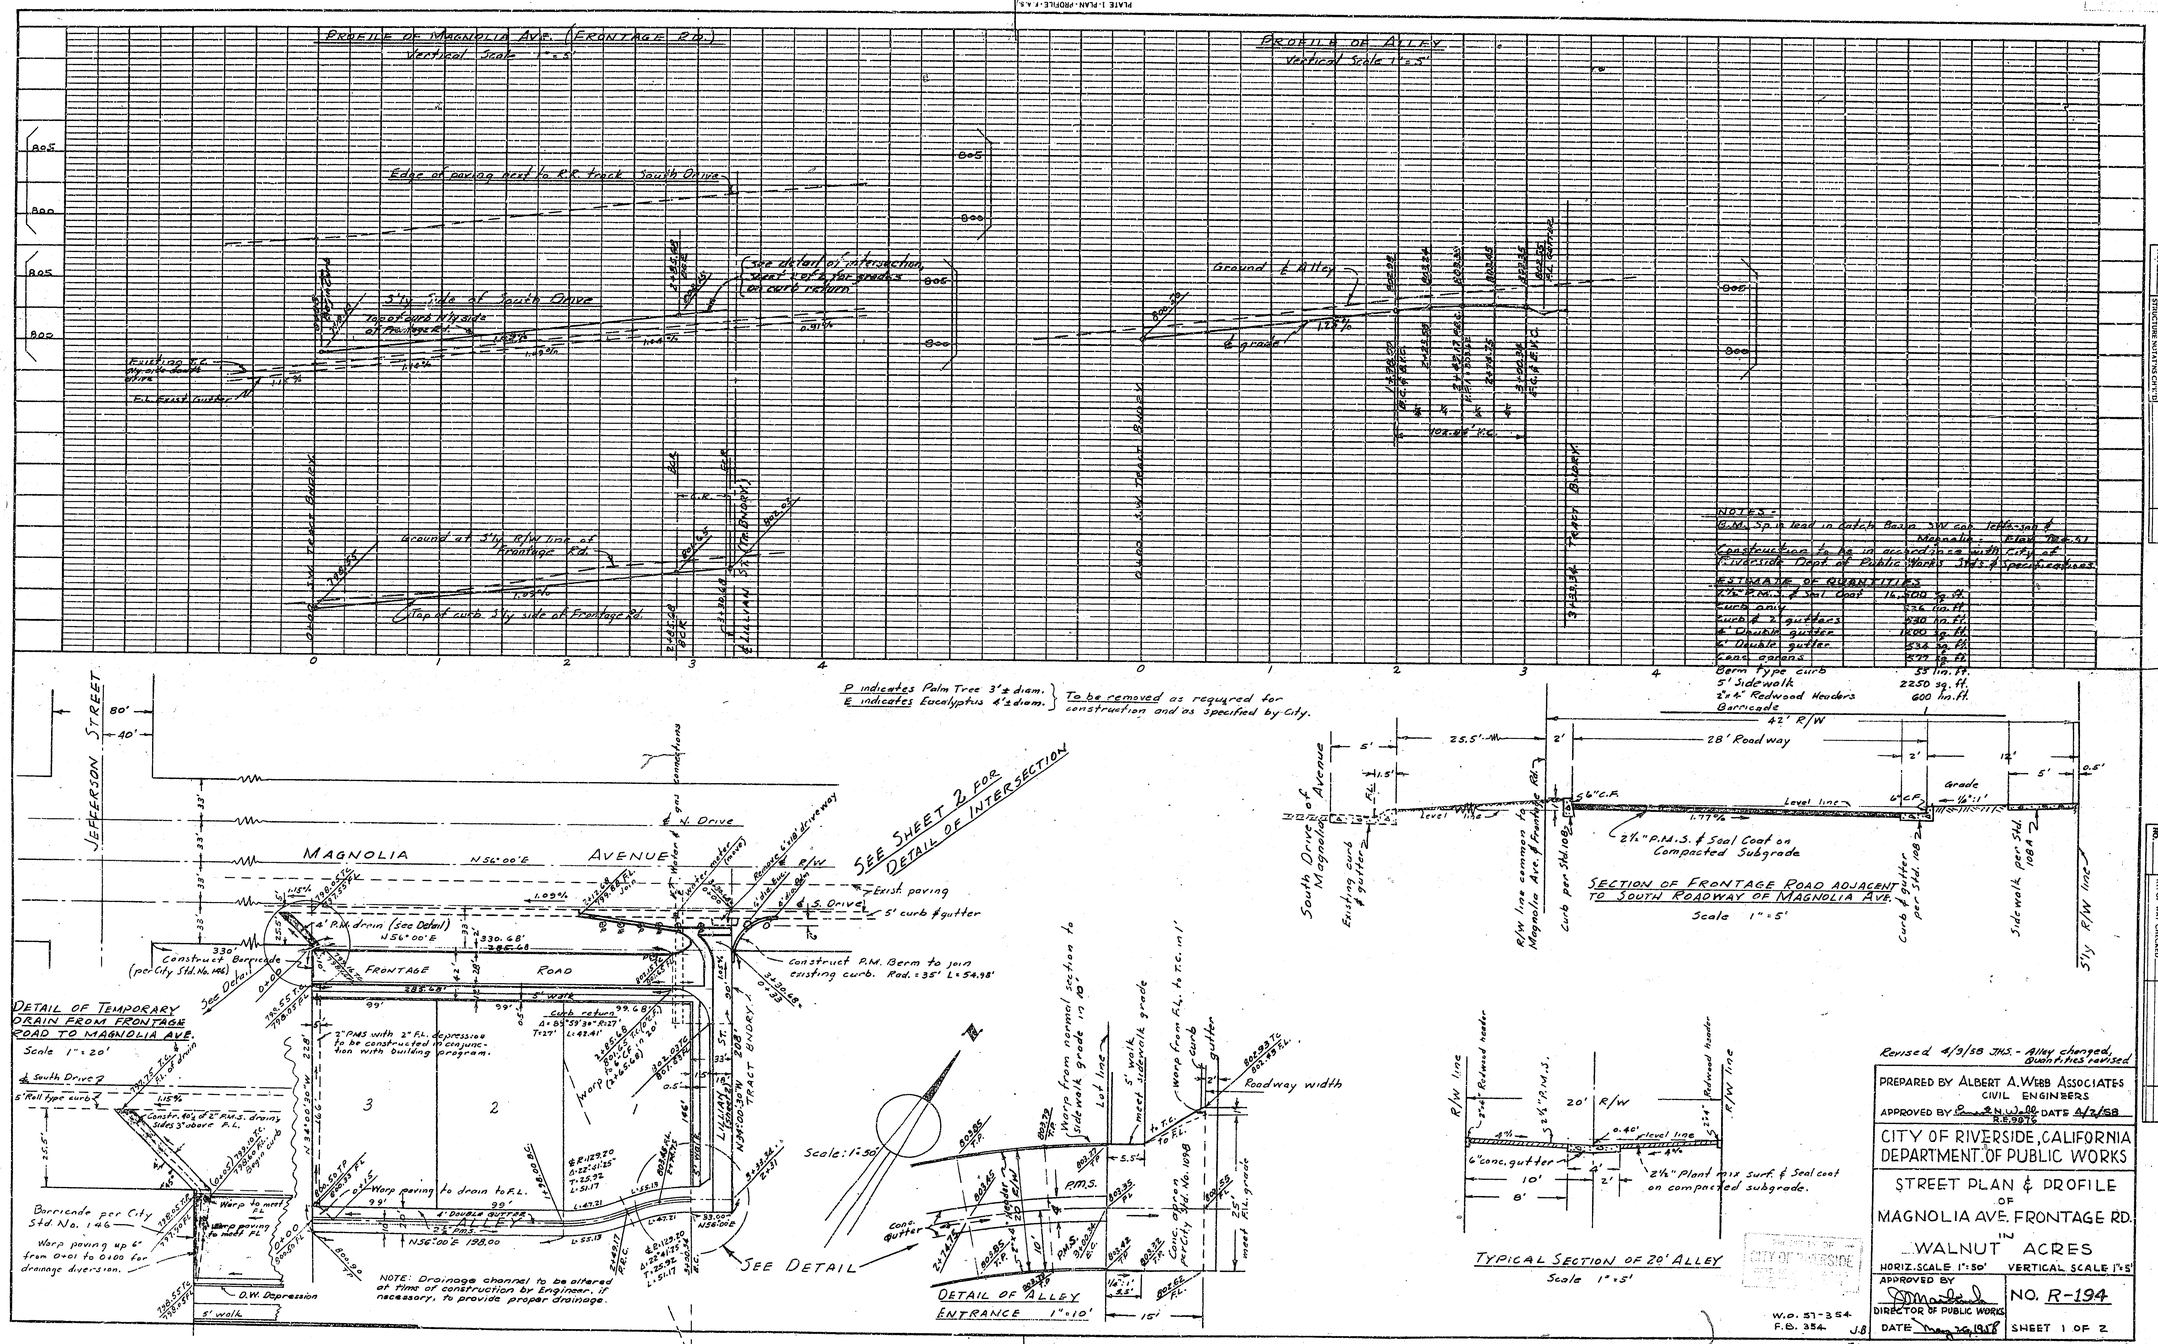

NOTES:
B.M. Sp. in lead in Catch Basin SW cor. Jefferson & Magnolia: Elev. 786.51
Construction to be in accordance with City of Riverside Dept. of Public Works Stds. & Specifications.

ESTIMATE OF QUANTITIES

2½" P.M.S. & Seal Coat	16,500 sq. ft.
Curb only	536 lin. ft.
Curb & 2 gutters	930 lin. ft.
4' Double gutter	1200 sq. ft.
6' Double gutter	536 sq. ft.
Conc. aprons	577 sq. ft.
Berm type curb	55 lin. ft.
5' Sidewalk	2250 sq. ft.
2"x4" Redwood Headers	600 lin. ft.
Barricade	1

Revised 4/9/58 JHS. - Alley changed, Quantities revised

PREPARED BY ALBERT A. WEBB ASSOCIATES CIVIL ENGINEERS
APPROVED BY [signature] R.E. 9876 DATE 4/2/58

CITY OF RIVERSIDE, CALIFORNIA
DEPARTMENT OF PUBLIC WORKS

STREET PLAN & PROFILE OF MAGNOLIA AVE. FRONTAGE RD. IN WALNUT ACRES

HORIZ. SCALE 1" = 50' VERTICAL SCALE 1" = 5'

APPROVED BY [signature]
DIRECTOR OF PUBLIC WORKS
DATE May 26, 1958

NO. R-194
SHEET 1 OF 2

W.O. 57-354
F.B. 354 J.B.
F.L.

D.N. 57-354-A

[redacted]