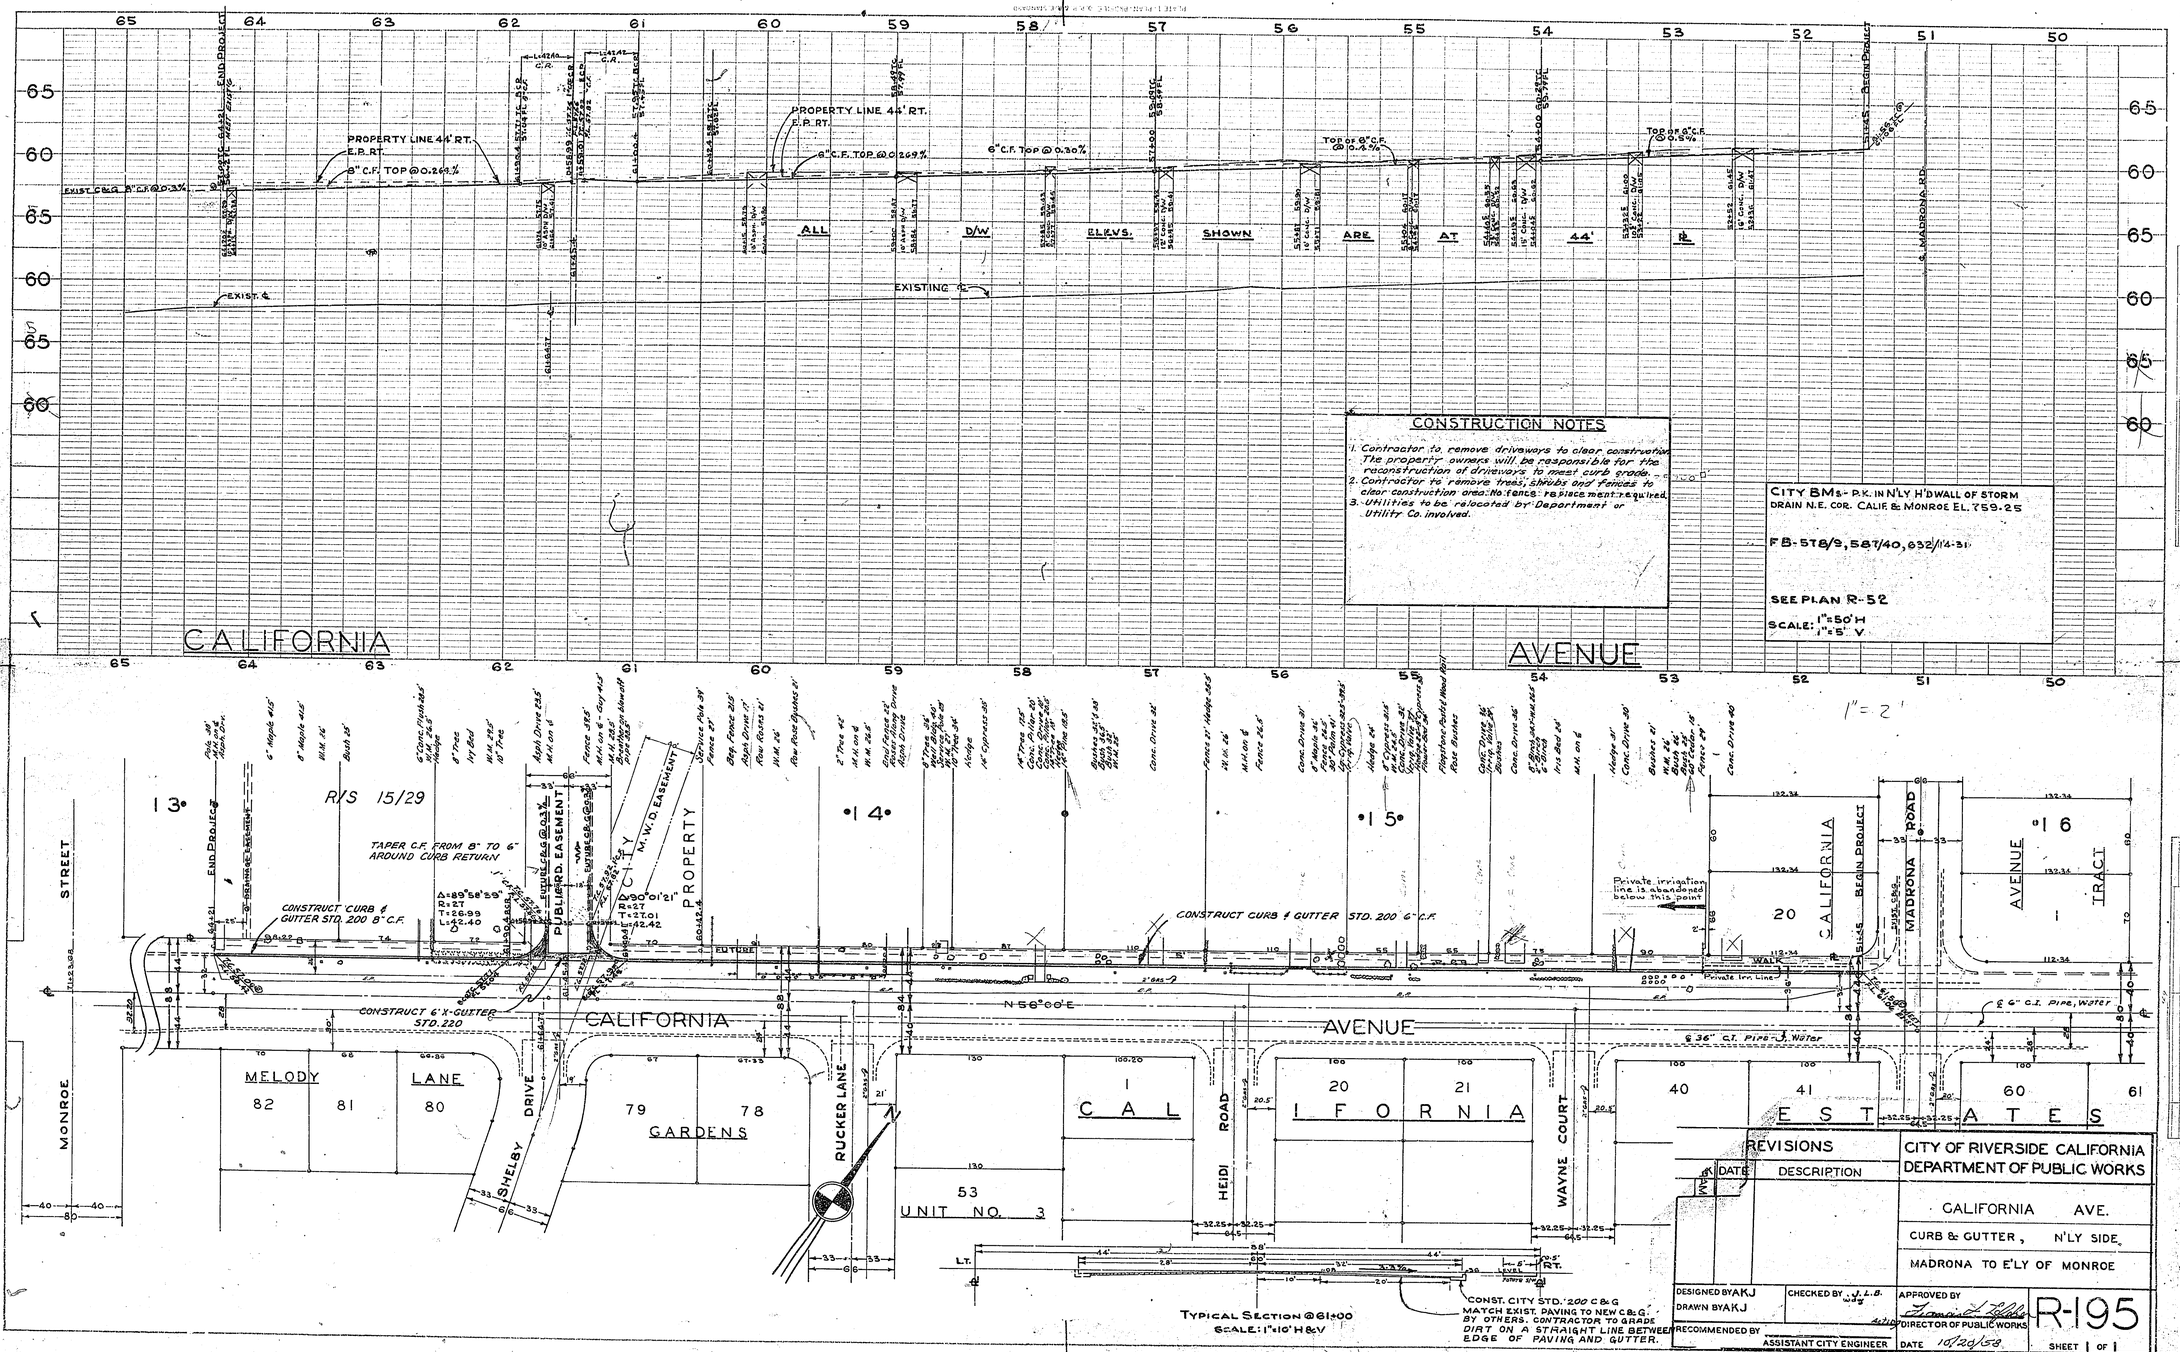
PROFILE
SURVEYED
PLOTTED
HORIZ. & VERT. CALCULATED
B. M. & NOTES
STRUCTURE NOTES ON CH'D.
NOTE BOOK
NO.
SHEET
OF
DATE
BY
END PROJECT
BEGIN PROJECT
PROPERTY LINE 44' R.T.
E.P. R.T.
8" C.F. TOP @ 0.269%
6" C.F. TOP @ 0.30%
TOP OF 8" C.F. @ 0.4%
TOP OF 8" C.F. @ 0.5%
EXIST. C&G
EXISTING ℄
ALL D/W ELEVS. SHOWN ARE AT 44' R.
S. MADRONA RD.
CALIFORNIA
AVENUE
CONSTRUCTION NOTES
1. Contractor to remove driveways to clear construction. The property owners will be responsible for the reconstruction of driveways to meet curb grade.
2. Contractor to remove trees, shrubs and fences to clear construction area. No fence replacement is required.
3. Utilities to be relocated by Department or Utility Co. involved.
CITY BMs - P.K. IN N'LY H'D WALL OF STORM DRAIN N.E. COR. CALIF. & MONROE EL. 759.25
FB-578/9, 587/40, 632/114-31
SEE PLAN R-52
SCALE: 1"=50' H
1"=5' V
1"=2'
PLAN
SURVEYED
PLOTTED
ALIGNMENT CHECKED
INT. OF VERT. CHECKED
NOTE BOOK
NO.
SHEET
OF
DATE
BY
13
14
15
16
R/S 15/29
TAPER C.F. FROM 8" TO 6" AROUND CURB RETURN
CONSTRUCT CURB & GUTTER STD. 200 8" C.F.
CONSTRUCT 6" X-GUTTER STD. 220
CONSTRUCT CURB & GUTTER STD. 200 6" C.F.
Δ=89°58'59"
R=27
T=26.99
L=42.40
Δ=90°01'21"
R=27
T=27.01
L=42.42
PUBLIC RD. EASEMENT
M.W.D. EASEMENT
FUTURE PROPERTY LINE
Private irrigation line is abandoned below this point
Private Irr. Line
N 56°00'E
℄ 36" C.I. PIPE, Water
℄ 6" C.I. PIPE, Water
MONROE STREET
MELODY LANE
SHELBY DRIVE
GARDENS
RUCKER LANE
UNIT NO. 3
CALIFORNIA AVENUE
HEIDI ROAD
WAYNE COURT
MADRONA ROAD
CALIFORNIA ESTATES
TRACT
TYPICAL SECTION @ 61+00
SCALE: 1"=10' H&V
CONST. CITY STD. 200 C&G MATCH EXIST. PAVING TO NEW C&G. BY OTHERS. CONTRACTOR TO GRADE DIRT ON A STRAIGHT LINE BETWEEN EDGE OF PAVING AND GUTTER.
REVISIONS
DATE
DESCRIPTION
BY
CITY OF RIVERSIDE CALIFORNIA
DEPARTMENT OF PUBLIC WORKS
CALIFORNIA AVE.
CURB & GUTTER, N'LY SIDE
MADRONA TO E'LY OF MONROE
DESIGNED BY AKJ
DRAWN BY AKJ
CHECKED BY J.L.B.
RECOMMENDED BY
ASSISTANT CITY ENGINEER
APPROVED BY
DIRECTOR OF PUBLIC WORKS
DATE 10/20/59
R-195
SHEET 1 OF 1

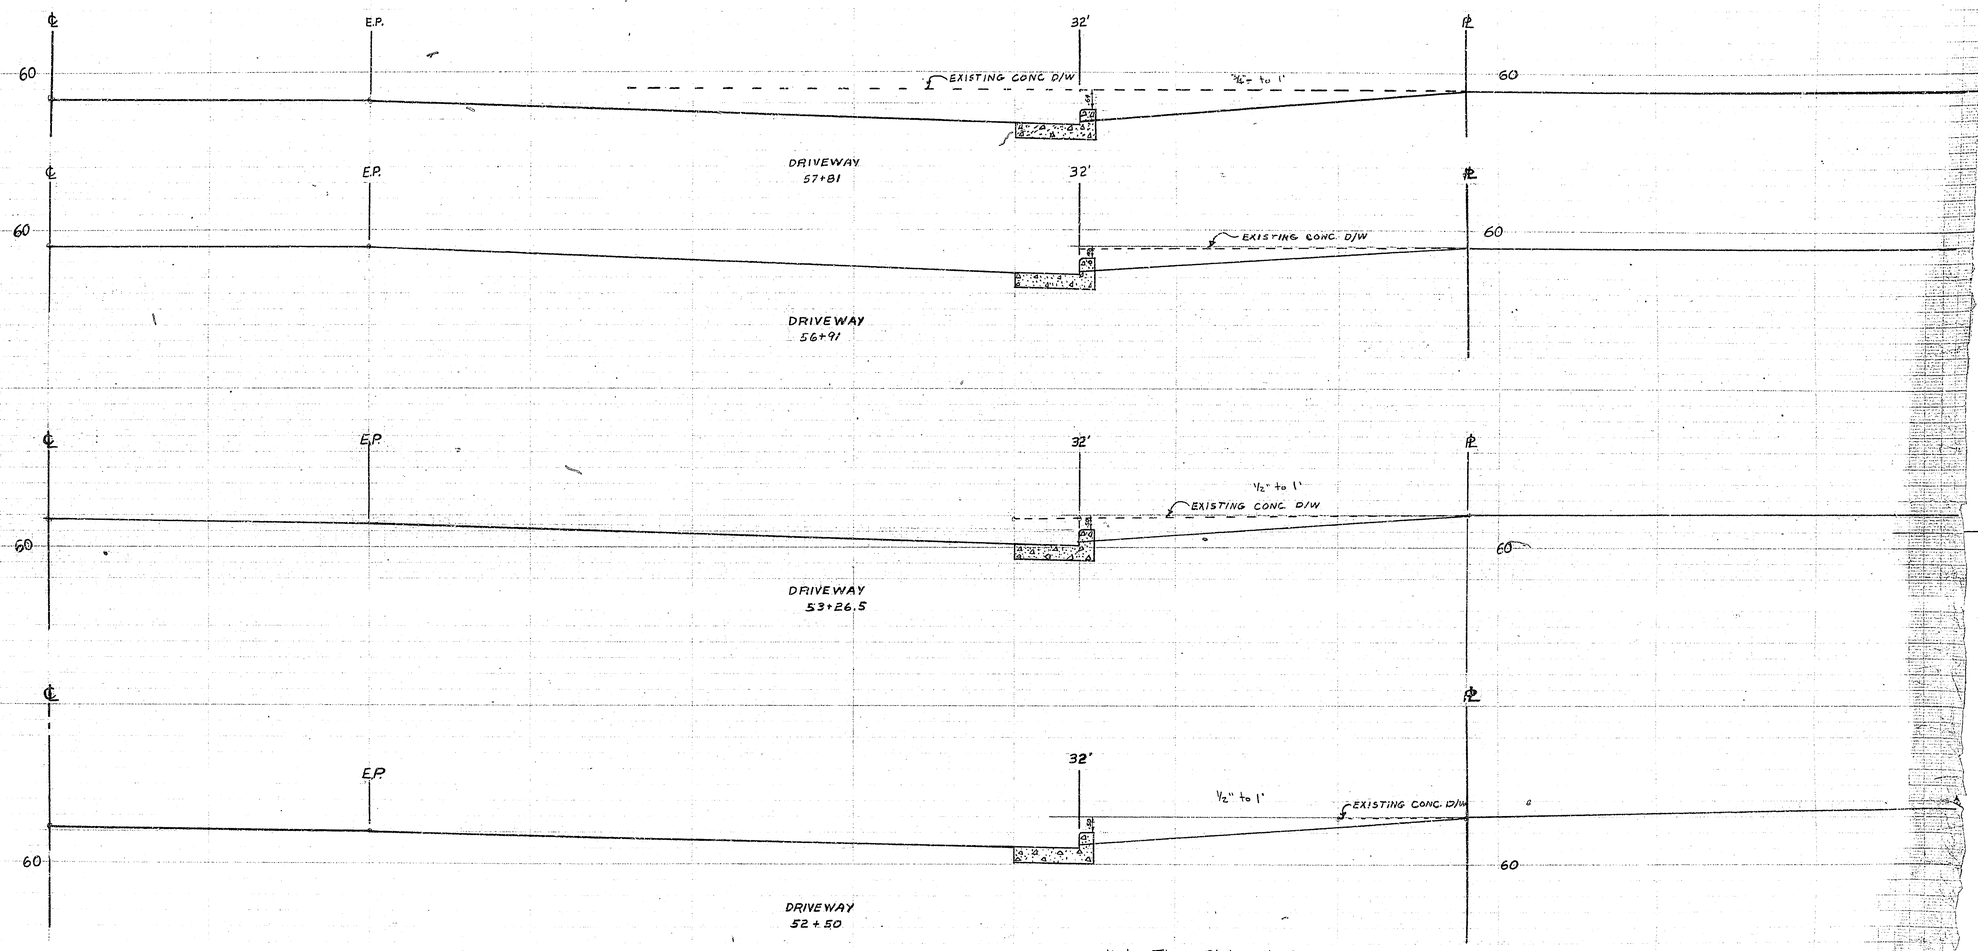

Note: These D/W's will all work well.
wdg 3/12/59

REVISIONS			CITY OF RIVERSIDE CALIFORNIA DEPARTMENT OF PUBLIC WORKS
MARK	DATE	DESCRIPTION	DRIVEWAY CROSS SECTIONS CALIFORNIA AVENUE MADRONA TO ELY OF MONROE
DESIGNED BY DRAWN BY BLOW	CHECKED BY	APPROVED BY	SEE PLAN
RECOMMENDED BY ASSISTANT CITY ENGINEER		DIRECTOR OF PUBLIC WORKS DATE	R-195 SHEET OF