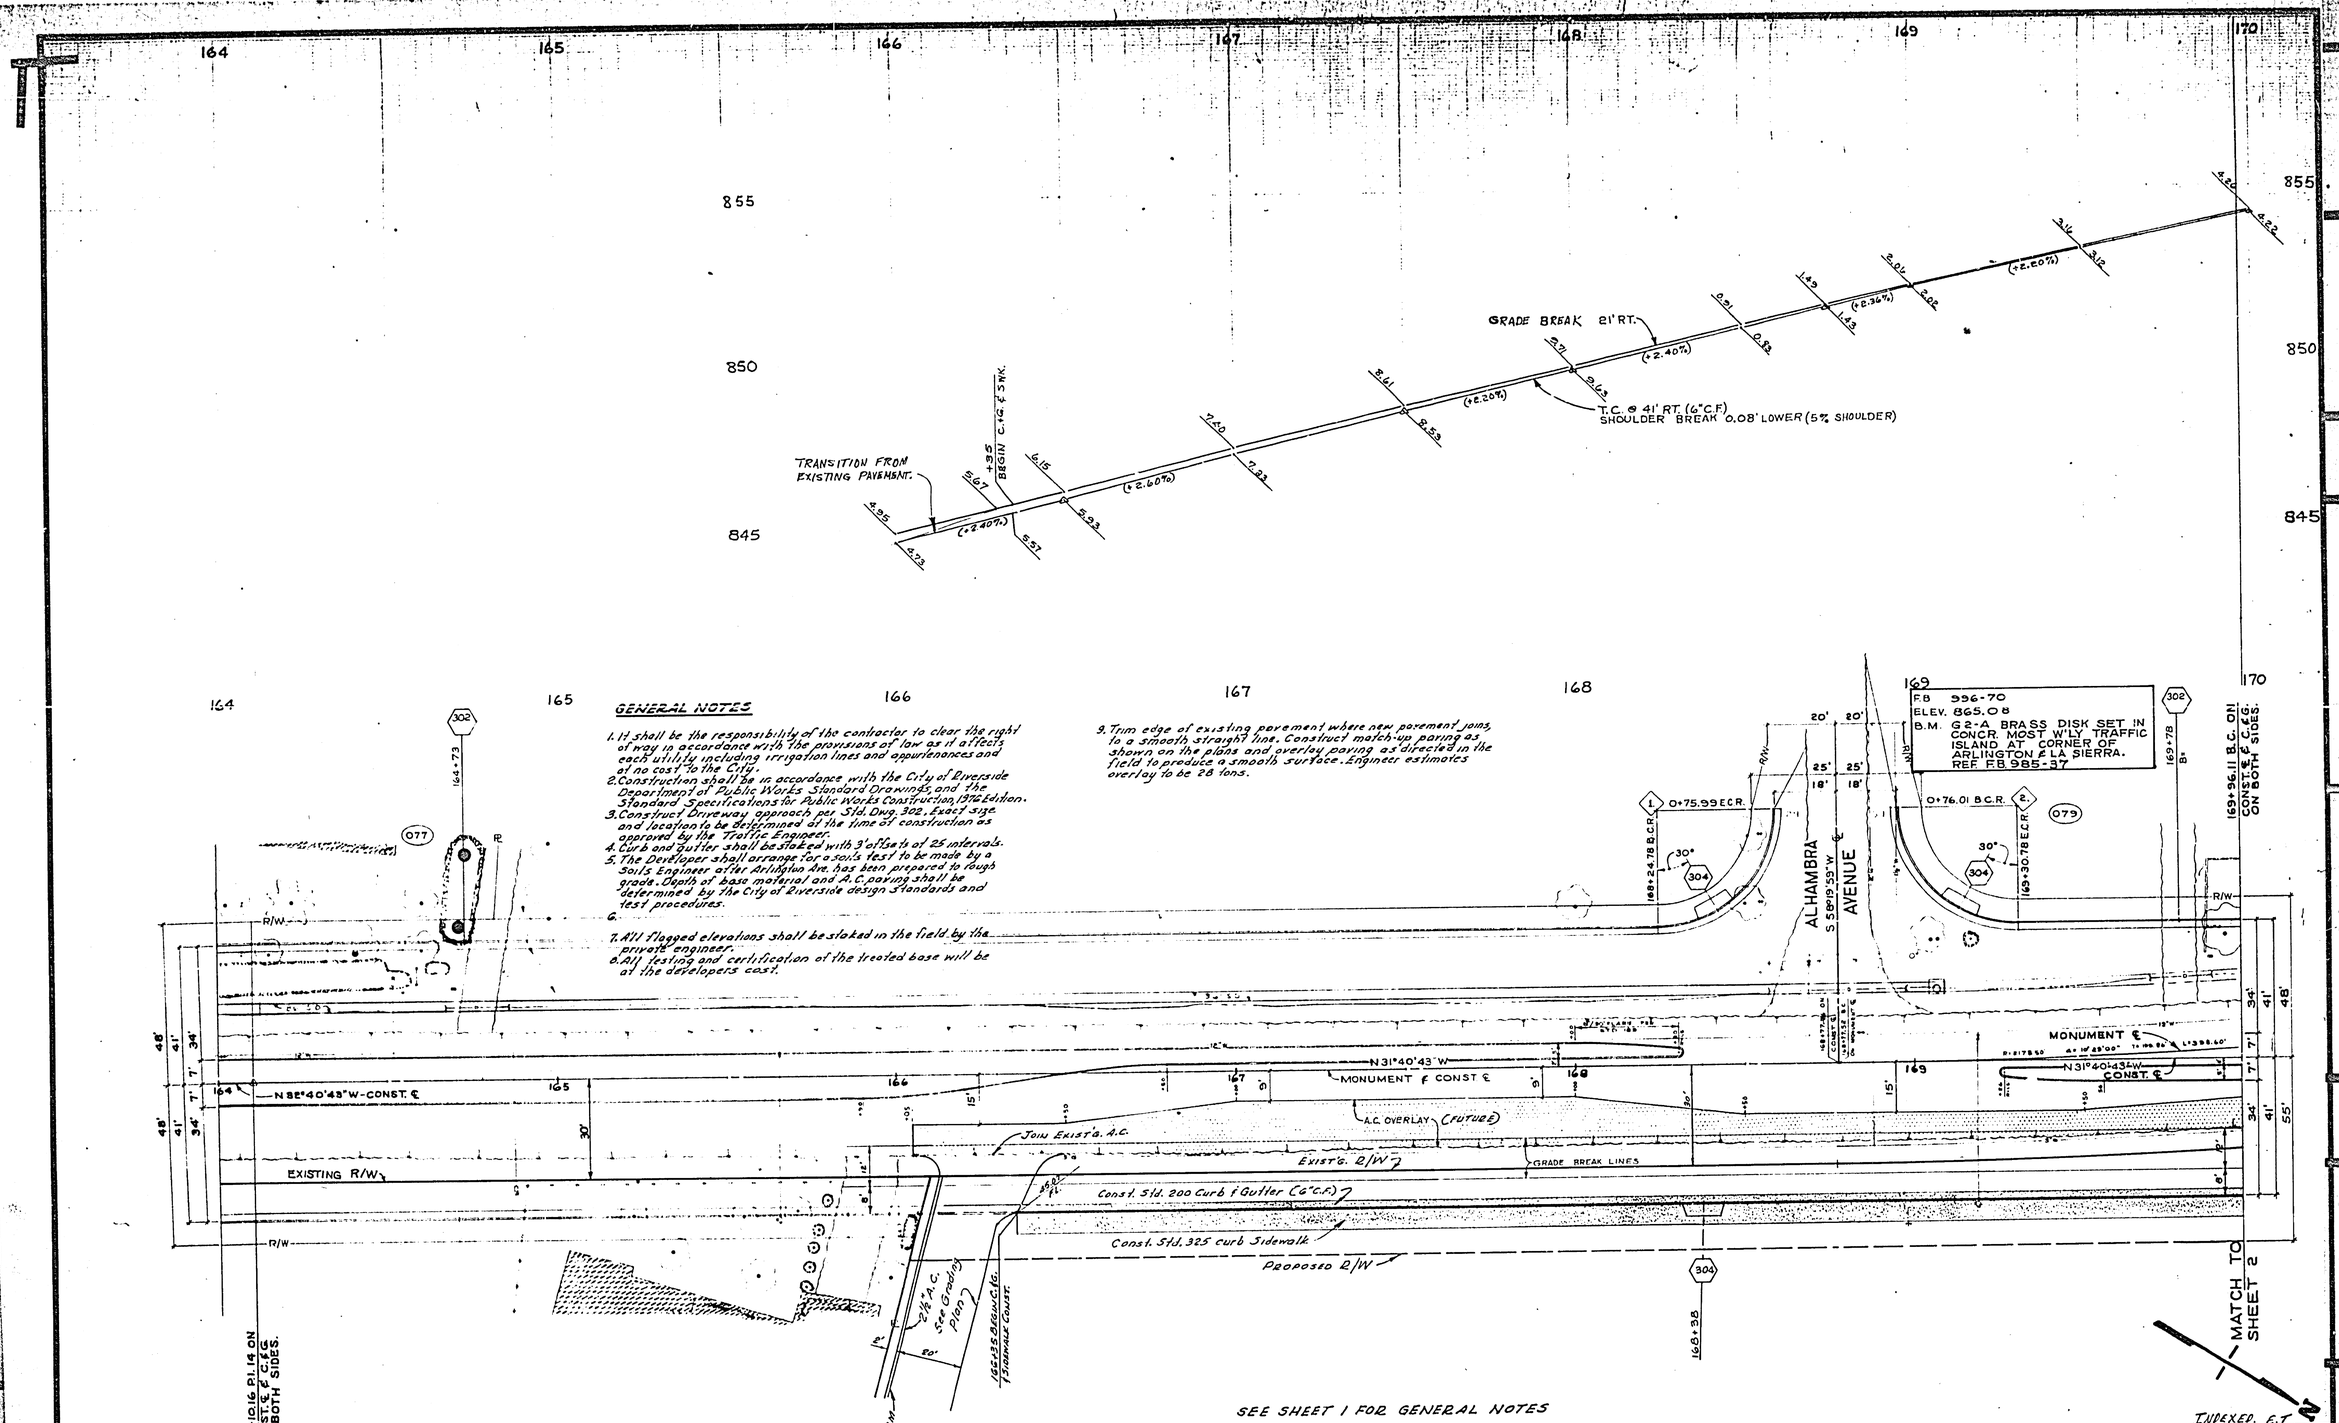

SEE SHEET 1 FOR GENERAL NOTES

CURVE DATA				
INDEX	R	Δ	T	L
1	35'	89°59'18"	34.99'	54.97'
2	35'	90°00'42"	35.01'	54.98'

RUHNAU · EVANS · RUHNAU · ASSOCIATES
Architects Planners
4200 Orange Street, Riverside, California 92501
Rev. 2-8-77

ALBERT A. WEBB ASSOCIATES
CIVIL ENGINEERS
RIVERSIDE, CALIFORNIA
APPROVED BY Ernest N. Webb
DATE 1-31-77 R.C.E. NO. 9876
DESIGNED BY | DRAWN BY | CHECKED BY

CITY OF RIVERSIDE
PUBLIC WORKS DEPARTMENT

APPROVED BY		
PRINCIPAL ENGINEER		3/8
PARK DEPARTMENT		
TRAFFIC DIVISION		
CHIEF E. W. ENGINEER		3-16

APPROVED BY
PUBLIC WORKS DIRECTOR
DATE 3-16-77

STREET PLAN & PROFILE
LA SIERRA AVENUE
CURB & GUTTER AND SIDEWALK ONLY
STA. 166+00± to STA. 174+00±
SCALE :- HORIZ. 1"=20' VERT. 1"=2'

R-1950
SHEET 1 OF 4
77-11-A

1-02-13

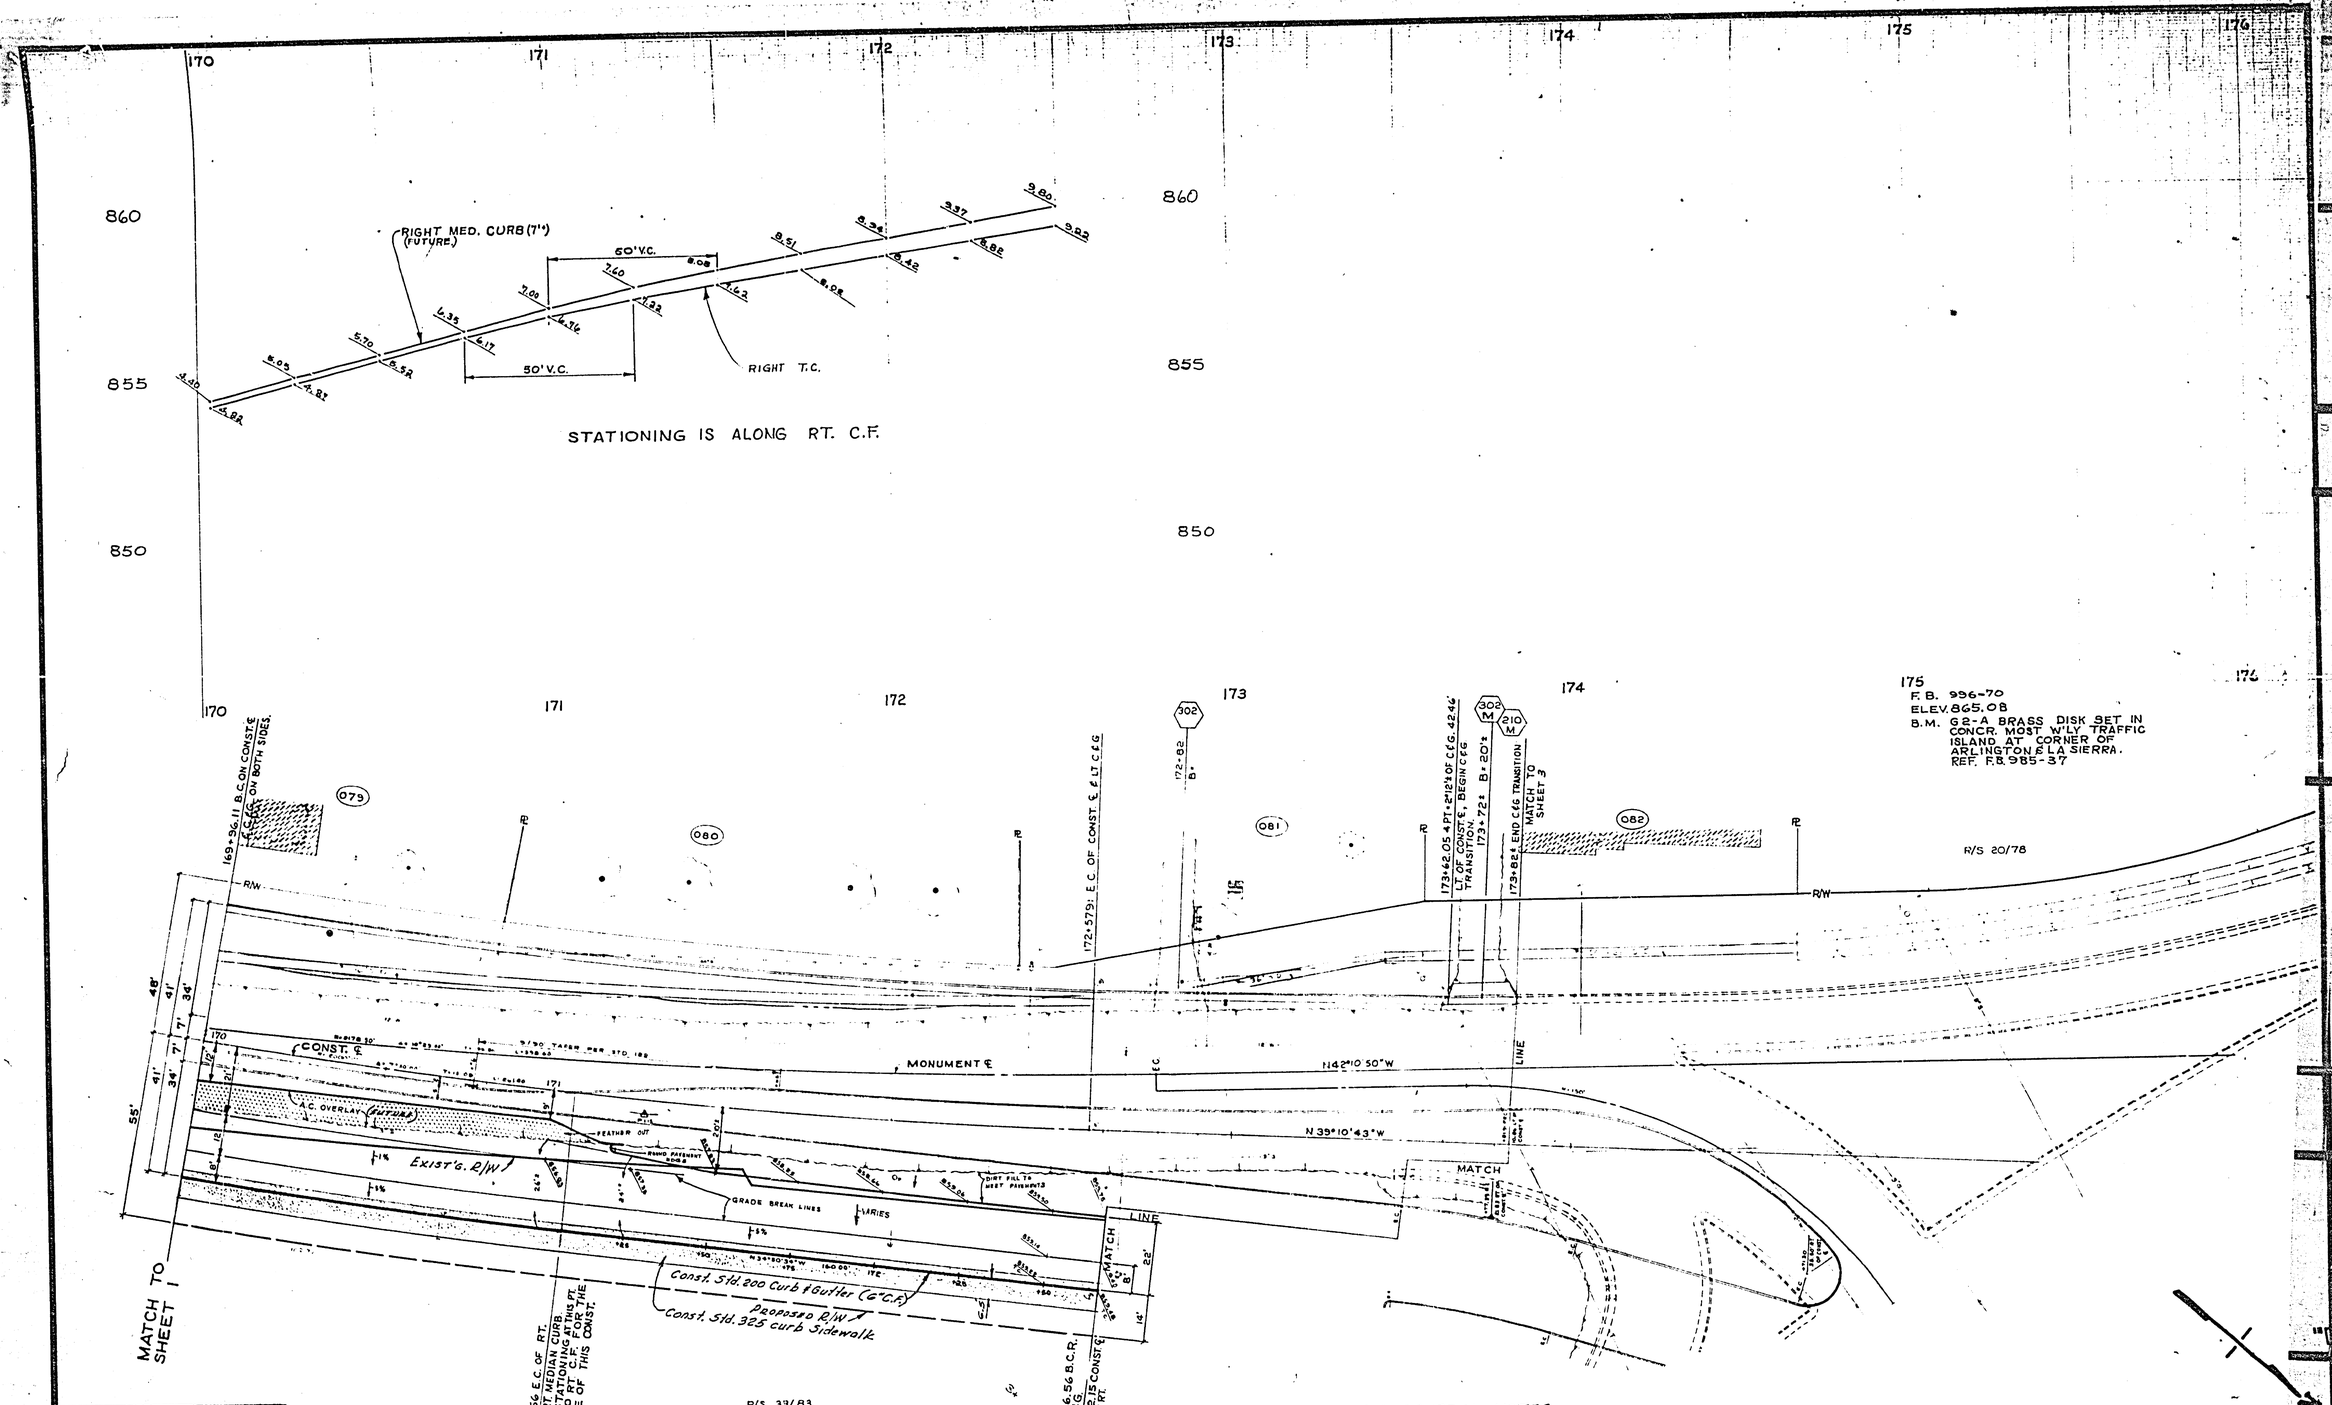

-CAUTION-
PACIFIC TELEPHONE CABLES UNDERGROUND
BEFORE EXCAVATING CALL COLLECT:

	7:30 A.M. to 5 P.M.	After Hours & Holidays
Orange County	714-633-0811	714-547-6606
Riverside County	714-684-0071	714-547-6606
Inyo County	714-684-0071	714-547-6606
San Bernardino County	714-684-0071	714-547-6606
Los Angeles County	213-621-3111	24 HOUR SERVICE
Ventura County	213-621-3111	
San Diego County	714-298-0595	714-232-0027

FOR FREE CABLE LOCATING SERVICE

RUHNAU · EVANS · RUHNAU · ASSOCIATES
Architects Planners
4200 Orange Street, Riverside, California 92501

CURVE DATA				
INDEX	R	Δ	T	L

ALBERT A. WEBB ASSOCIATES
CIVIL ENGINEERS
RIVERSIDE, CALIFORNIA
APPROVED BY Robert N. Webb
DATE 1-31-77 R.C.E. NO. 9876
DESIGNED BY ___ DRAWN BY ___ CHECKED BY ___

CITY OF RIVERSIDE
PUBLIC WORKS DEPARTMENT

APPROVED BY		
PRINCIPAL ENGINEER		
PARK DEPARTMENT		
TRAFFIC DIVISION		
CHIEF P.W. ENGINEER		

APPROVED BY ___ PUBLIC WORKS DIRECTOR
DATE 3-16-77

STREET PLAN & PROFILE
LA SIERRA AVENUE
CURB & GUTTER AND SIDEWALK ONLY
STA. 166+00± TO STA. 174+00±
SCALE :- HORIZ. 1"=20' VERT. 1"=2' TO FOLLOW LINE

R-1950
SHEET 2 OF 4
77-11

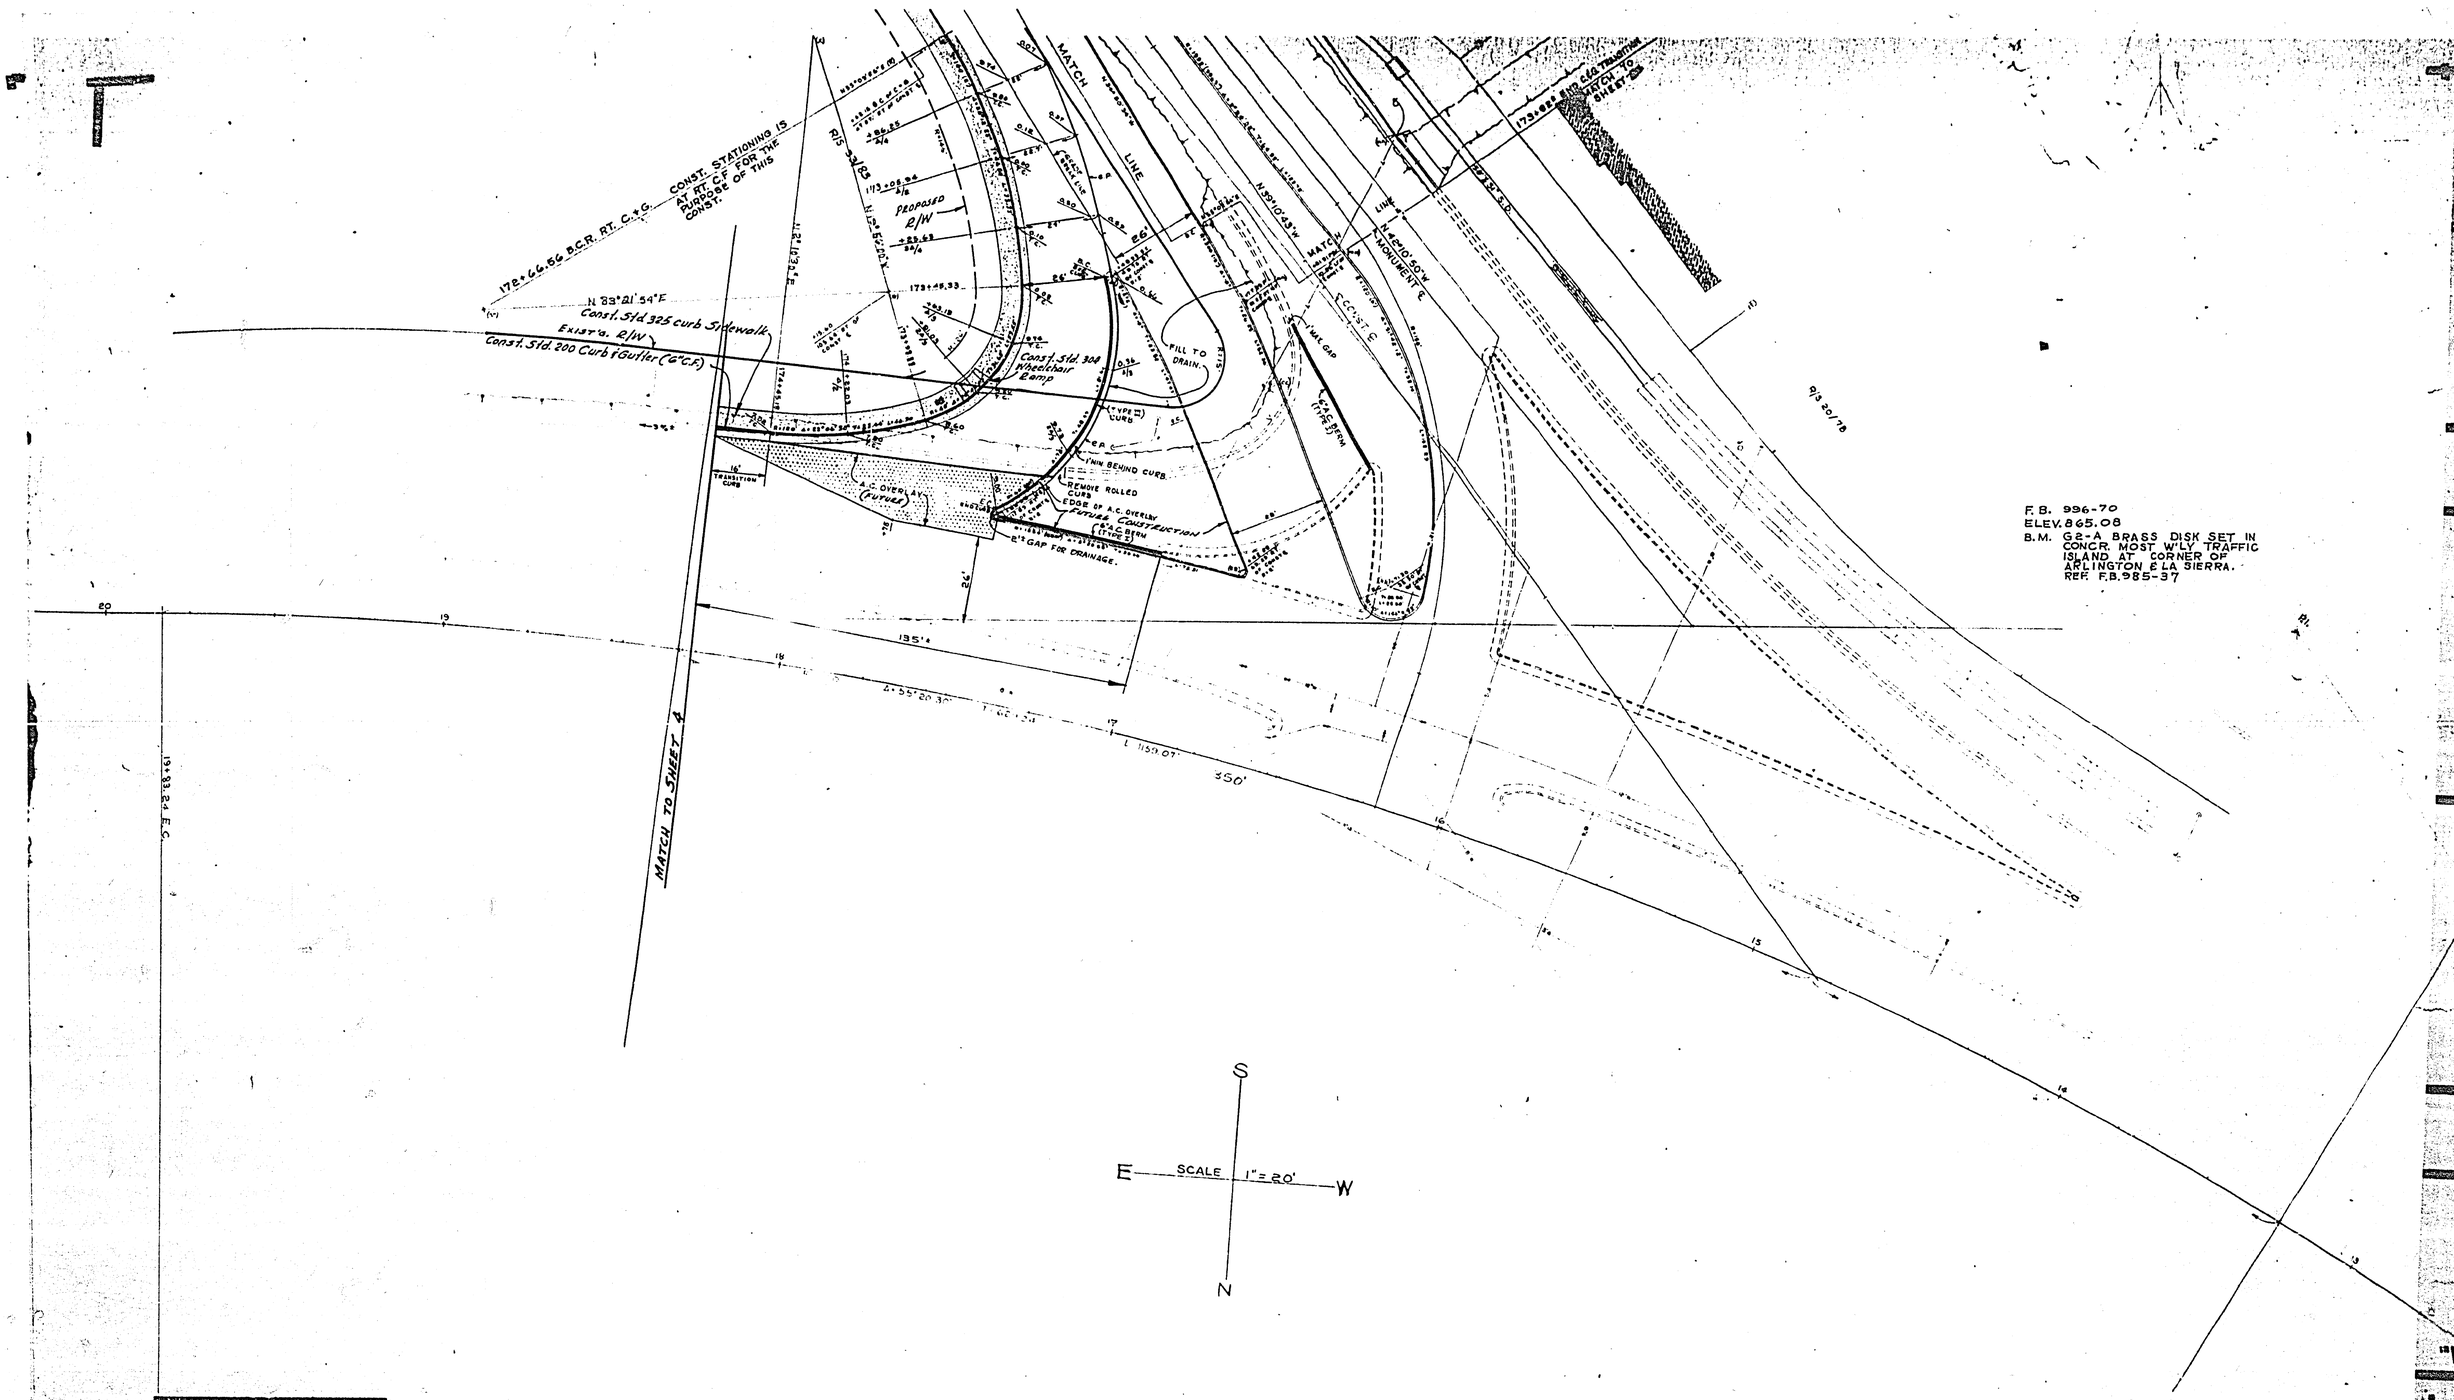

SEE SHEET 1 FOR GENERAL NOTES

-CAUTION-
PACIFIC TELEPHONE CABLES UNDERGROUND
BEFORE EXCAVATING CALL COLLECT:

	7:30 A.M. to 5 P.M.	After Hours & Holidays
Orange County	714-633-0811	714-547-6606
Riverside County	714-684-0071	714-547-6606
Inyo County	714-684-0071	714-547-6606
San Bernardino County	714-684-0071	714-547-6606
Los Angeles County	213-621-3111	24 HOUR SERVICE
Ventura County	213-621-3111	
San Diego County	714-298-0595	714-232-0027

FOR FREE CABLE LOCATING SERVICE

RUHNAU · EVANS · RUHNAU · ASSOCIATES
Architects Planners
4200 Orange Street, Riverside, California 92501

CURVE DATA

INDEX	R	Δ	T	L
◇				
◇				
◇				
◇				
◇				
◇				

ALBERT A. WEBB ASSOCIATES
CIVIL ENGINEERS
RIVERSIDE, CALIFORNIA
APPROVED BY Ernest N. Webb
DATE 1-31-77 R.C.E. NO. 9876

CITY OF RIVERSIDE
PUBLIC WORKS DEPARTMENT

APPROVED BY		
PRINCIPAL ENGINEER	[signature]	3/4
PARK DEPARTMENT	—	—
TRAFFIC DIVISION	[signature]	2/28/77
CHIEF P. W. ENGINEER	[signature]	3-16

APPROVED BY [signature]
PUBLIC WORKS DIRECTOR
DATE 3-16-77

STREET PLAN & PROFILE
LA SIERRA AVENUE
CURB & GUTTER AND SIDEWALK ONLY
STA. 166+00± TO STA 174+00±
SCALE :- 1" = 20'
F.B. 650 1802

R-1950
SHEET 3 OF 4
77-11-A

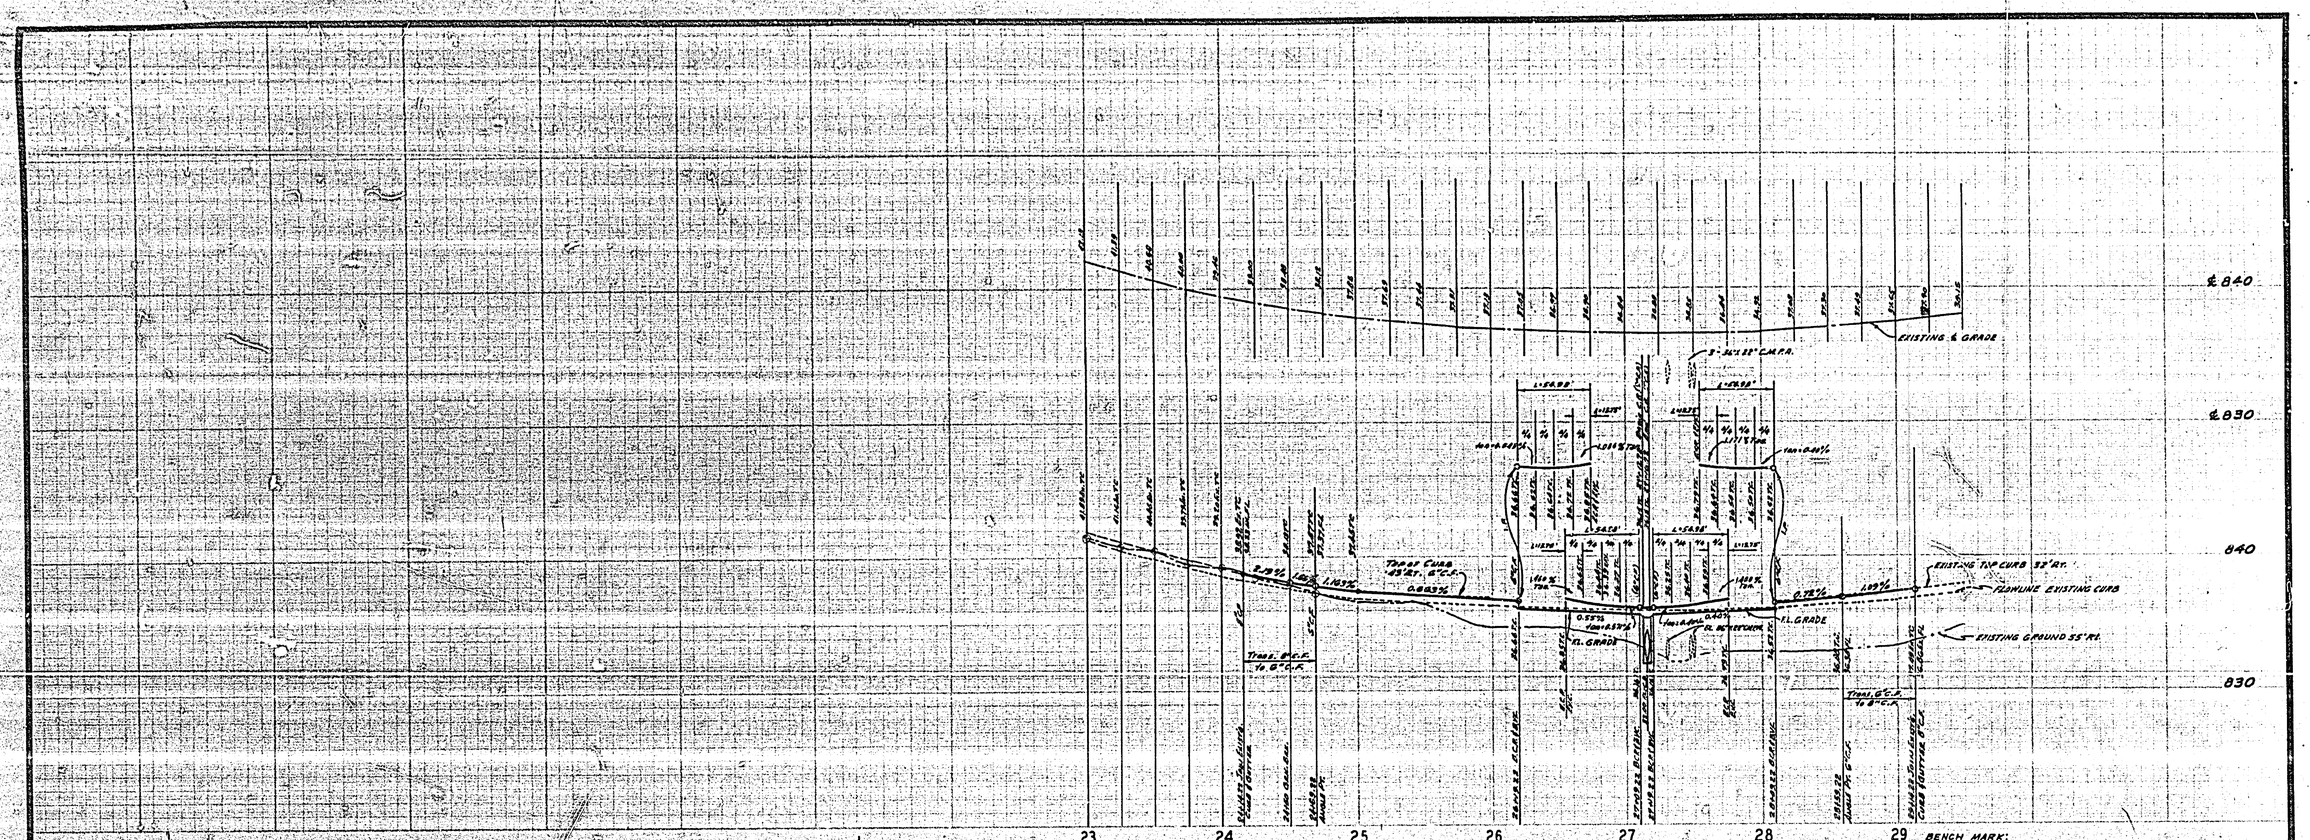

RUHNAU · EVANS · RUHNAU · ASSOCIATES
Architects Planners
4200 Orange Street, Riverside, California 92501

ALBERT A. WEBB ASSOCIATES
CIVIL ENGINEERS
RIVERSIDE, CALIFORNIA
APPROVED BY: [signature] DATE 1-31-77
R.E. No. 9876
W.O. 77-11 FOR: Alvord Unified School District F.B. 650 & 1042

MARK	REVISIONS	APPR.	DATE
△	ADDED STRUCTURAL SECTION PER SONS TEST		

DESIGNED BY BEL DRAWN BY BEL CHECKED BY

CITY OF RIVERSIDE, CALIFORNIA
DEPARTMENT OF PUBLIC WORKS

APPROVED BY	BY	DATE
OFFICE ENGINEER		
PARK DEPARTMENT		
TRAFFIC DIVISION		
ASSISTANT CITY ENG.		3-16

APPROVED BY [signature]
DIRECTOR OF PUBLIC WORKS
DATE 3-16-77

STREET PLAN & PROFILE
ARLINGTON AVENUE
South Side
LA Sierra Avenue to 1,600'± E'ly

HORIZ. SCALE: 1" = 50' VERT. SCALE: 1" = 5'

PROJECT NO. R-1950
SHEET 4 OF 4
FILE NO. 77-11-A

1-02-13