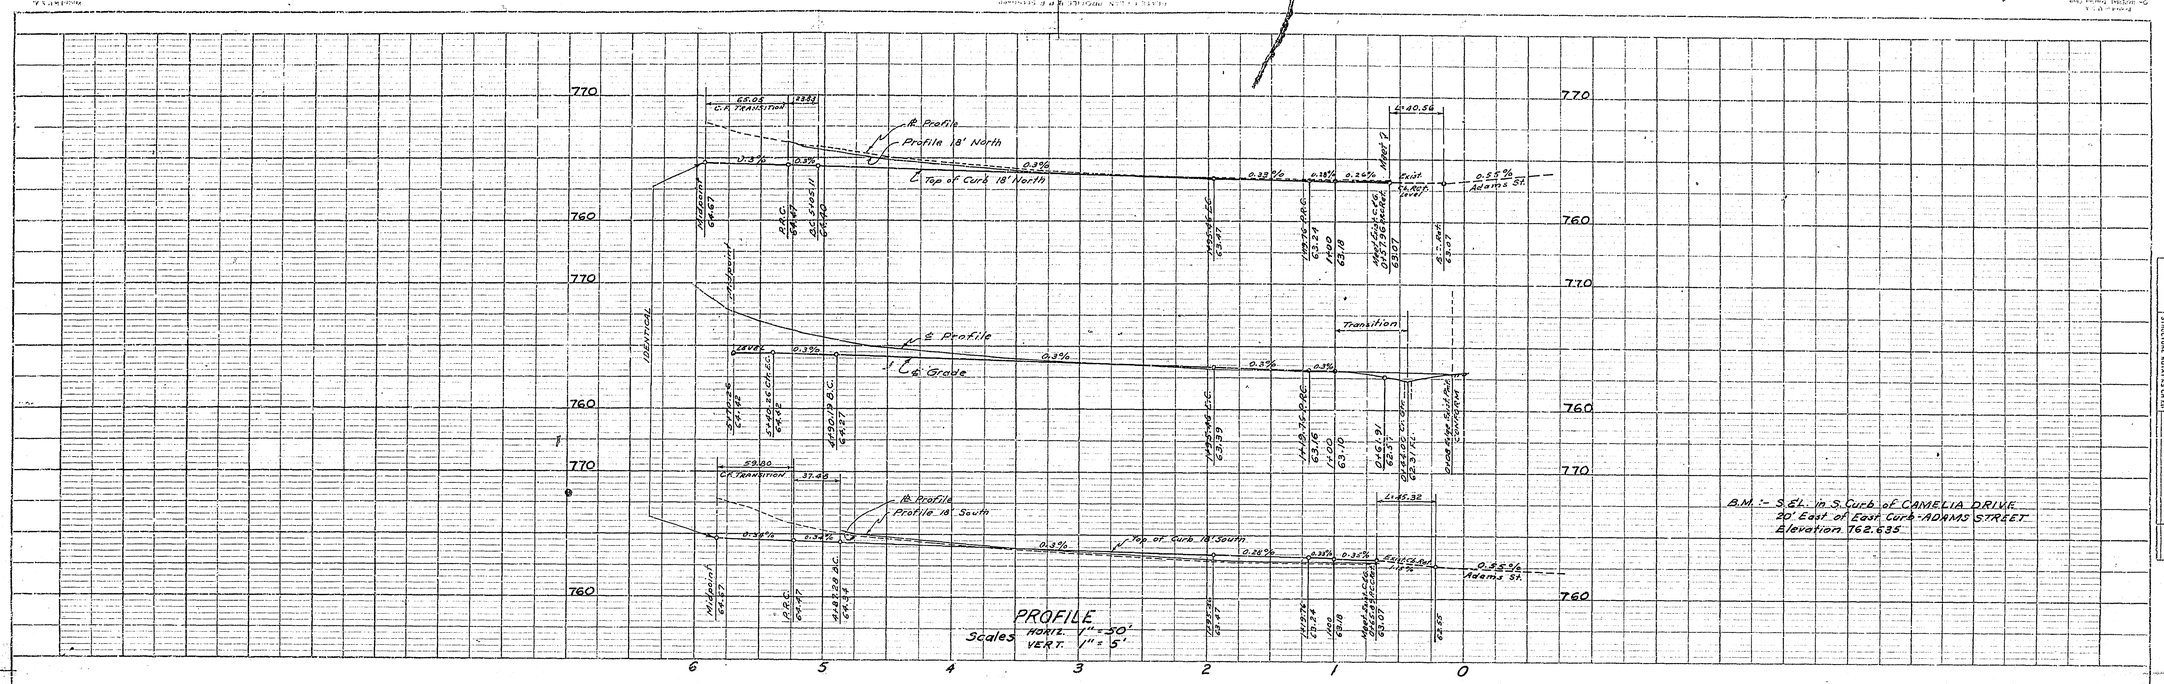


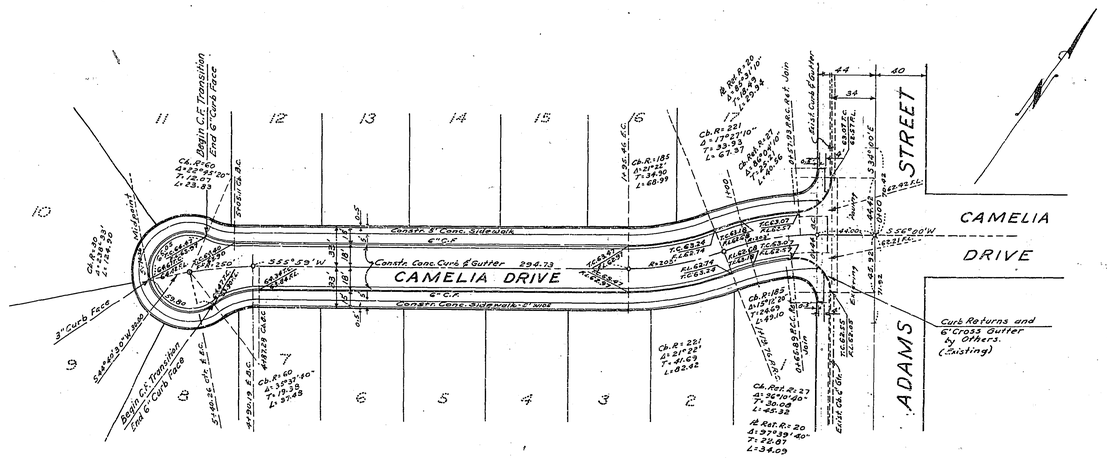


PLAN
Scale 1" = 50'

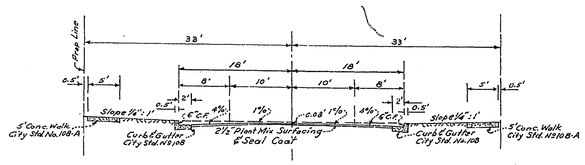


TYPICAL SECTION
CAMELIA DRIVE
No Scale

DONALD J. McKEE-LIC. SURVEYOR
L.S. NO. 1825
Riverside California
Approved by Donald J. McKee Date 5/15/50

CITY OF RIVERSIDE, CALIFORNIA
DEPARTMENT OF PUBLIC WORKS

# CAMELIA DRIVE
## STREET PLAN AND PROFILE

# MUELLER TRACT
Horiz. Scale 1" = 50' Vert. Scale 1" = 5'

Approved by
Director of Public Works

FILE NO. R-196

Date June 27, 1958 Sheet 1 of 1

J.B.