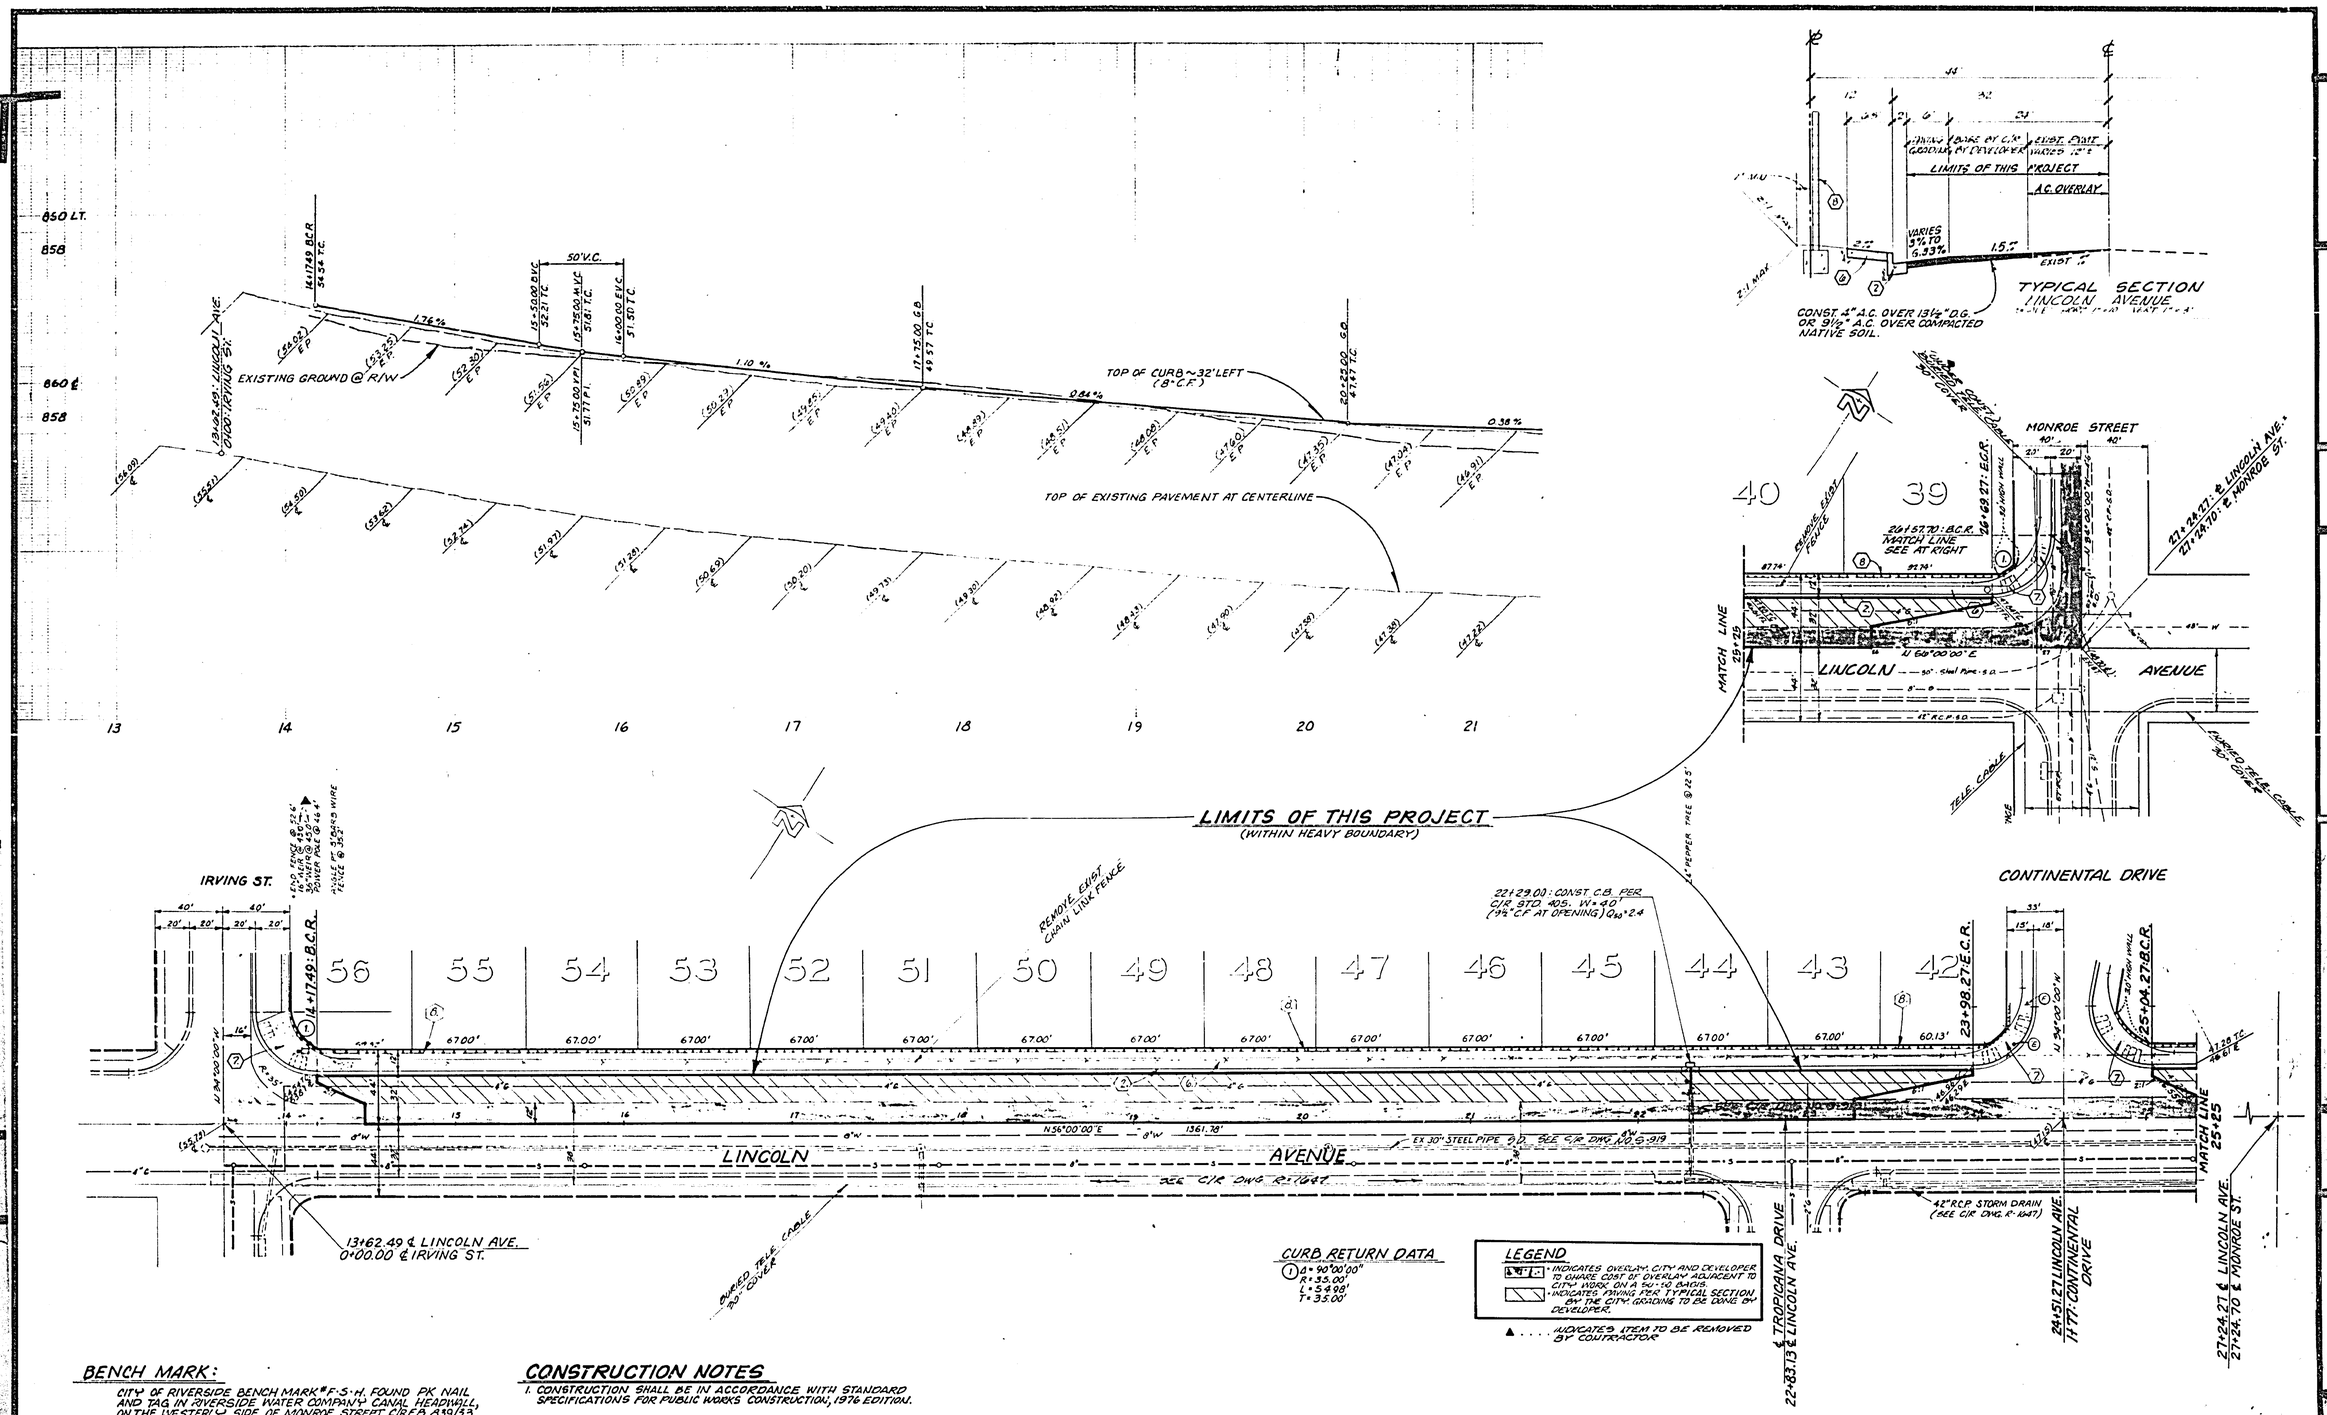

BENCH MARK:

CITY OF RIVERSIDE BENCH MARK #F-S-H. FOUND PK NAIL AND TAG IN RIVERSIDE WATER COMPANY CANAL HEADWALL, ON THE WESTERLY SIDE OF MONROE STREET. C/R F.B. 839/33.

ELEV. = 845.60

CONSTRUCTION NOTES

1. CONSTRUCTION SHALL BE IN ACCORDANCE WITH STANDARD SPECIFICATIONS FOR PUBLIC WORKS CONSTRUCTION, 1976 EDITION.

J. F. DAVIDSON ASSOCIATES
CIVIL ENGINEERS · SURVEYORS · PLANNERS
RIVERSIDE, CALIFORNIA
APPROVED BY [signature] DATE 11/9/76
R.E. No. 17550
W.O. 4918 FOR WOODHAVEN DEV CO F.B. 1106

MARK	REVISIONS	APPR.	DATE

DESIGNED BY ____ DRAWN BY ____ CHECKED BY ____

CITY OF RIVERSIDE, CALIFORNIA
DEPARTMENT OF PUBLIC WORKS

APPROVED BY	BY	DATE
PRINCIPAL ENGINEER	[signature]	8/1
PARK DEPARTMENT		
TRAFFIC DIVISION	[signature]	7-29
CHIEF P.W. ENGR.	[signature]	

APPROVED BY William D. Gardner
DIRECTOR OF PUBLIC WORKS
DATE 8/2/77

LINCOLN AVENUE PAVEMENT PARTICIPATION WITH TRACT 8266
IRVING STREET TO MONROE STREET
HORIZ. SCALE: 1" = 40' VERT. SCALE: 1" = 4'

PROJECT NO. 30-575-266-07
R-1960-A
SHEET 1 OF 1
FILE NO. 5516

ADAPTED FROM PLAN R-1960