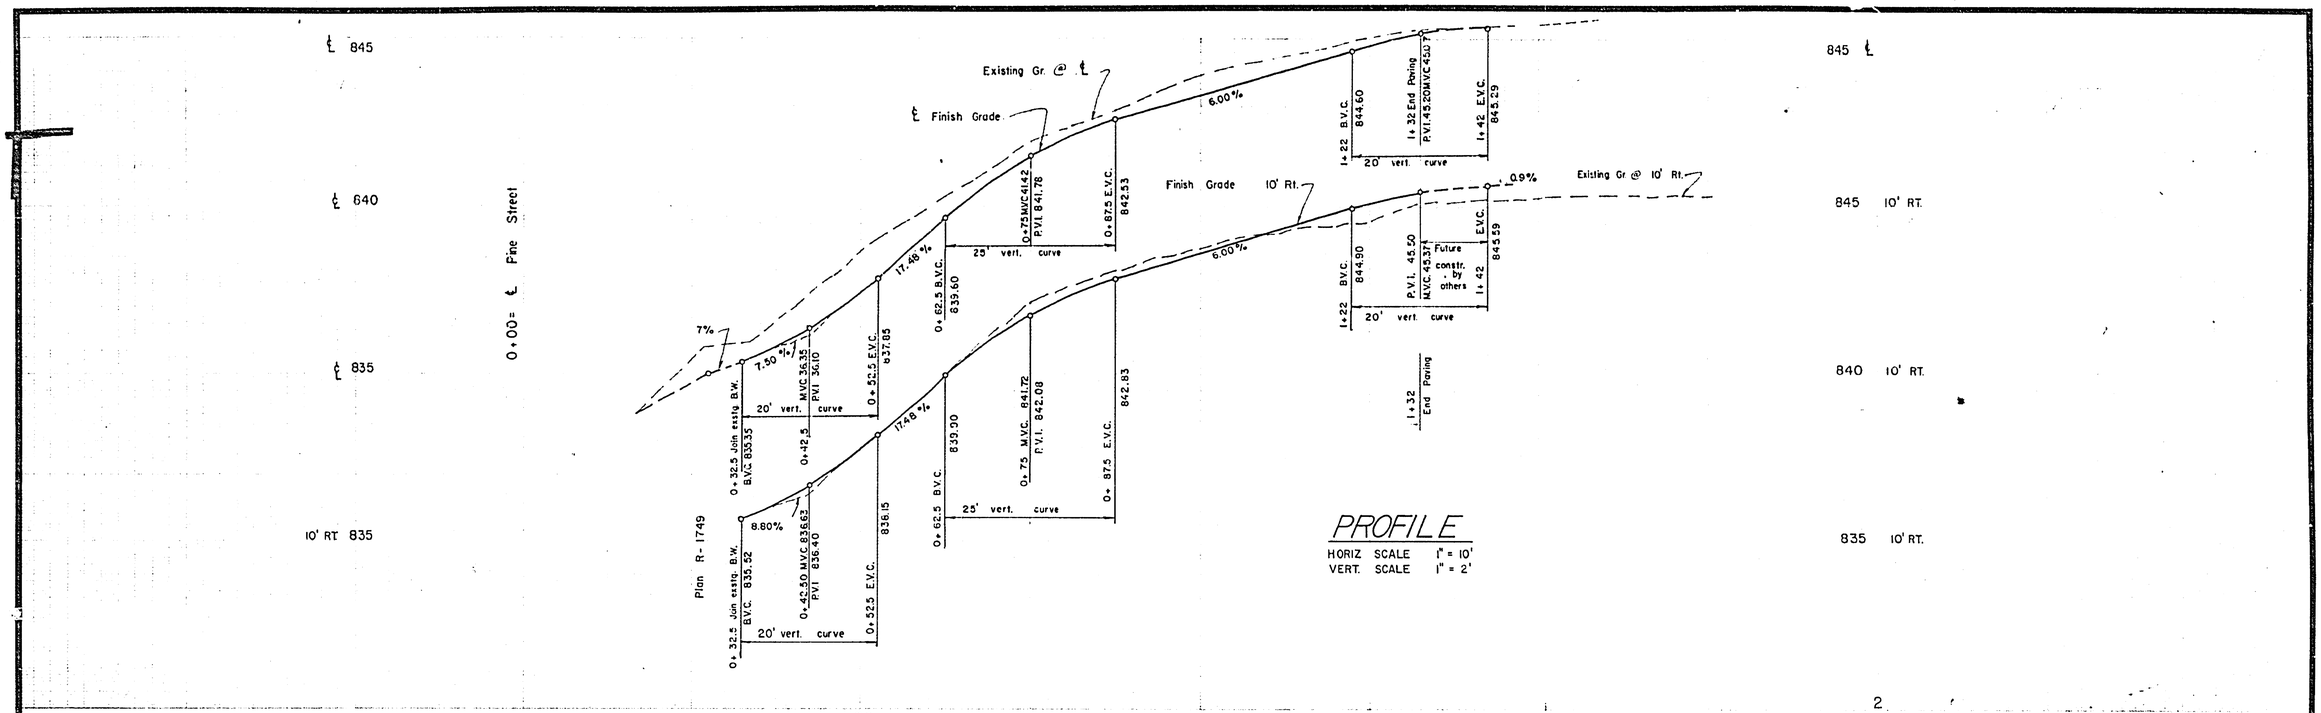

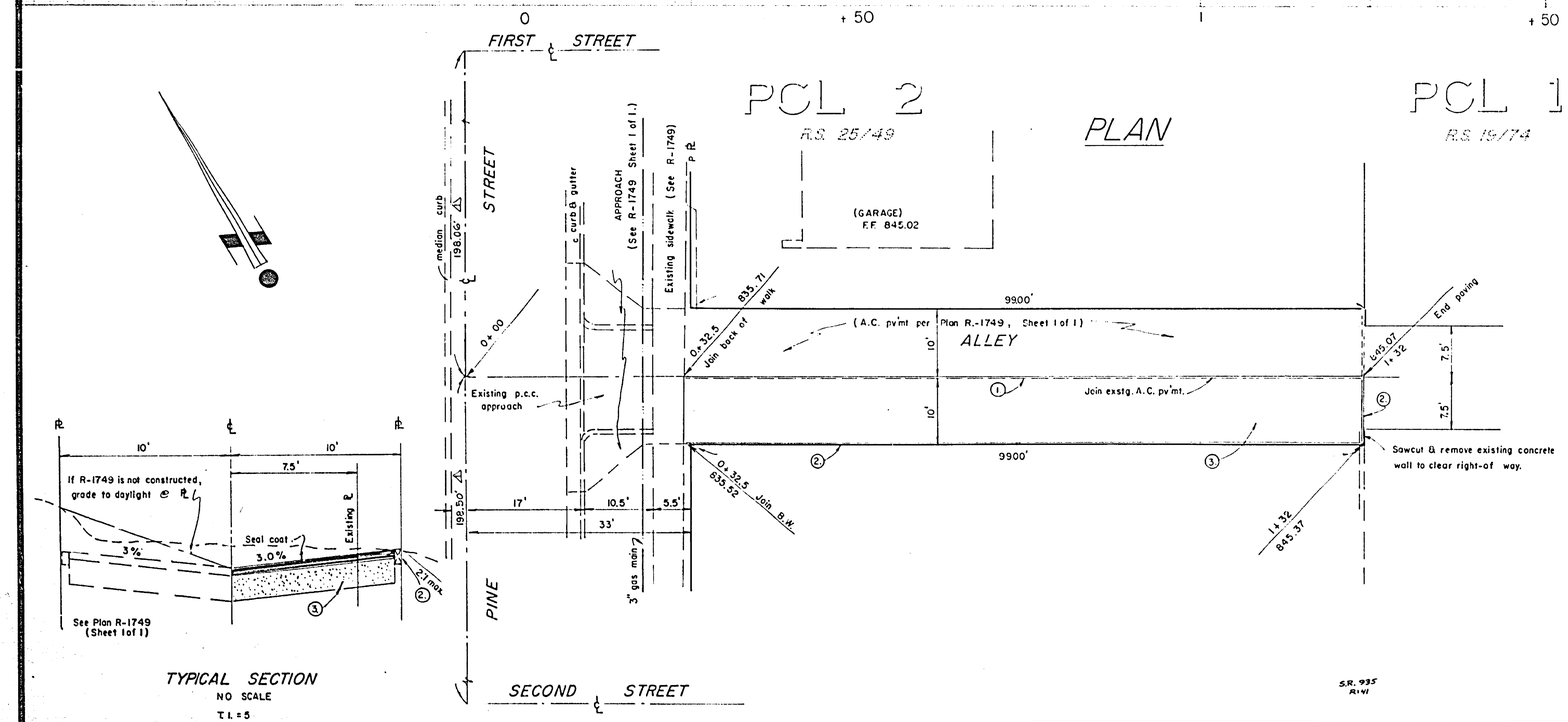

TYPICAL SECTION
NO SCALE
T.I. = 5

BENCHMARK: Lead and nail in West curb of Pine Street, approx. 4' south of ℄ of First Street produced. El. 838.194 C.R.F.B. 225/44.

GENERAL NOTES

1. Construction shall be in accordance with Standard Specifications for Public Works Construction 1976 Edition and per City of Riverside Standard Drawings.
2. The Owner shall arrange for a soils test to be made by a Soils Engineer after the Alley has been prepared to rough grade. Depth of base material and A.C. paving shall be determined by the City of Riverside design standards and test procedures.
3. As an alternative to the requirements of Note 2, above, the Contractor may provide Full depth A.C. in lieu of D.G. base material.
4. It shall be the responsibility of the contractor to clear the right-of way in accordance with the provisions of Law as it affects each utility including irrigation lines and appurtenances and at no cost to the City.
5. All flagged elevations shall be staked in the field by the private engineer.
6. The private engineer signing these plans is responsible for assuring the accuracy and acceptability of the work hereon. In the event of discrepancies arising during construction as a result of errors or omissions, the private engineer shall be responsible for determining an acceptable solution and revising the plans for approval.

CONSTRUCTION NOTES

1. Remove existing 2"x4" redwood header.
2. Construct 2"x 4" redwood header per City Std. No. 110.
3. Construct 2½" A.C. paving over 5" D.G. base material, or 5" AC over compacted native soil per City Std. No. 110.

S.R. 935
R-41

ROBERT L. TAYLOR
CIVIL ENGINEER
RIVERSIDE, CALIFORNIA
Approved by Robert L. Taylor
R.C.E. 10470

MARK	REVISIONS	APPR.	DATE
2	ADDED STRUCTURAL SECTION PER SOILS TEST.		7-11-77
1	Ext. to ℄ Alley from ℄ First St. & ℄ 2nd St. revised		6/16

DESIGNED BY ____ DRAWN BY TC CHECKED BY DDM

CITY OF RIVERSIDE, CALIFORNIA
DEPARTMENT OF PUBLIC WORKS

APPROVED BY	BY	DATE
PRINCIPAL ENGINEER		4/12
PARK DEPARTMENT		
TRAFFIC DIVISION		
CHIEF P. W. ENGR.		4.14

APPROVED BY
DIRECTOR OF PUBLIC WORKS
DATE 4-13-77

ALLEY PLAN AND PROFILE
ALLEY EASTERLY OF PINE STREET
BETWEEN FIRST AND SECOND STREET
FOR
PARCEL MAP 7681

HORIZ. SCALE: 1" = 10' VERT. SCALE: 1" = 2'

INDEXED E.T.
PROJECT NO. R-1966
SHEET 1 OF 1
FILE NO.