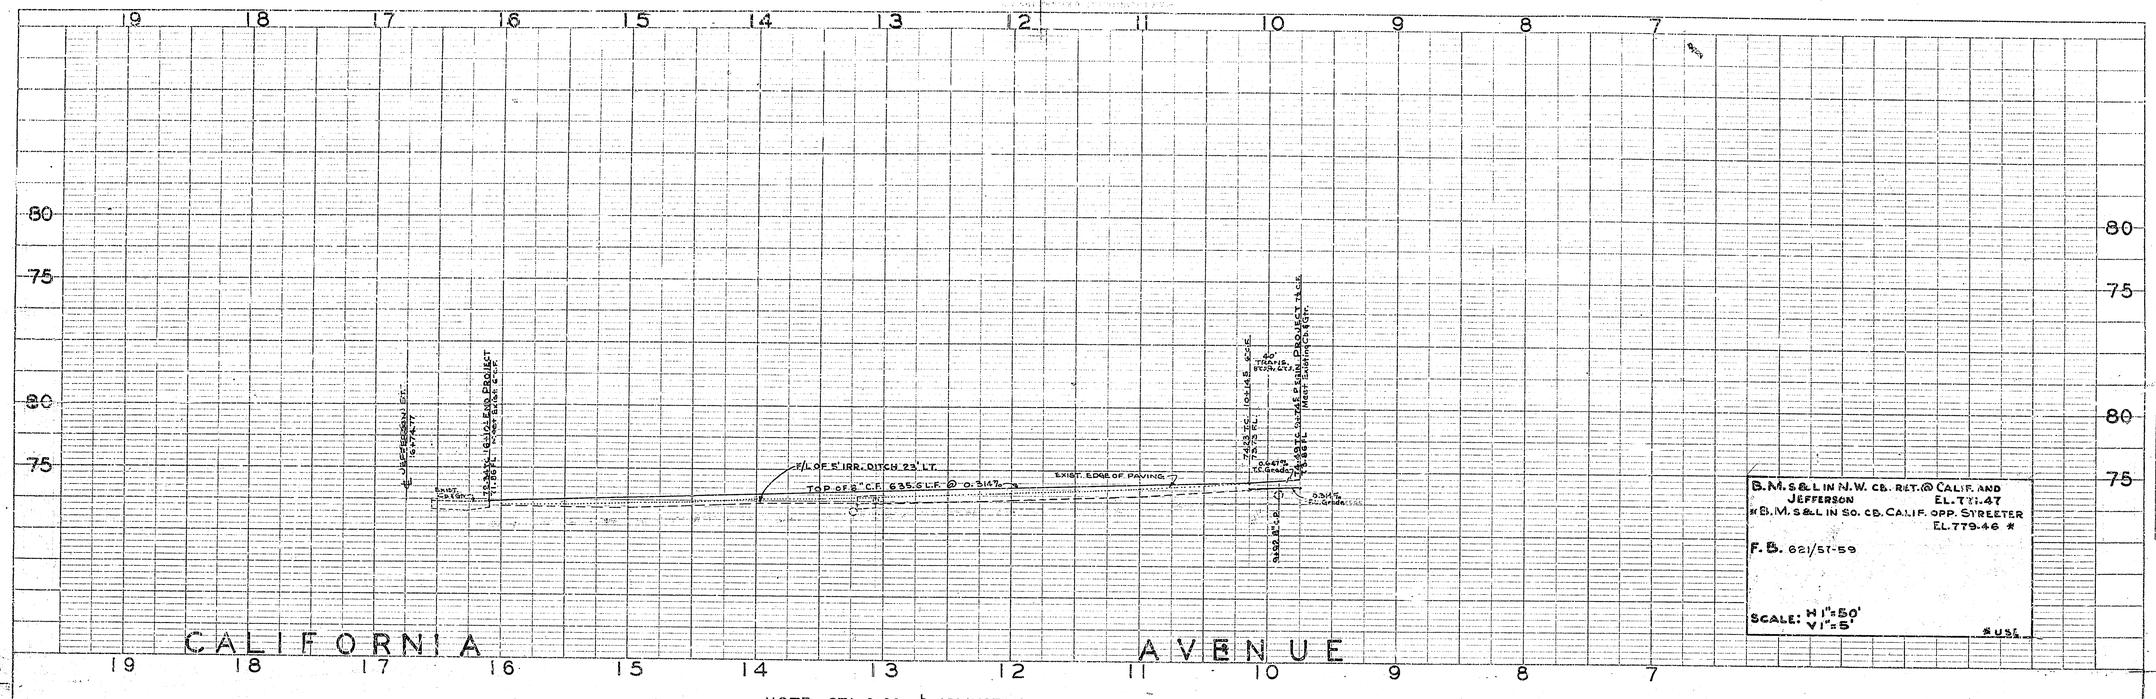

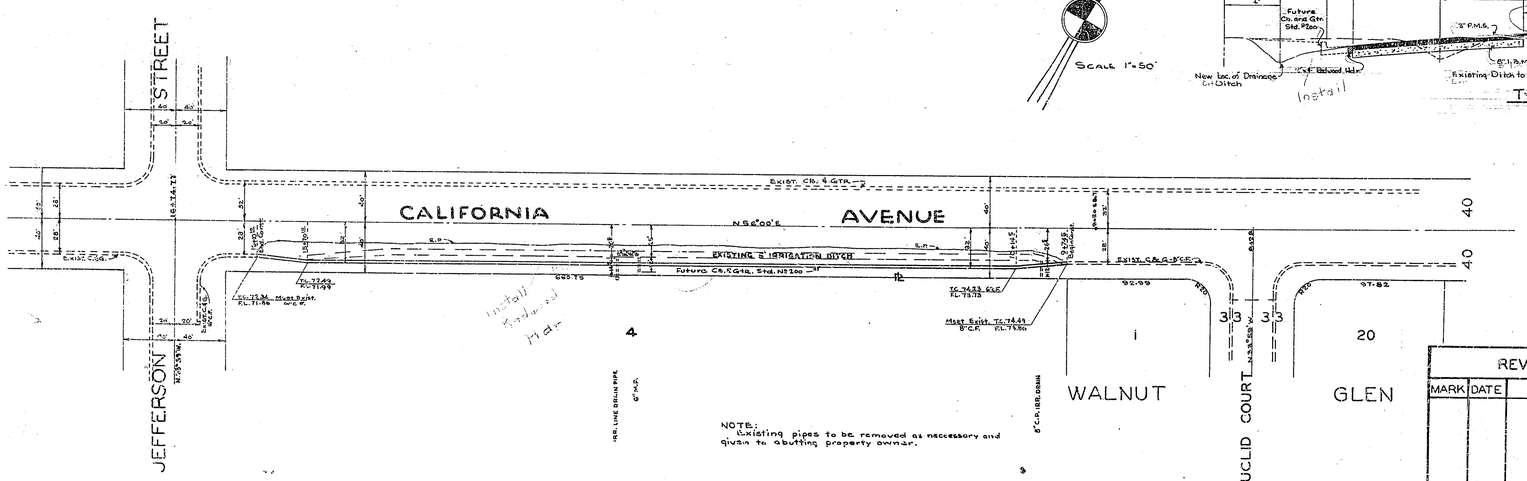

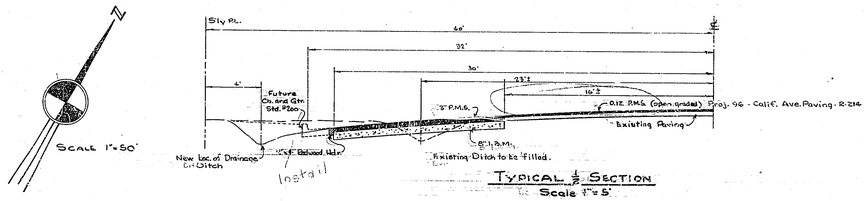

REVISIONS		
MARK	DATE	DESCRIPTION

DESIGNED BY AKJ d.r.b. CHECKED BY
DRAWN BY AKJ d.r.b.
RECOMMENDED BY ASSISTANT CITY ENGINEER

CITY OF RIVERSIDE CALIFORNIA
DEPARTMENT OF PUBLIC WORKS

CALIFORNIA AVENUE
CURB AND GUTTER
ARLINGTON TO JEFFERSON
(S'LY SIDE)

APPROVED BY
DIRECTOR OF PUBLIC WORKS
DATE
R-198
R-214
SHEET 1 OF 1