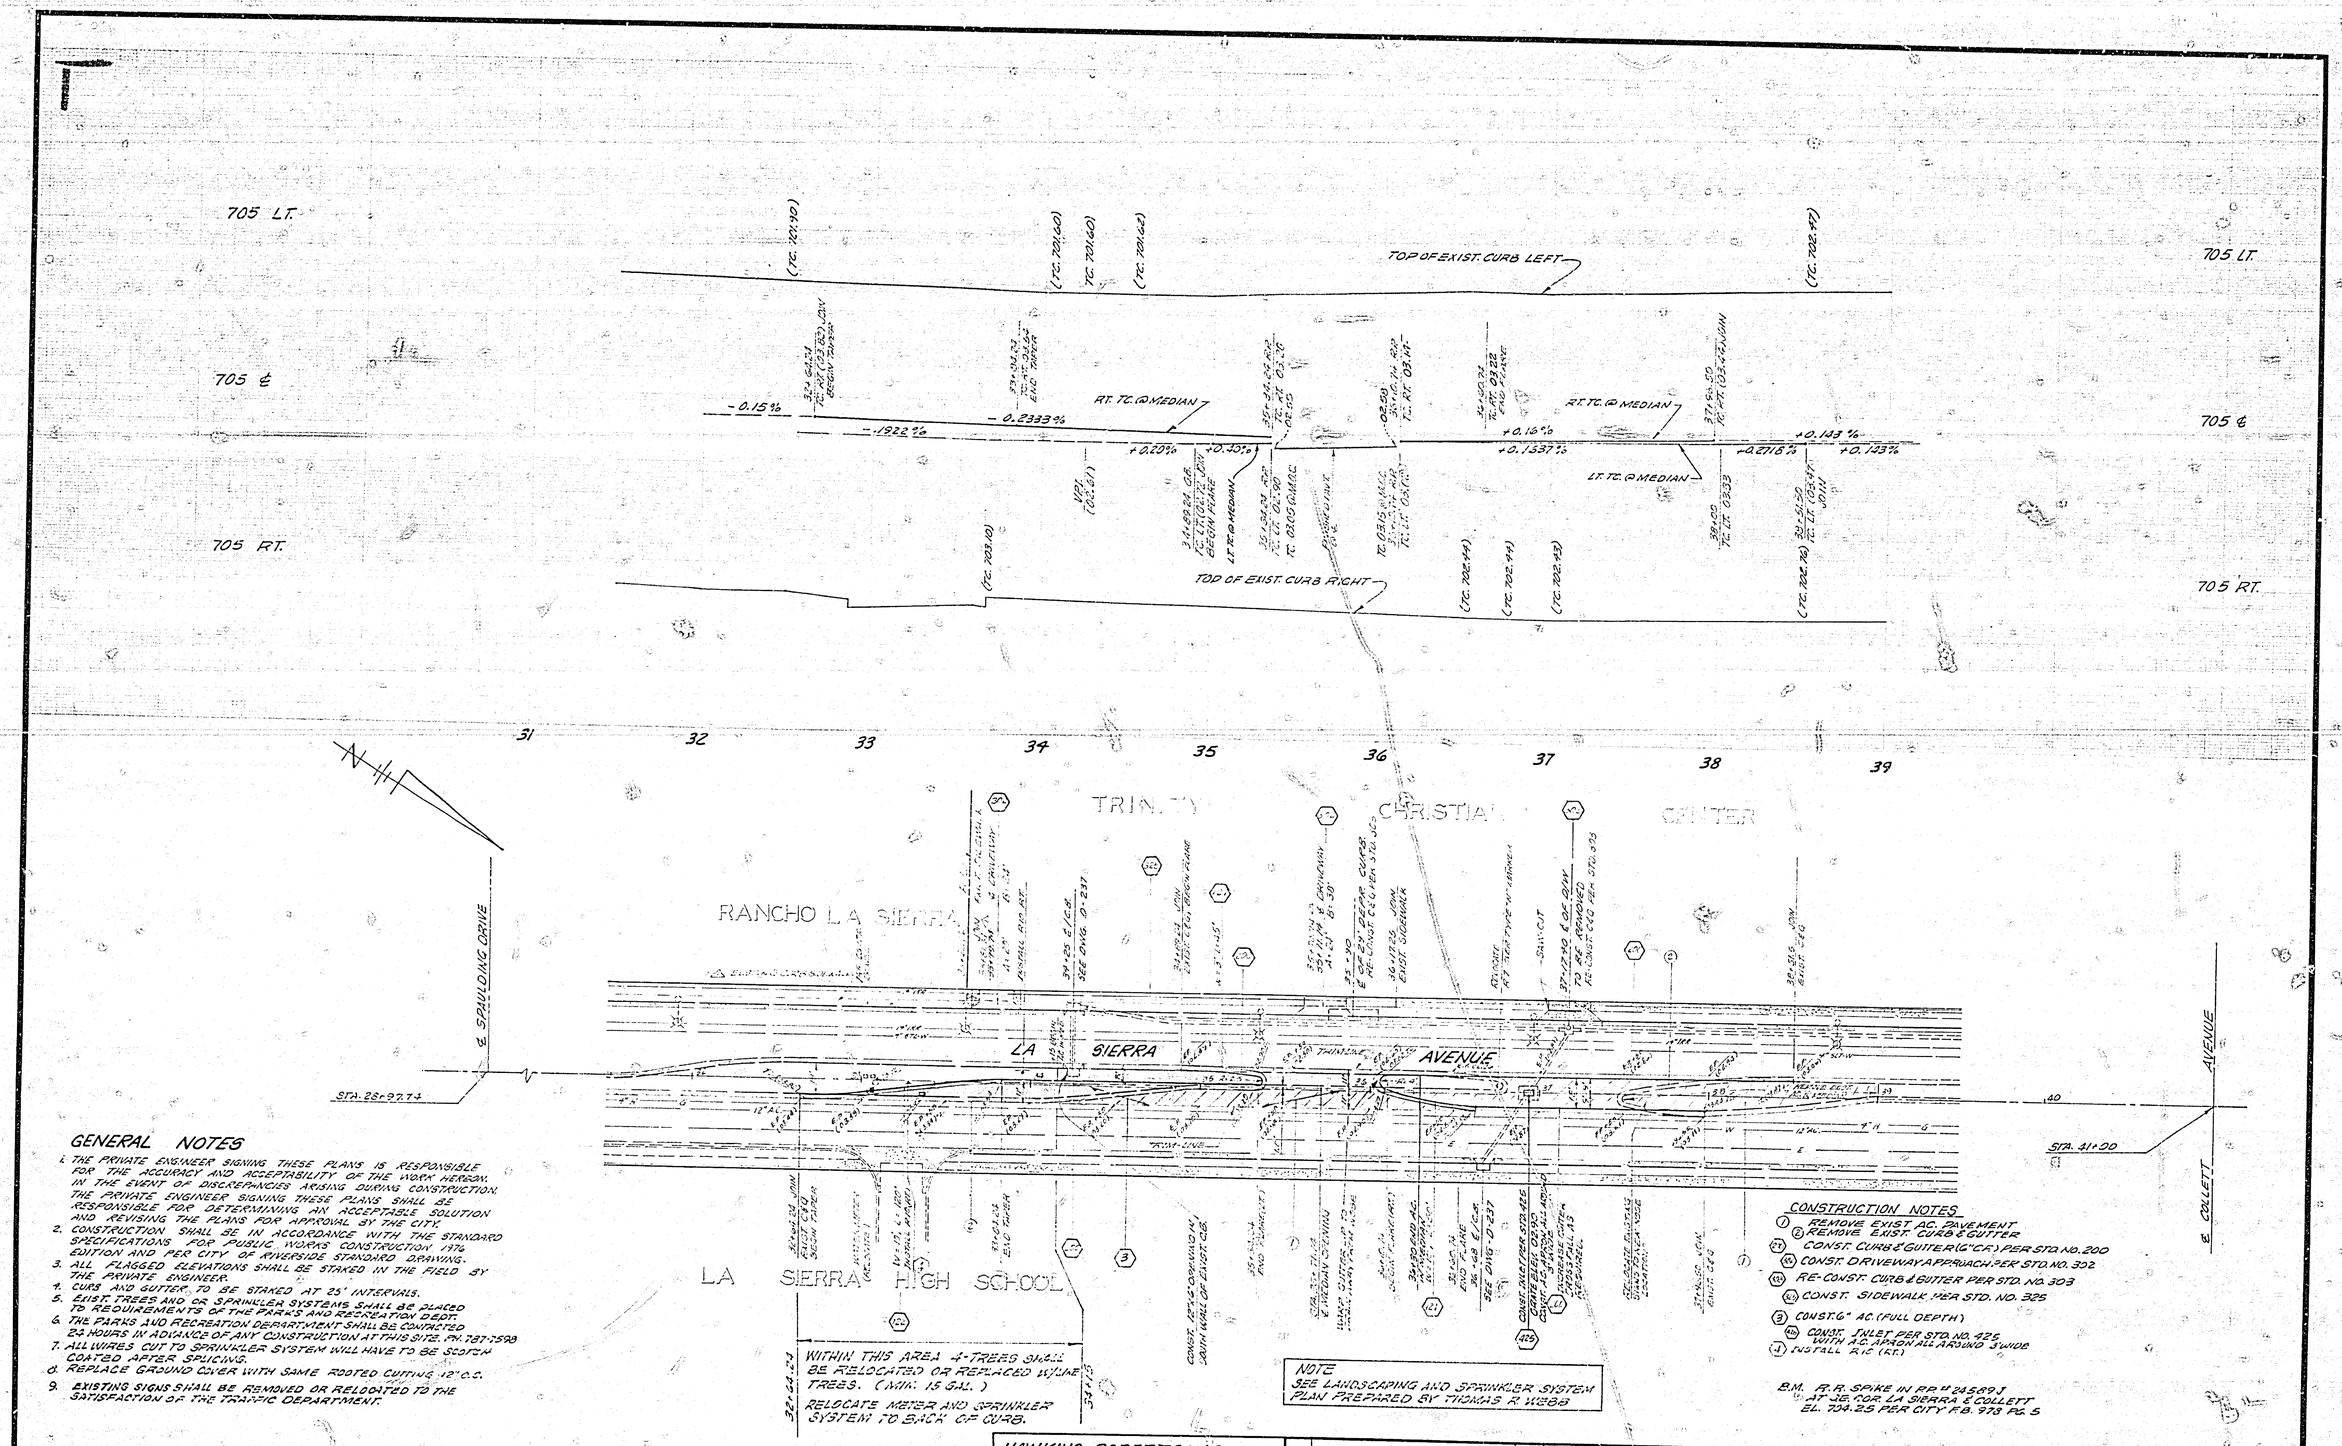

GENERAL NOTES

1. THE PRIVATE ENGINEER SIGNING THESE PLANS IS RESPONSIBLE FOR THE ACCURACY AND ACCEPTABILITY OF THE WORK HEREON. IN THE EVENT OF DISCREPANCIES ARISING DURING CONSTRUCTION, THE PRIVATE ENGINEER SIGNING THESE PLANS SHALL BE RESPONSIBLE FOR DETERMINING AN ACCEPTABLE SOLUTION AND REVISING THE PLANS FOR APPROVAL BY THE CITY.
2. CONSTRUCTION SHALL BE IN ACCORDANCE WITH THE STANDARD SPECIFICATIONS FOR PUBLIC WORKS CONSTRUCTION 1976 EDITION AND PER CITY OF RIVERSIDE STANDARD DRAWINGS.
3. ALL FLAGGED ELEVATIONS SHALL BE STAKED IN THE FIELD BY THE PRIVATE ENGINEER.
4. CURB AND GUTTER, TO BE STAKED AT 25' INTERVALS.
5. EXIST. TREES AND OR SPRINKLER SYSTEMS SHALL BE PLACED TO REQUIREMENTS OF THE PARKS AND RECREATION DEPT.
6. THE PARKS AND RECREATION DEPARTMENT SHALL BE CONTACTED 24 HOURS IN ADVANCE OF ANY CONSTRUCTION AT THIS SITE. PH. 787-7598
7. ALL WIRES CUT TO SPRINKLER SYSTEM WILL HAVE TO BE SCOTCH COATED AFTER SPLICING.
8. REPLACE GROUND COVER WITH SAME ROOTED CUTTING 12" O.C.
9. EXISTING SIGNS SHALL BE REMOVED OR RELOCATED TO THE SATISFACTION OF THE TRAFFIC DEPARTMENT.

CONSTRUCTION NOTES

7. REMOVE EXIST. AC. PAVEMENT
8. REMOVE EXIST. CURB & GUTTER
27. CONST. CURB & GUTTER (6" CR) PER STD. NO. 200
24. CONST. DRIVEWAY APPROACH PER STD. NO. 302
401. RE-CONST. CURB & GUTTER PER STD. NO. 303
404. CONST. SIDEWALK PER STD. NO. 325
9. CONST. 6" AC. (FULL DEPTH)
406. CONST. INLET PER STD. NO. 425 WITH AC APRON ALL AROUND 3' WIDE
1. INSTALL R/C (RT.)

B.M. F.R. SPIKE IN RP # 24589 J "AT-LIE FOR LA SIERRA & COLLETT. EL. 704.25 PER CITY F.B. 970 PG. 5

HAWKINS, ROBERTSON & ASSOC. ENGINEERS RIVERSIDE : SURVEYORS CALIFORNIA		CITY OF RIVERSIDE, CALIFORNIA PUBLIC WORKS DEPARTMENT	ISLAND OPENING RELOCATION LA SIERRA AVENUE FROM STA. 32+64.24 TO STA. 38+51.50
APPROVED BY [signature] DATE 9/23/77 R.E. No. 15016	MARK / REVISIONS / APPR. / DATE: A — Island opening relocated, sprinkler system & curb & gutter added — 9/26/77	APPROVED BY / BY / DATE: PRINCIPAL ENGINEER / PARK DEPARTMENT / TRAFFIC DIVISION / CHIEF PUB. WKS. ENGR.	APPROVED BY [signature] DIRECTOR OF PUBLIC WORKS DATE 9/26/77
W.O. 2645-A FOR: TRINITY CHRISTIAN CENTER F.B.	DESIGNED BY CER DRAWN BY RVR CHECKED BY		SCALE: 1" = 40'

INDEXED A.D.

ACCOUNT No.

DRAWING NUMBER R-2042

SHEET 1 OF 1

2645-A