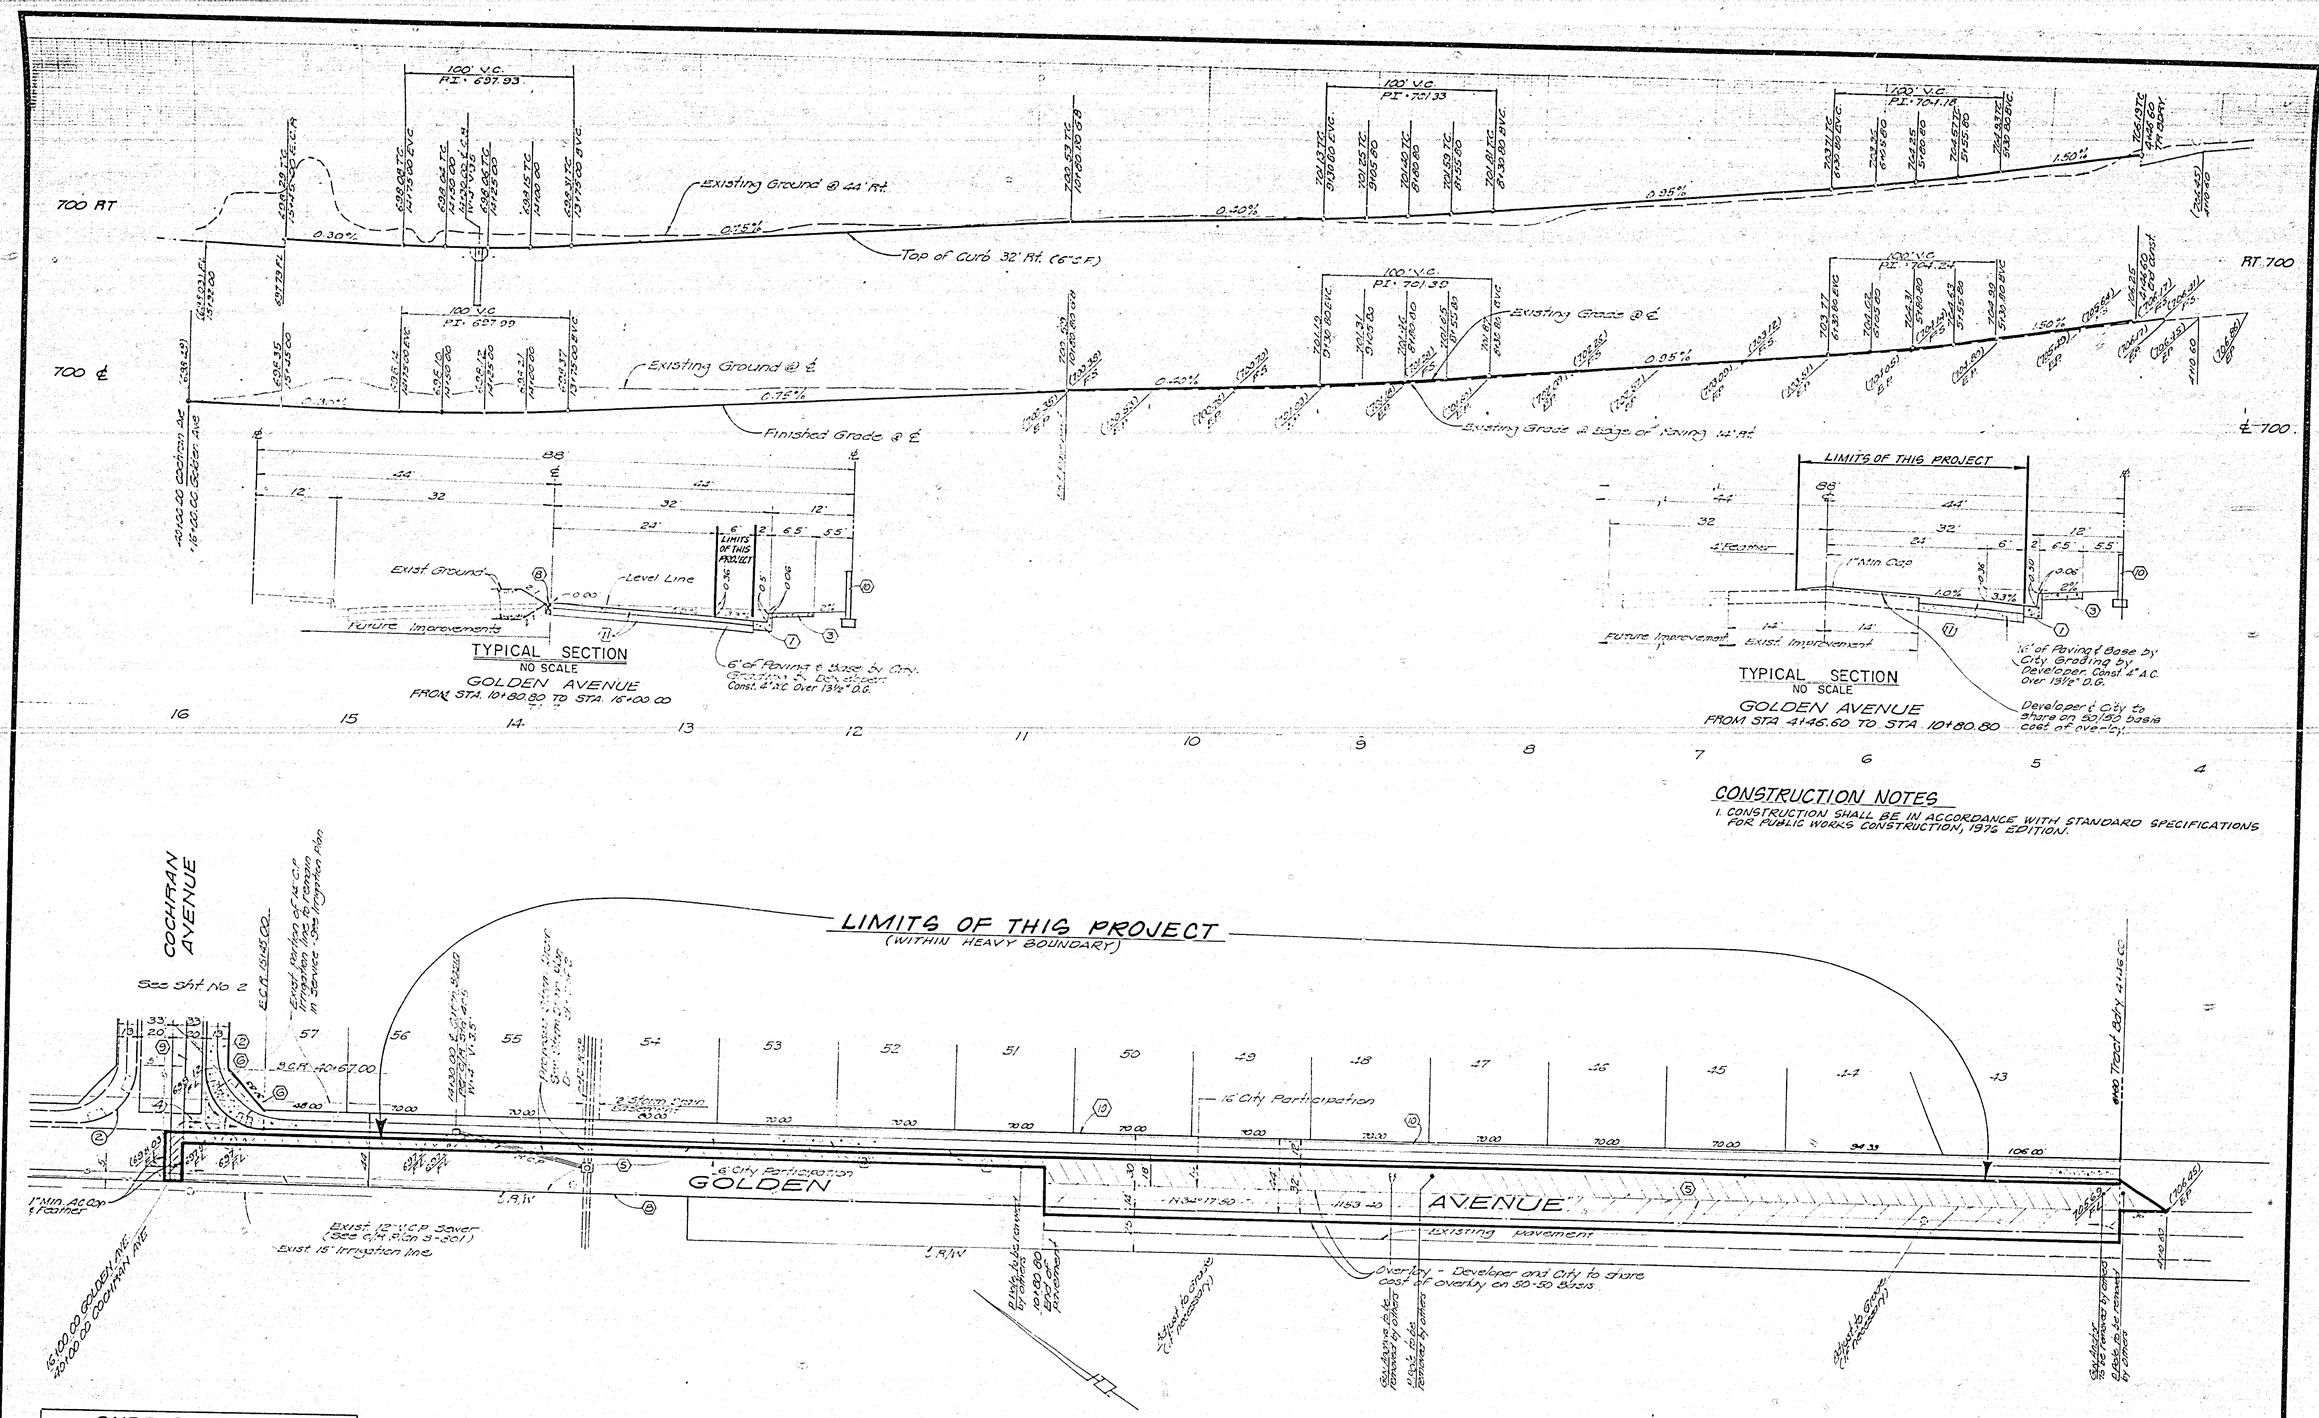

CONSTRUCTION NOTES

1. CONSTRUCTION SHALL BE IN ACCORDANCE WITH STANDARD SPECIFICATIONS FOR PUBLIC WORKS CONSTRUCTION, 1976 EDITION.

CURB CURVE DATA				
NO.	Δ	R	L	T
1	89°59'45"	35.00'	54.98'	35.00'
2	90°00'15"	35.00'	54.98'	35.00'

BENCH MARK
RR Spike in Power Pole No 24599J at S.E. Corner La Sierra and Collett. C/R FB 978 Pg 5 Elev. 704.25

CITY OF RIVERSIDE DOMESTIC SYSTEM
Chief Utilities Engineer Water — Date 9-27-77

PREPARED IN THE OFFICE OF
J.P. KAPP & ASSOCIATES, INC.
CONSULTING CIVIL ENGINEERS
501 PARK CENTER DR. SUITE 200
SANTA ANA, CALIFORNIA 92750
PHONE (714) 547-8445
J.P. KAPP — RCE 20015 — DATE 4-1-77

MARK	REVISIONS	APPR	DATE
DESIGNED BY	DRAWN BY KPT	CHECKED BY	

CITY OF RIVERSIDE, CALIFORNIA
DEPARTMENT OF PUBLIC WORKS

APPROVED BY	BY	DATE
PRINCIPAL ENGINEER		
PARK DEPARTMENT		
TRAFFIC DIVISION	JM	5/17
CHIEF P. & ENGR.		5-19

APPROVED BY
DIRECTOR OF PUBLIC WORKS
DATE 5/19/78

STREET PLAN AND PROFILE
GOLDEN AVENUE PAVEMENT
PARTICIPATION WITH TRACT 8203-1
FROM COCHRAN AVENUE
TO 400' NW OF MAGNOLIA AVENUE
HORIZ. SCALE: 1" = 40' VERT. SCALE: 1" = 4'

INDEXED BY
PROJECT NO. 30-575-256-07
R-2046A
SHEET 1 OF 1
FILE NO.

ADAPTED FROM PLAN R-2046